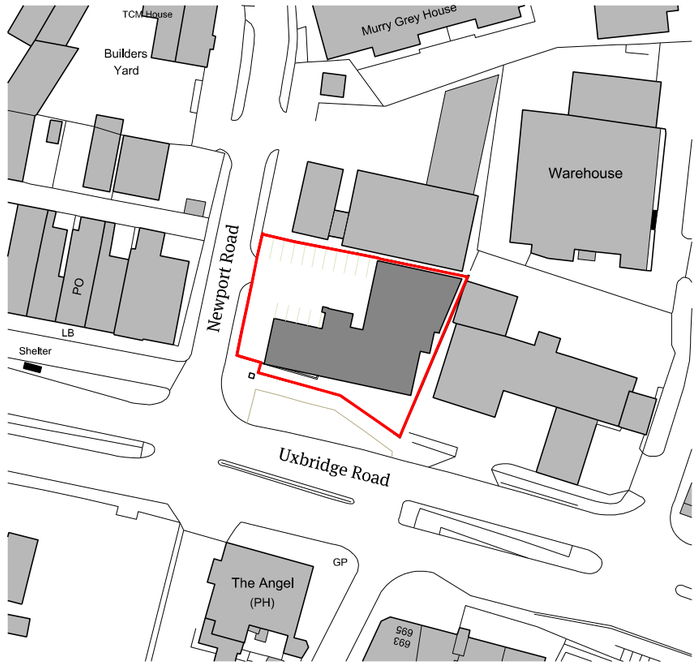



01 OS Map
1:1250@A3

Site Boundary

Papa Architects Ltd.
222 Archway Road, Highgate,
London N6 5AX
Phone. +44(0)20 8348 8411
Fax. +44 (0)20 8348 7411
www.papaarchitects.co.uk

| Client | Address | Drawing title |
|---|---|---|
| Diamond Corporation | 1200 Uxbridge Road<br>Hayes<br>London<br>UB4 8JD | Site Location Plan |

| Project No. | Date | Scale |
|---|---|---|
| 1808 | 31.07.18 | 1:1250 @ A3 |

| Drawing No. | Current Rev |
|---|---|
| 70-001 | P01 |

| Rev | Date | Reason For Issue | Chk |
|---|---|---|---|
| | | | |

0 12.5 25 m

**Notes**
All dimensions must be checked and Papa Architects are to be informed of any discrepencies prior to construction. Any DWG's issued by PAPA architects are to be read in conjunction with the associated PDF versionsThis drawing and any of the details therein remain the copyright of Papa Architects Ltd. All drawings prepared by Papa Architects are not to be used for any submissions, area schedule calculations or used by any other Persons or Companies other than Papa Architects Ltd unless written consent has been given by Papa Architects Ltd.




01 Location Plan
1:500@A3

Site boundary

PAPA
Papa Architects Ltd.
222 Archway Road, Highgate,
London N6 5AX
Phone. +44(0)20 8348 8411
Fax. +44 (0)20 8348 7411
www.papaarchitects.co.uk

| Client | Address | Drawing title |
|---|---|---|
| Diamond Corporation | 1200 Uxbridge Road<br>Hayes<br>London<br>UB4 8JD | Block Plan |


| Project No. | Date | Scale |
|---|---|---|
| 1808 | 31.07.18 | 1:500 @ A3 |

| Drawing No. | Current Rev |
|---|---|
| 70-002 | P01 |

| Rev | Date | Reason For Issue | Chk |
|---|---|---|---|
| | | | |

0 5 10 15 m

**Notes**
All dimensions must be checked and Papa Architects are to be informed of any discrepencies prior to construction. Any DWG's issued by PAPA architects are to be read in conjunction with the associated PDF versionsThis drawing and any of the details therein remain the copyright of Papa Architects Ltd. All drawings prepared by Papa Architects are not to be used for any submissions, area schedule calculations or used by any other Persons or Companies other than Papa Architects Ltd unless written consent has been given by Papa Architects Ltd.

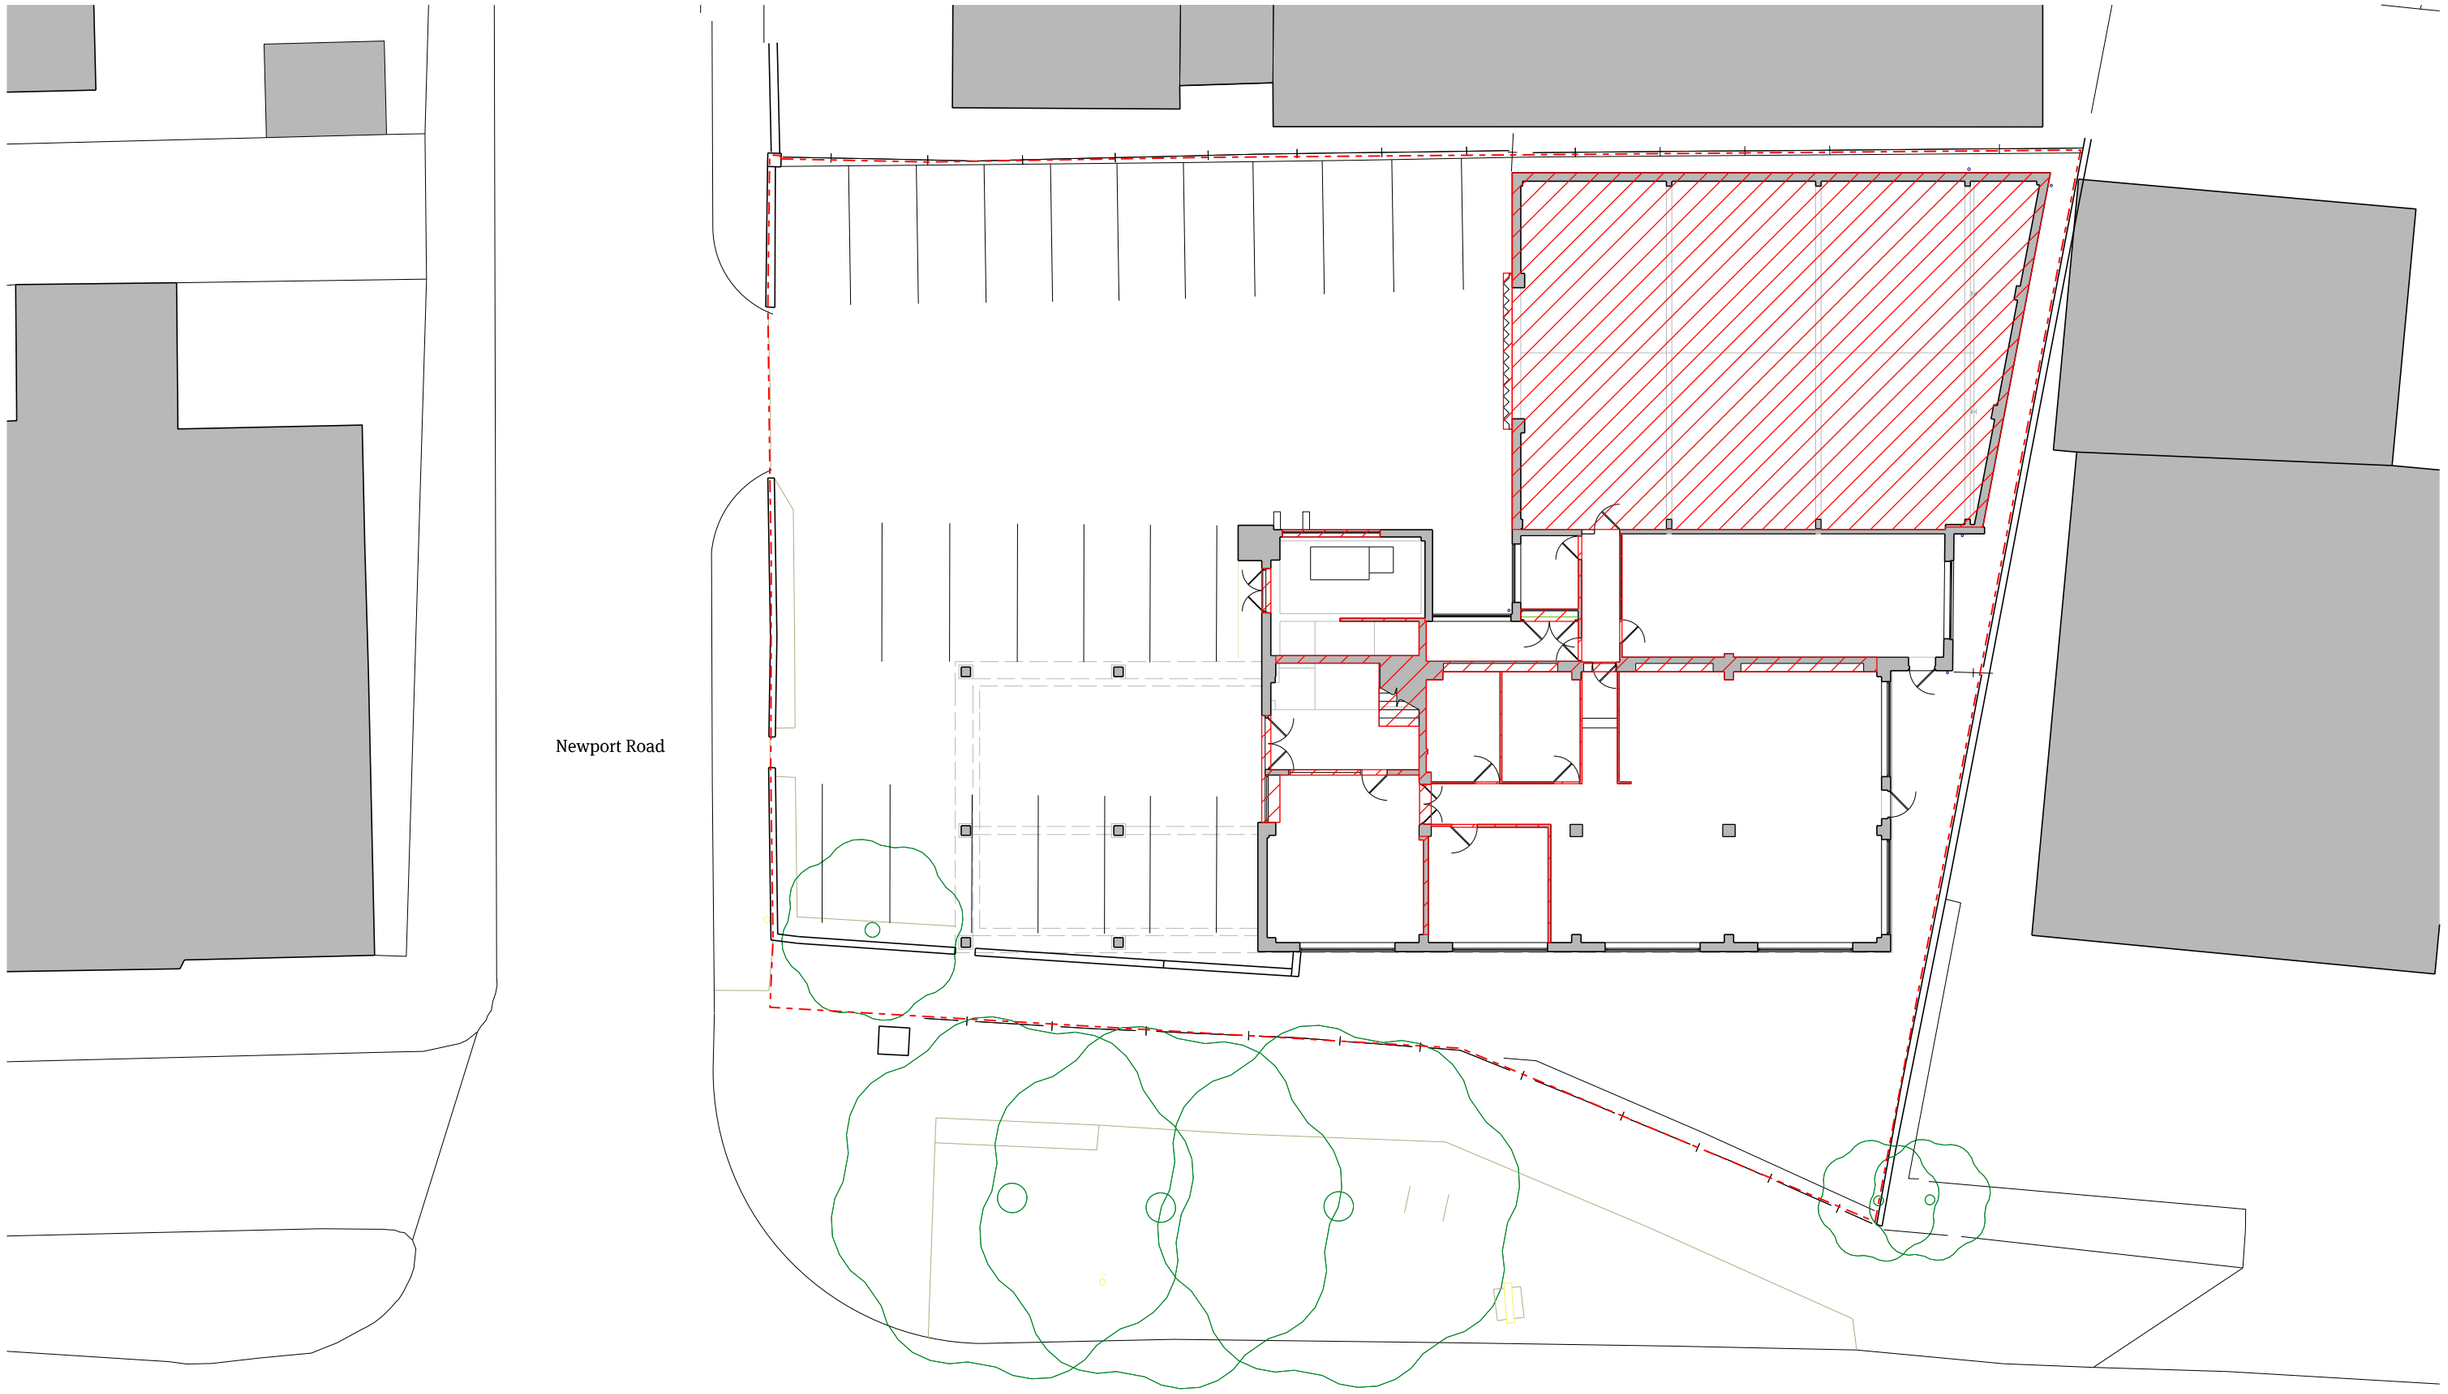


01 Existing Ground Floor Plan & Demolition
1:200@A3

Legend
- Site Boundary
- Walls and elements to be demolished

PAPA
Papa Architects Ltd.
222 Archway Road, Highgate,
London N6 5AX
Phone. +44(0)20 8348 8411
Fax. +44 (0)20 8348 7411
www.papaarchitects.co.uk

Client: Diamond Corporation

Address: 1200 Uxbridge Road
Hayes
London
UB4 8JD

Drawing title: Existing Ground Floor


| Project No. | Date | Scale |
|---|---|---|
| 1808 | 27.07.18 | 1:200 @ A3 |

| Drawing No. | Current Rev |
|---|---|
| 80-200 | P02 |


| Rev | Date | Reason For Issue | Chk |
|---|---|---|---|
| P01 | 27.07.18 | Prior Approval | NP |

0 2 4 6 m

**Notes**
All dimensions must be checked and Papa Architects are to be informed of any discrepencies prior to construction. Any DWG's issued by PAPA architects are to be read in conjunction with the associated PDF versionsThis drawing and any of the details therein remain the copyright of Papa Architects Ltd. All drawings prepared by Papa Architects are not to be used for any submissions, area schedule calculations or used by any other Persons or Companies other than Papa Architects Ltd unless written consent has been given by Papa Architects Ltd.

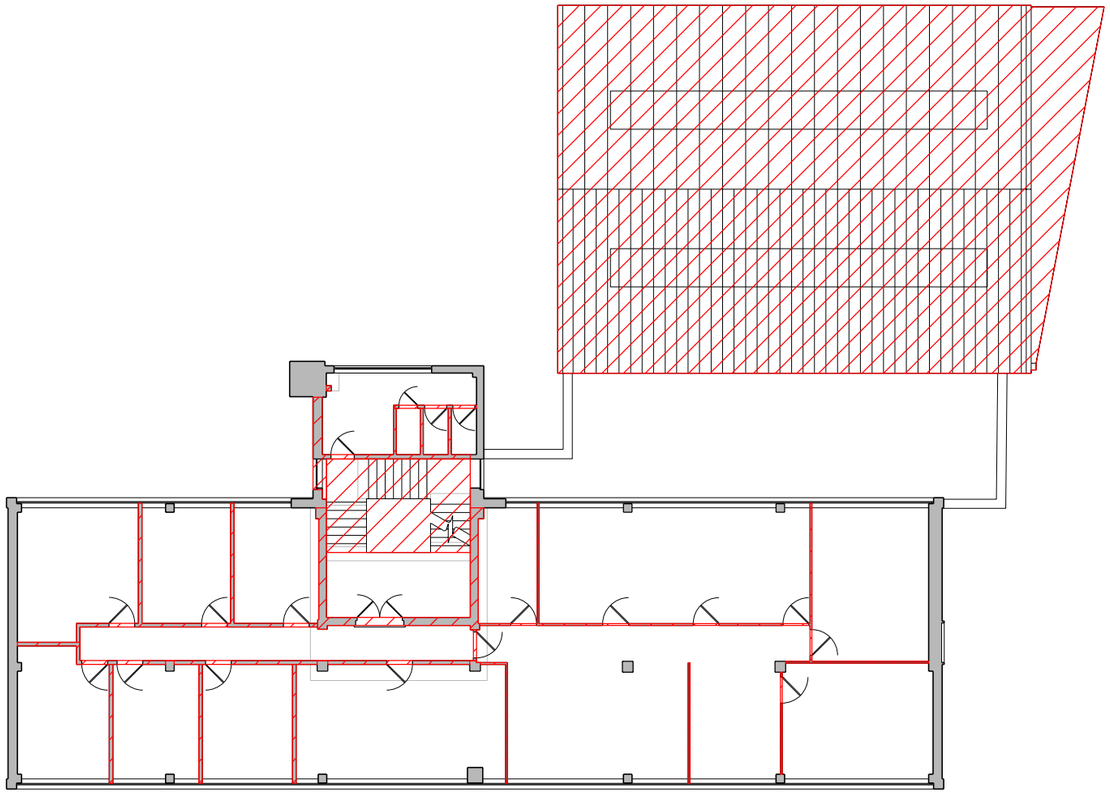

01 Existing First Floor & Demolition
1:200@A3

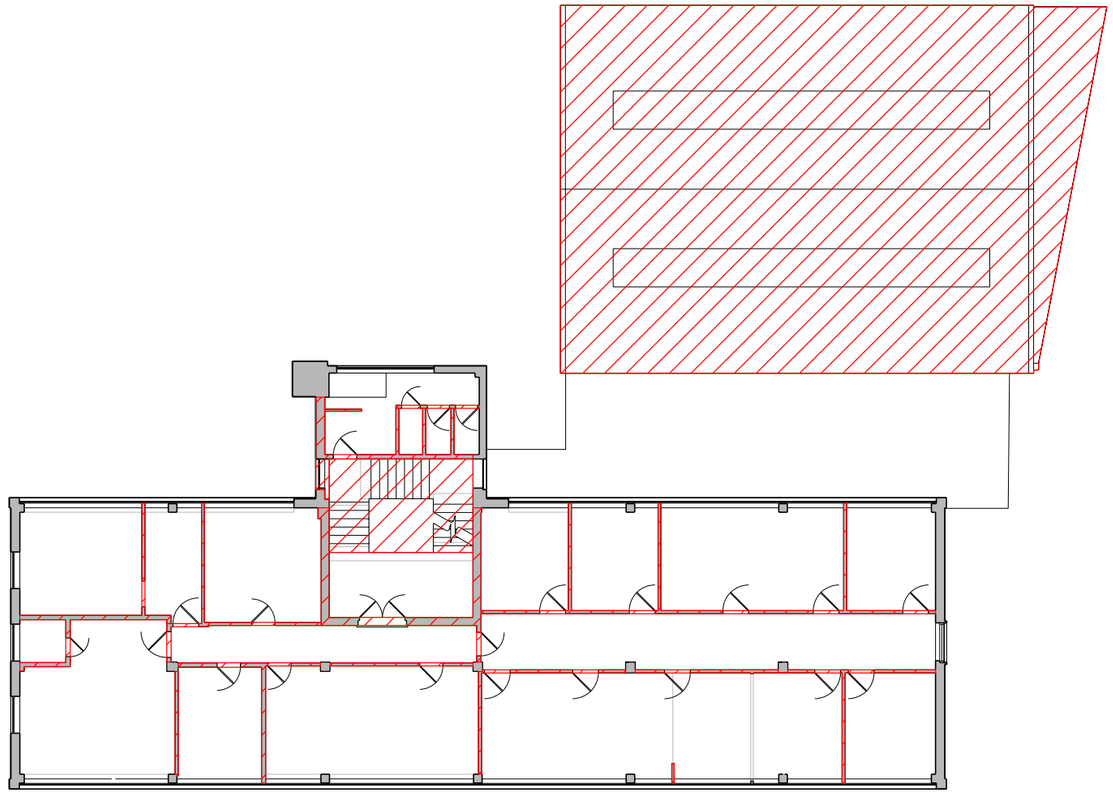

02 Existing Second Floor & Demolition
1:200@A3

Legend

Walls and elements to be demolished


PAPA
Papa Architects Ltd.
222 Archway Road, Highgate,
London N6 5AX
Phone. +44(0)20 8348 8411
Fax. +44 (0)20 8348 7411
www.papaarchitects.co.uk


Client: Diamond Corporation

Address: 1200 Uxbridge Road
Hayes
London
UB4 8JD

Drawing title: Existing First and Second Floor


| Project No. | Date | Scale |
|---|---|---|
| 1808 | 27.07.18 | 1:200 @ A3 |

| Drawing No. | Current Rev |
|---|---|
| 80-201 | P02 |

| Rev | Date | Reason For Issue | Chk |
|---|---|---|---|
| | | | |

0 2 4 6 m

**Notes**
All dimensions must be checked and Papa Architects are to be informed of any discrepencies prior to construction. Any DWG's issued by PAPA architects are to be read in conjunction with the associated PDF versionsThis drawing and any of the details therein remain the copyright of Papa Architects Ltd. All drawings prepared by Papa Architects are not to be used for any submissions, area schedule calculations or used by any other Persons or Companies other than Papa Architects Ltd unless written consent has been given by Papa Architects Ltd.

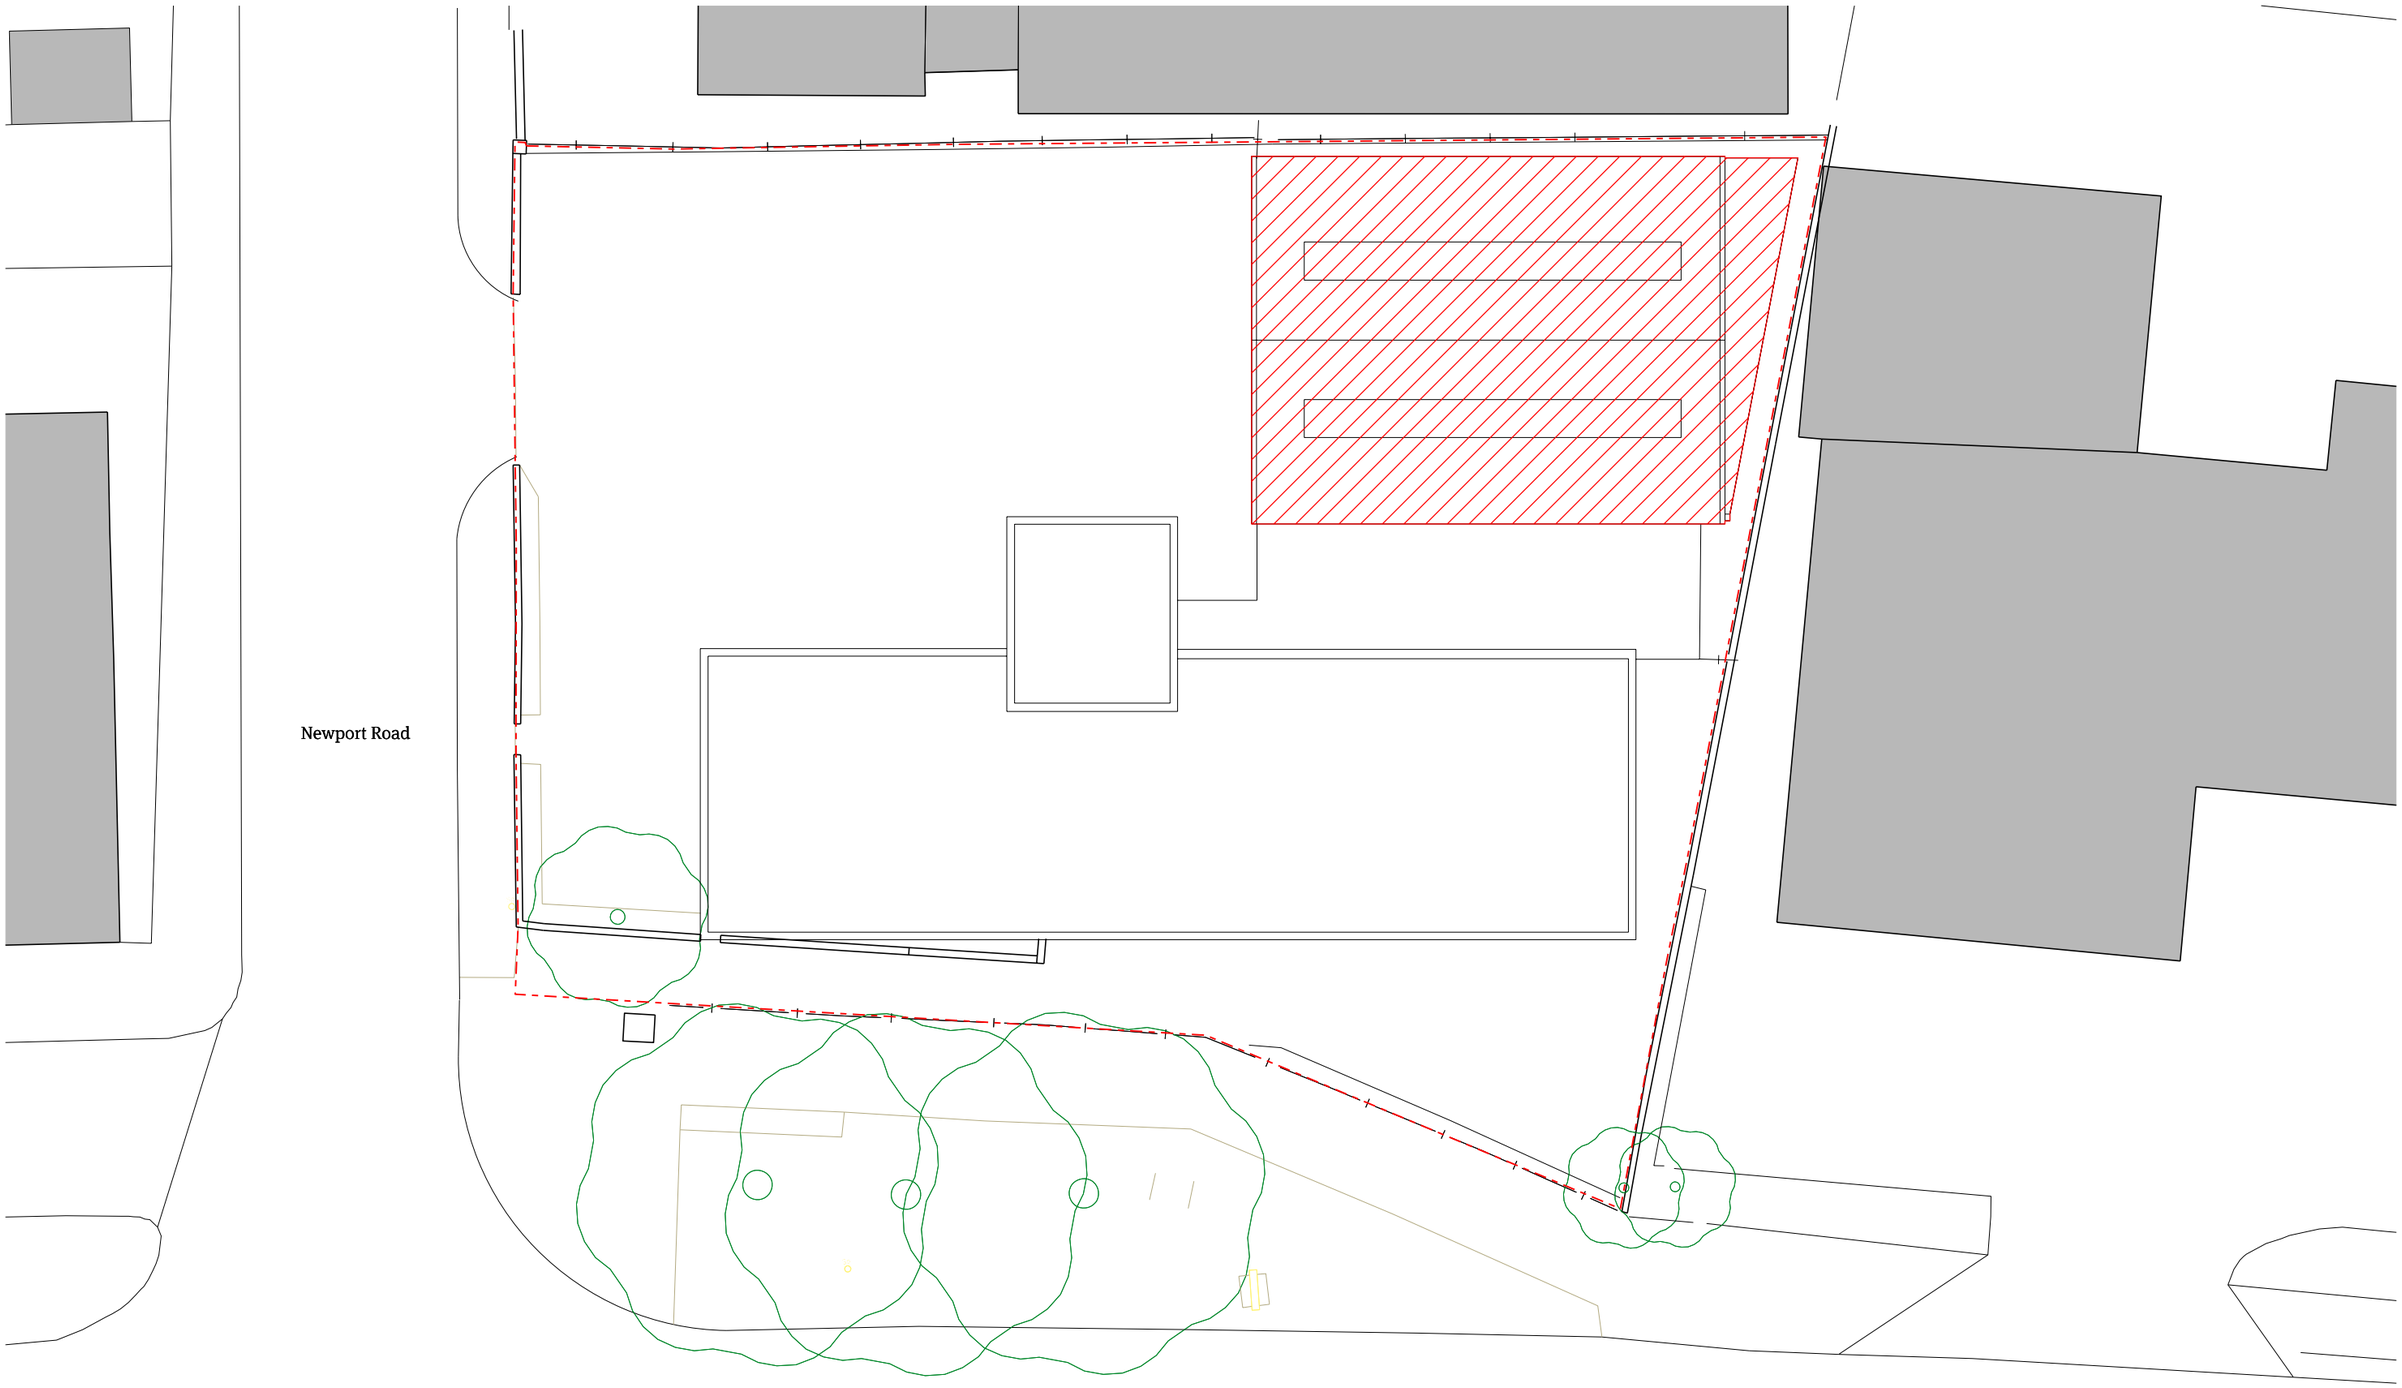


01 Existing Roof Plan & Demolition
1:200@A3

Legend

- Site Boundary
- Walls and elements to be demolished

PAPA
Papa Architects Ltd.
222 Archway Road, Highgate,
London N6 5AX
Phone. +44(0)20 8348 8411
Fax. +44 (0)20 8348 7411
www.papaarchitects.co.uk

| Client | Address | Drawing title |
|---|---|---|
| Diamond Corporation | 1200 Uxbridge Road<br>Hayes<br>London<br>UB4 8JD | Existing Roof Plan |


| Project No. | Date | Scale |
|---|---|---|
| 1808 | 27.07.18 | 1:200 @ A3 |

| Drawing No. | Current Rev |
|---|---|
| 80-202 | P02 |

| Rev | Date | Reason For Issue | Chk |
|---|---|---|---|
| | | | |

0 2 4 6 m

**Notes**
All dimensions must be checked and Papa Architects are to be informed of any discrepencies prior to construction. Any DWG's issued by PAPA architects are to be read in conjunction with the associated PDF versionsThis drawing and any of the details therein remain the copyright of Papa Architects Ltd. All drawings prepared by Papa Architects are not to be used for any submissions, area schedule calculations or used by any other Persons or Companies other than Papa Architects Ltd unless written consent has been given by Papa Architects Ltd.

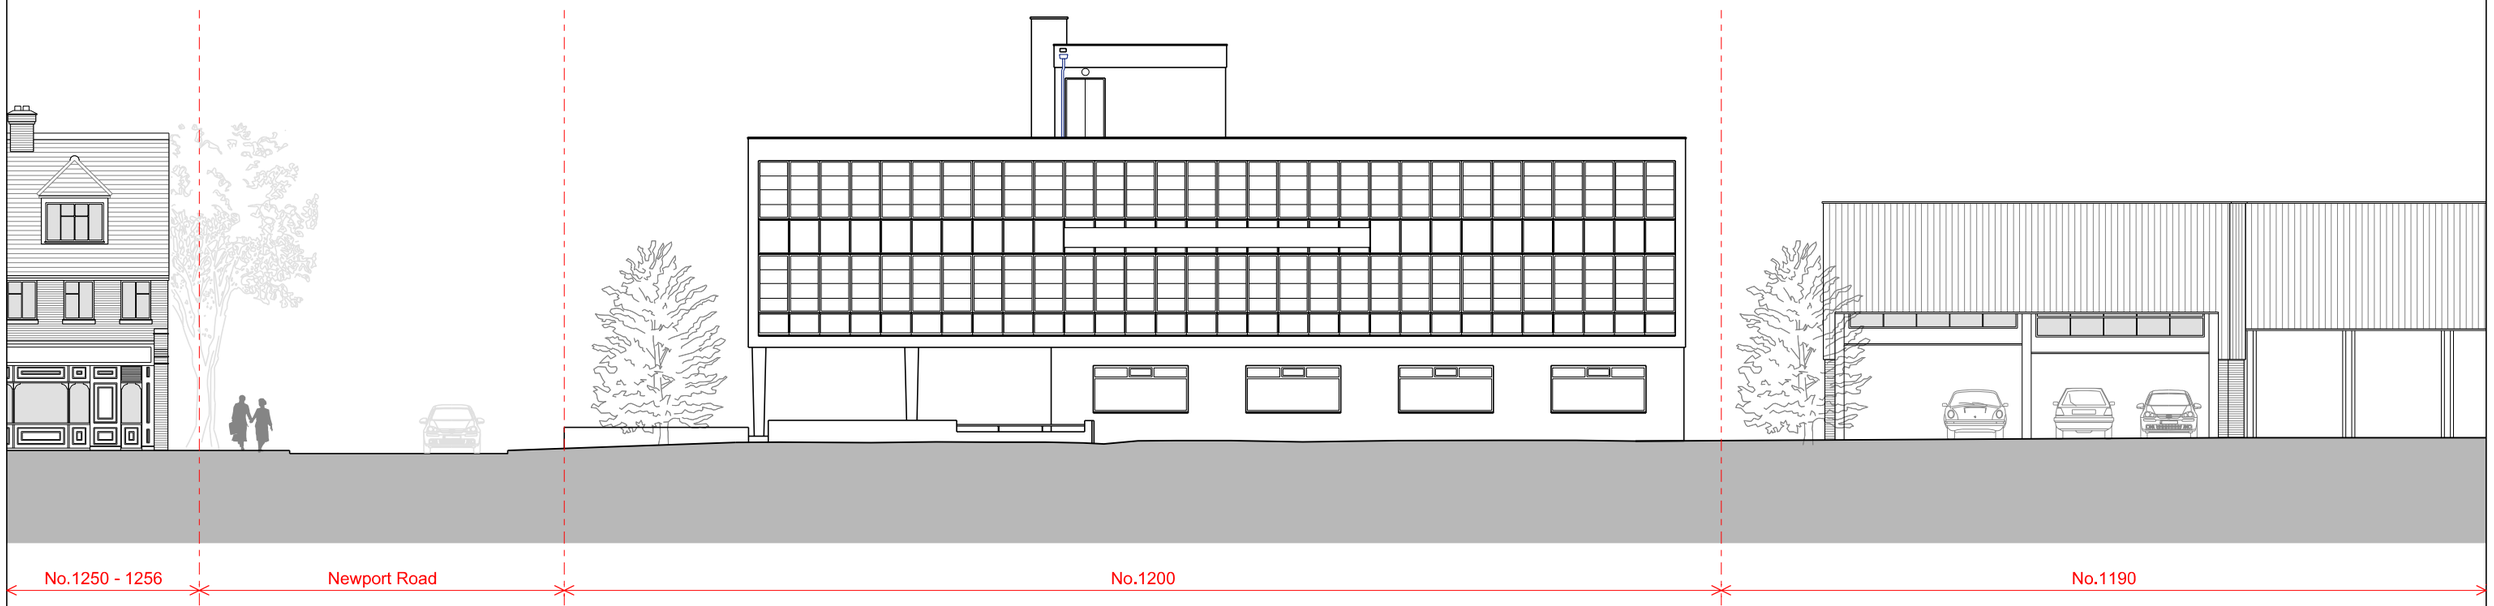


01 Existing Front Elevation
1:200@A3

Legend
Site Boundary
Walls and elements to be demolished

PAPA
Papa Architects Ltd.
222 Archway Road, Highgate,
London N6 5AX
Phone. +44(0)20 8348 8411
Fax. +44 (0)20 8348 7411
www.papaarchitects.co.uk

| Client | Address | Drawing title |
|---|---|---|
| Diamond Corporation | 1200 Uxbridge Road<br>Hayes<br>London<br>UB4 8JD | Existing Front Elevation |


| Project No. | Date | Scale |
|---|---|---|
| 1808 | 27.07.18 | 1:200 @ A3 |

| Drawing No. | Current Rev |
|---|---|
| 80-210 | P02 |

| Rev | Date | Reason For Issue | Chk |
|---|---|---|---|
| | | | |

0 2 4 6 m

**Notes**
All dimensions must be checked and Papa Architects are to be informed of any discrepencies prior to construction. Any DWG's issued by PAPA architects are to be read in conjunction with the associated PDF versionsThis drawing and any of the details therein remain the copyright of Papa Architects Ltd. All drawings prepared by Papa Architects are not to be used for any submissions, area schedule calculations or used by any other Persons or Companies other than Papa Architects Ltd unless written consent has been given by Papa Architects Ltd.

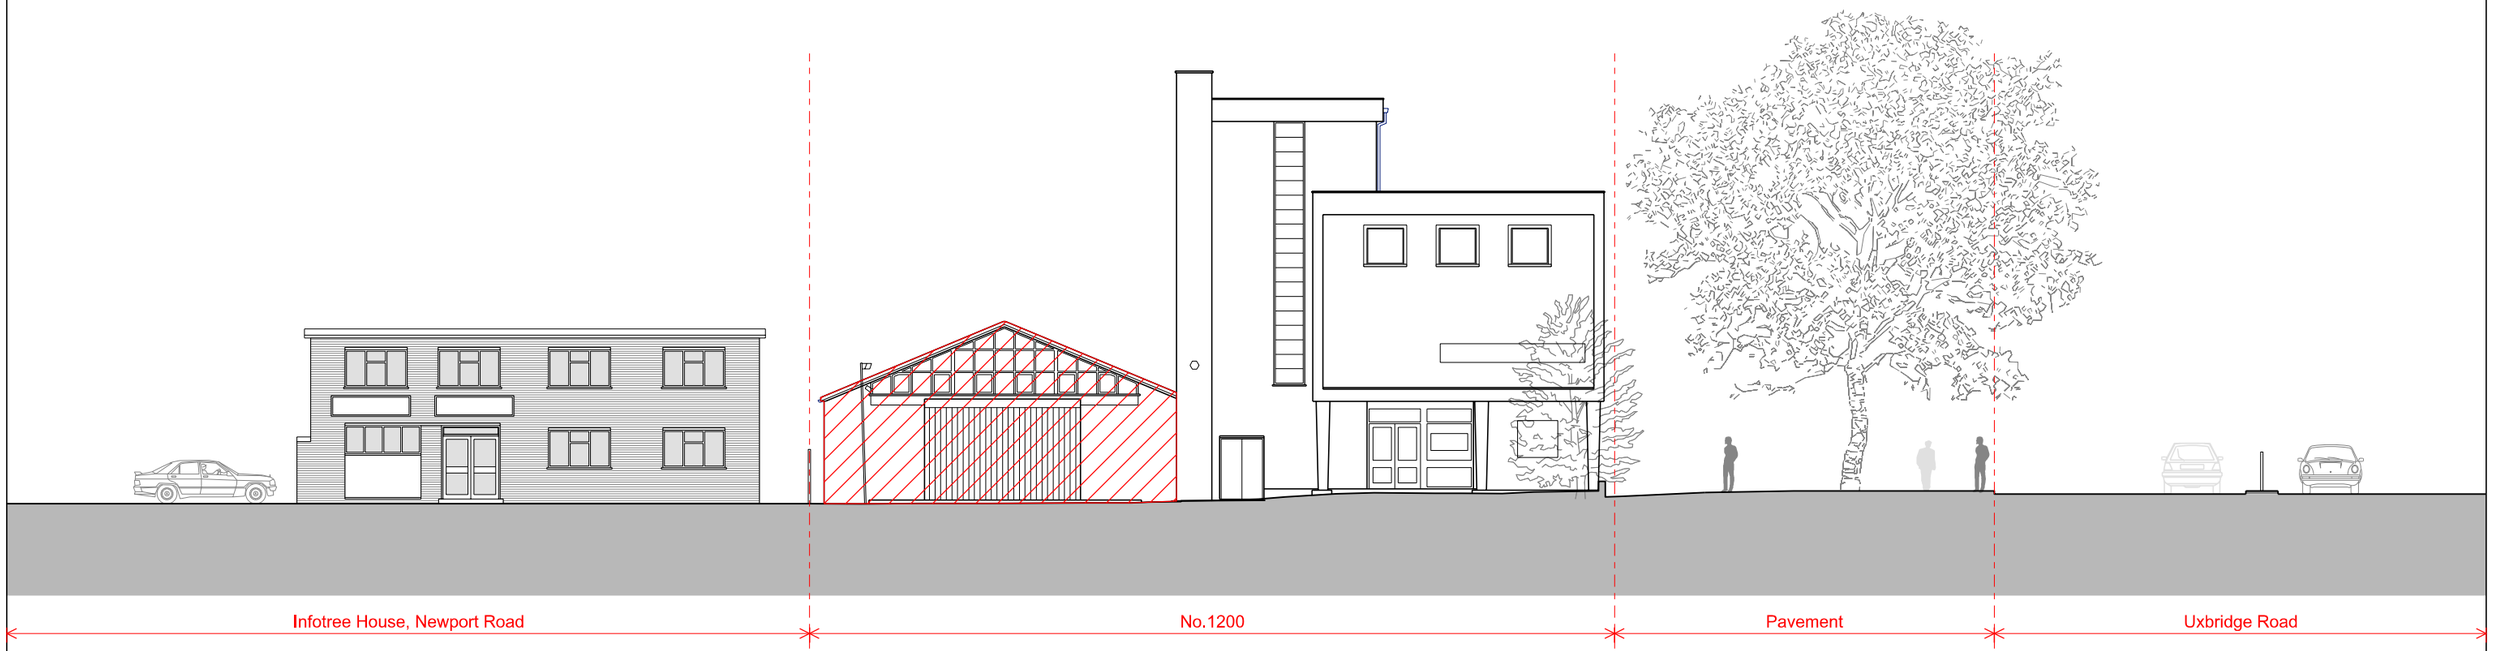


01 Existing Side Elevation
1:200@A3

Legend
- Site Boundary
- Walls and elements to be demolished

PAPA
Papa Architects Ltd.
222 Archway Road, Highgate,
London N6 5AX
Phone. +44(0)20 8348 8411
Fax. +44 (0)20 8348 7411
www.papaarchitects.co.uk

Client: Diamond Corporation

Address: 1200 Uxbridge Road
Hayes
London
UB4 8JD

Drawing title: Existing Side Elevation


| Project No. | Date | Scale |
|---|---|---|
| 1808 | 27.07.18 | 1:200 @ A3 |

| Drawing No. | Current Rev |
|---|---|
| 80-211 | P02 |

| Rev | Date | Reason For Issue | Chk |
|---|---|---|---|
| | | | |

0 2 4 6 m

Notes
All dimensions must be checked and Papa Architects are to be informed of any discrepencies prior to construction. Any DWG's issued by PAPA architects are to be read in conjunction with the associated PDF versionsThis drawing and any of the details therein remain the copyright of Papa Architects Ltd. All drawings prepared by Papa Architects are not to be used for any submissions, area schedule calculations or used by any other Persons or Companies other than Papa Architects Ltd unless written consent has been given by Papa Architects Ltd.

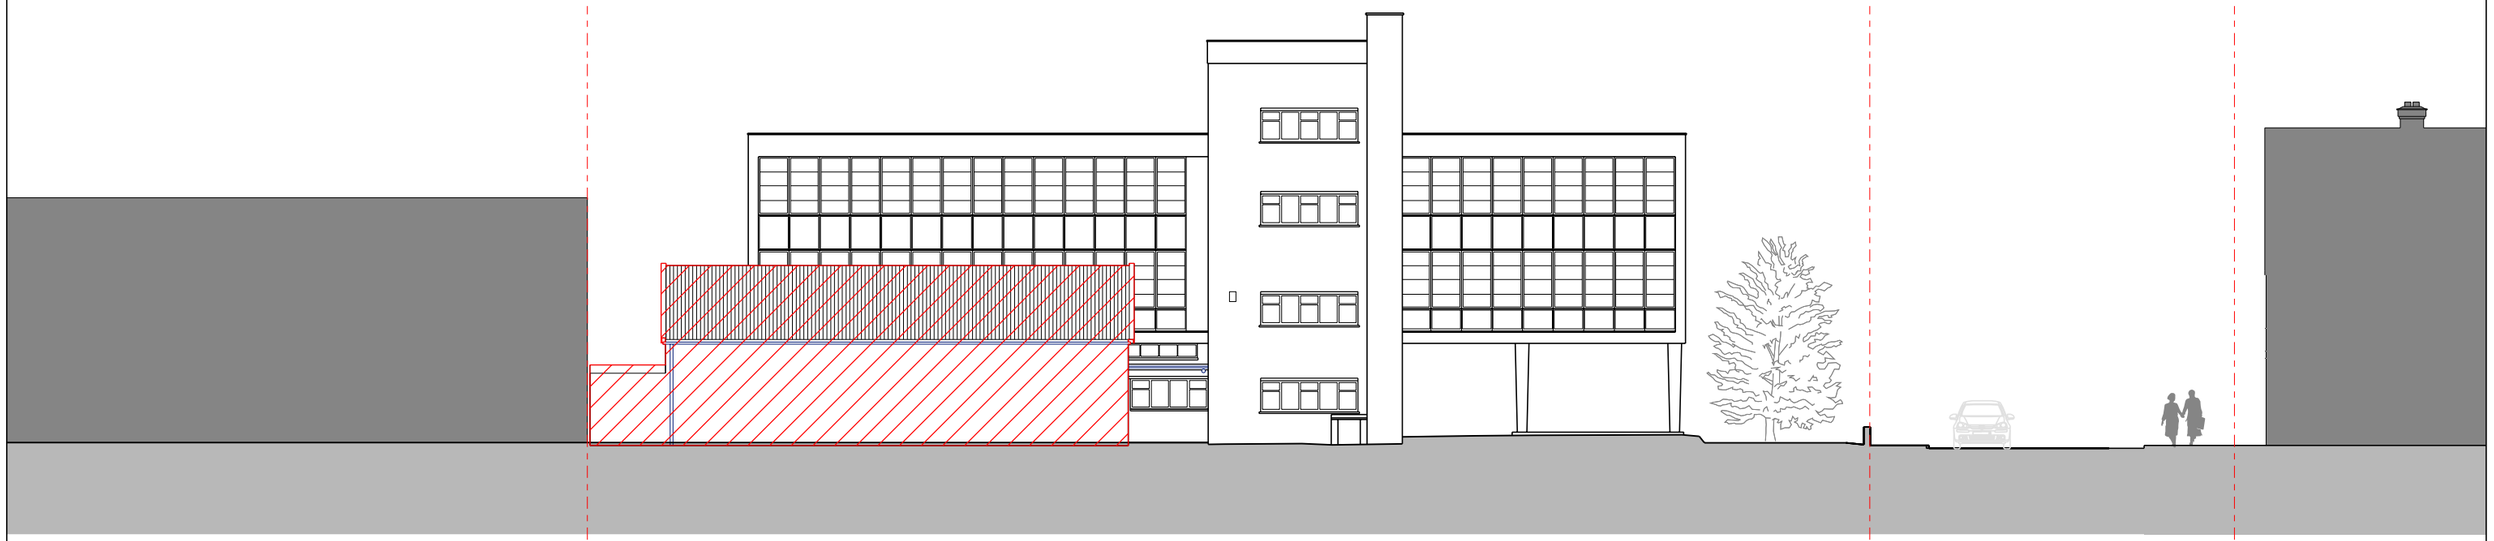


01 Existing Rear Elevation
1:200@A3

Legend
- Site Boundary
- Walls and elements to be demolished

PAPA
Papa Architects Ltd.
222 Archway Road, Highgate,
London N6 5AX
Phone. +44(0)20 8348 8411
Fax. +44 (0)20 8348 7411
www.papaarchitects.co.uk

| Client | Address | Drawing title |
|---|---|---|
| Diamond Corporation | 1200 Uxbridge Road<br>Hayes<br>London<br>UB4 8JD | Existing Rear Elevation |


| Project No. | Date | Scale |
|---|---|---|
| 1808 | 27.07.18 | 1:200 @ A3 |

| Drawing No. | Current Rev |
|---|---|
| 80-212 | P02 |

| Rev | Date | Reason For Issue | Chk |
|---|---|---|---|
| | | | |

0 2 4 6 m

Notes
All dimensions must be checked and Papa Architects are to be informed of any discrepencies prior to construction. Any DWG's issued by PAPA architects are to be read in conjunction with the associated PDF versionsThis drawing and any of the details therein remain the copyright of Papa Architects Ltd. All drawings prepared by Papa Architects are not to be used for any submissions, area schedule calculations or used by any other Persons or Companies other than Papa Architects Ltd unless written consent has been given by Papa Architects Ltd.

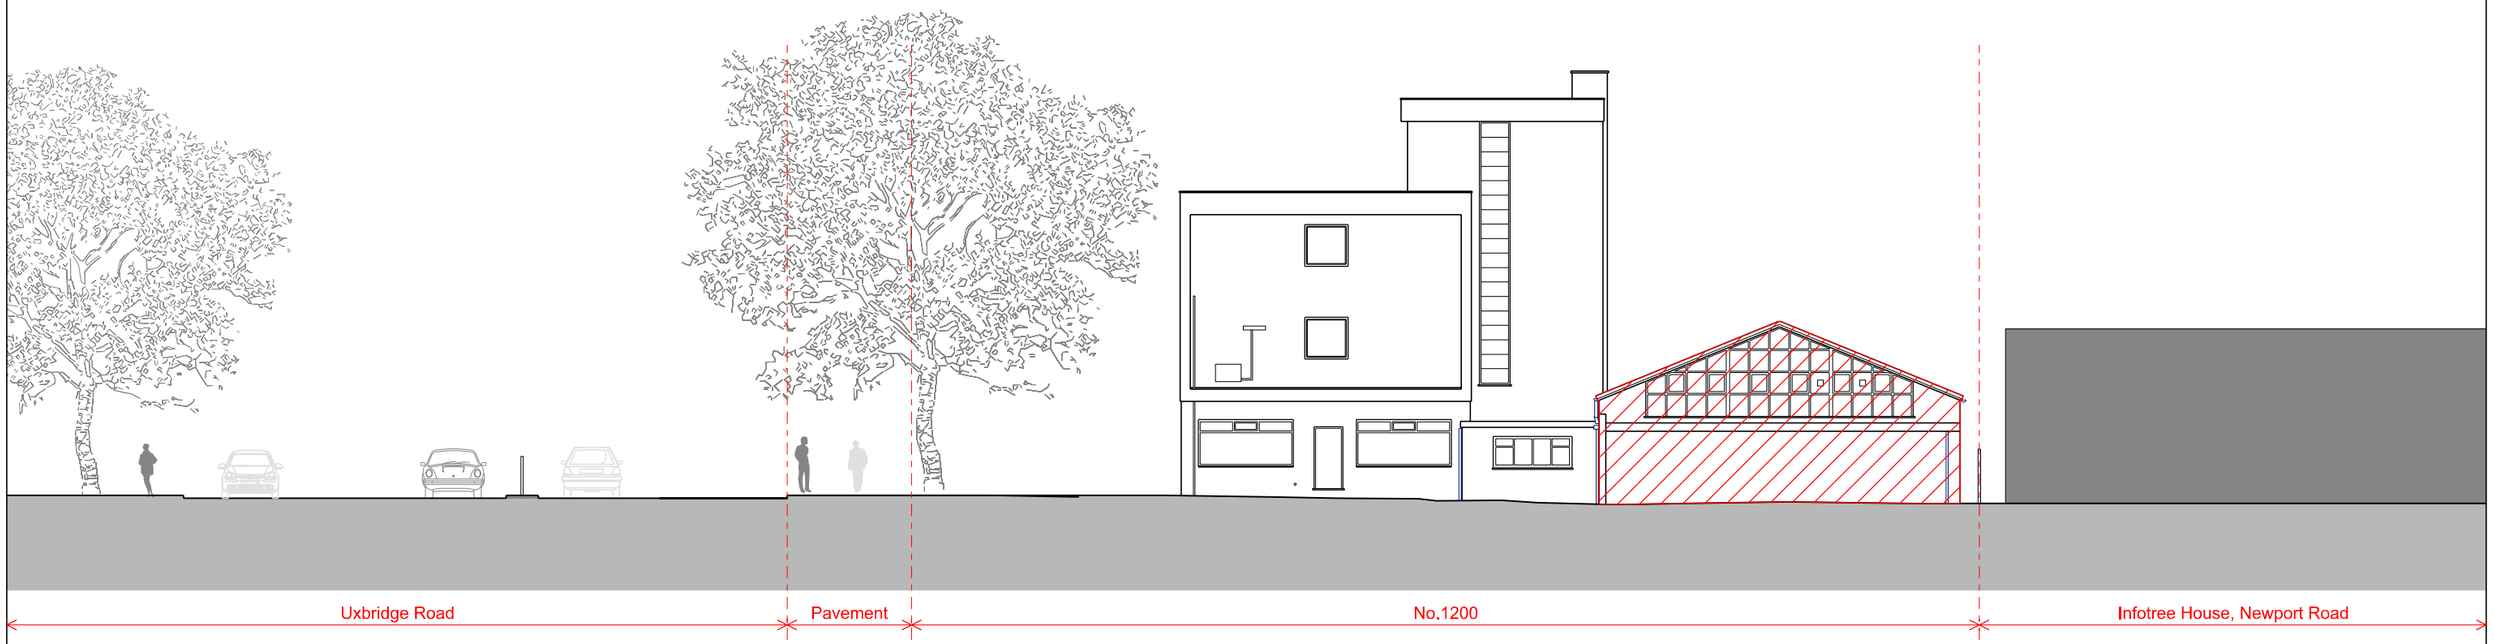


01 Existing Side Elevation
1:200@A3

Legend
- Site Boundary
- Walls and elements to be demolished

PAPA
Papa Architects Ltd.
222 Archway Road, Highgate,
London N6 5AX
Phone. +44(0)20 8348 8411
Fax. +44 (0)20 8348 7411
www.papaarchitects.co.uk

Client: Diamond Corporation

Address: 1200 Uxbridge Road
Hayes
London
UB4 8JD

Drawing title: Existing Side Elevation

| Project No. | Date | Scale |
|---|---|---|
| 1808 | 27.07.18 | 1:200 @ A3 |

| Drawing No. | Current Rev |
|---|---|
| 80-213 | P02 |

| Rev | Date | Reason For Issue | Chk |
|---|---|---|---|
| | | | |

0 2 4 6 m

Notes
All dimensions must be checked and Papa Architects are to be informed of any discrepencies prior to construction. Any DWG's issued by PAPA architects are to be read in conjunction with the associated PDF versionsThis drawing and any of the details therein remain the copyright of Papa Architects Ltd. All drawings prepared by Papa Architects are not to be used for any submissions, area schedule calculations or used by any other Persons or Companies other than Papa Architects Ltd unless written consent has been given by Papa Architects Ltd.