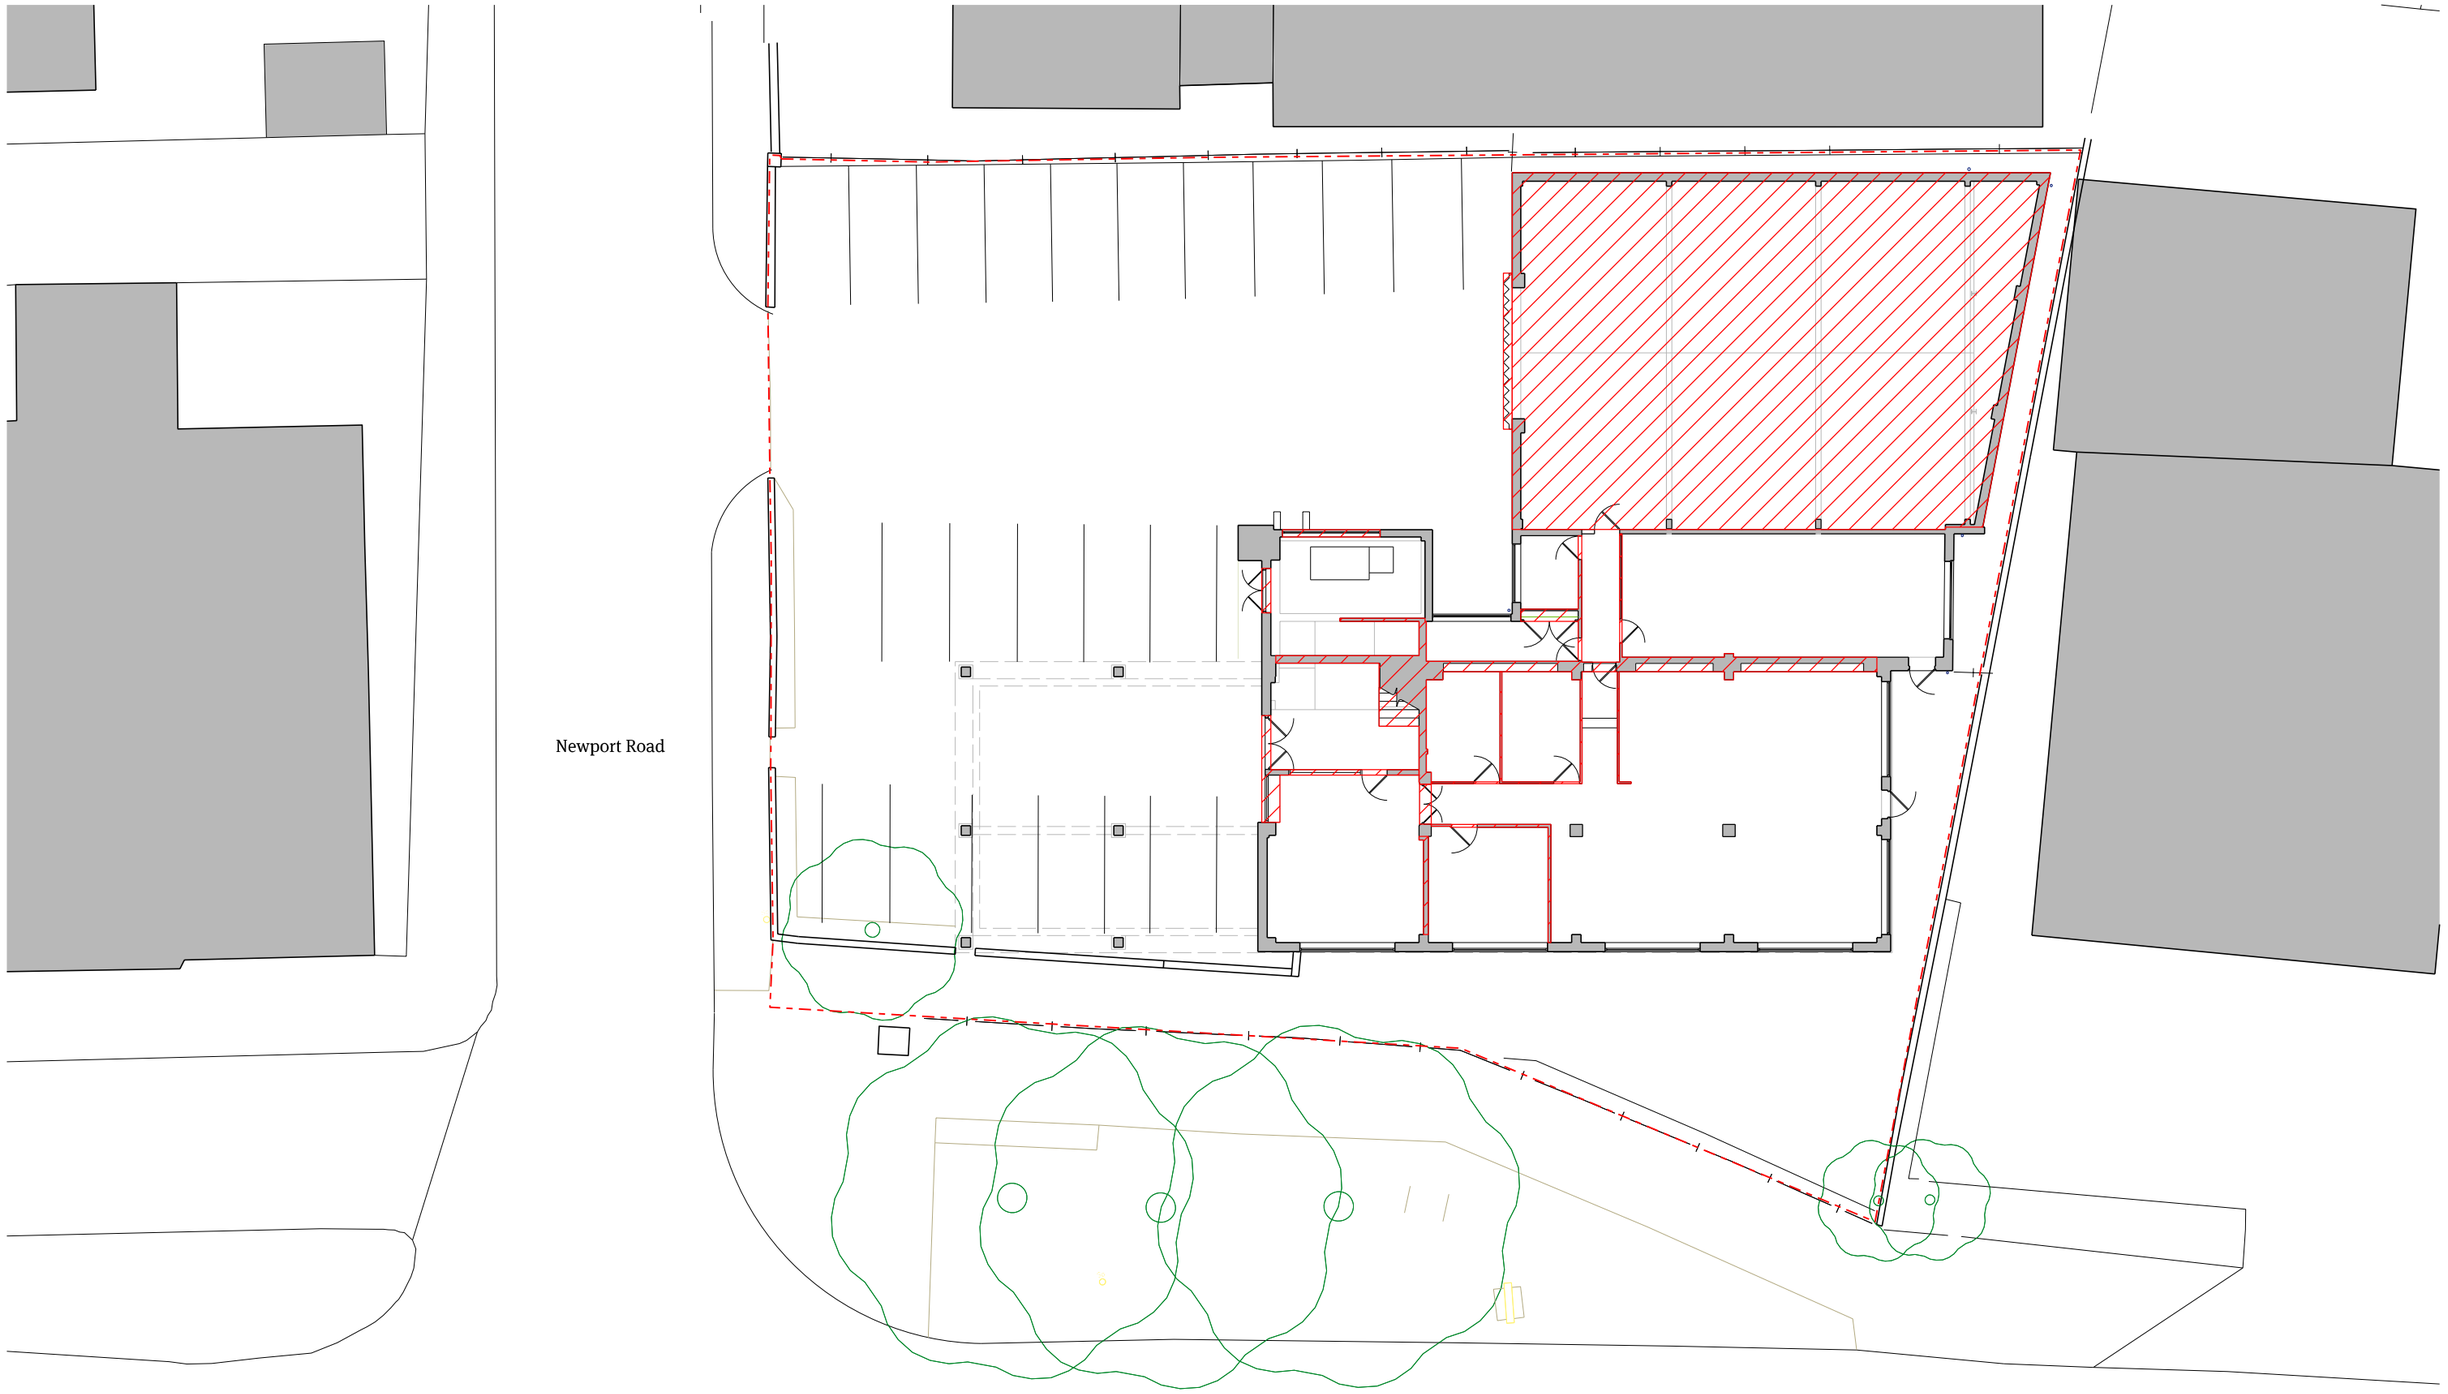



01 Existing Ground Floor Plan & Demolition
1:200@A3

Legend
- Site Boundary
- Walls and elements to be demolished

PAPA
Papa Architects Ltd.
222 Archway Road, Highgate,
London N6 5AX
Phone. +44(0)20 8348 8411
Fax. +44 (0)20 8348 7411
www.papaarchitects.co.uk

Client: Diamond Corporation

Address: 1200 Uxbridge Road
Hayes
London
UB4 8JD

Drawing title: Existing Ground Floor

| Project No. | Date | Scale |
|---|---|---|
| 1808 | 27.07.18 | 1:200 @ A3 |

| Drawing No. | Current Rev |
|---|---|
| 80-200 | P02 |

| Rev | Date | Reason For Issue | Chk |
|---|---|---|---|
| P01 | 27.07.18 | Prior Approval | NP |

0 2 4 6 m

**Notes**
All dimensions must be checked and Papa Architects are to be informed of any discrepencies prior to construction. Any DWG's issued by PAPA architects are to be read in conjunction with the associated PDF versionsThis drawing and any of the details therein remain the copyright of Papa Architects Ltd. All drawings prepared by Papa Architects are not to be used for any submissions, area schedule calculations or used by any other Persons or Companies other than Papa Architects Ltd unless written consent has been given by Papa Architects Ltd.