
The three new dormer windows to the front (south) elevation are to
Be subservient to those on the first floor by a minimum of 100mm in height.
They will be 900mm wide.

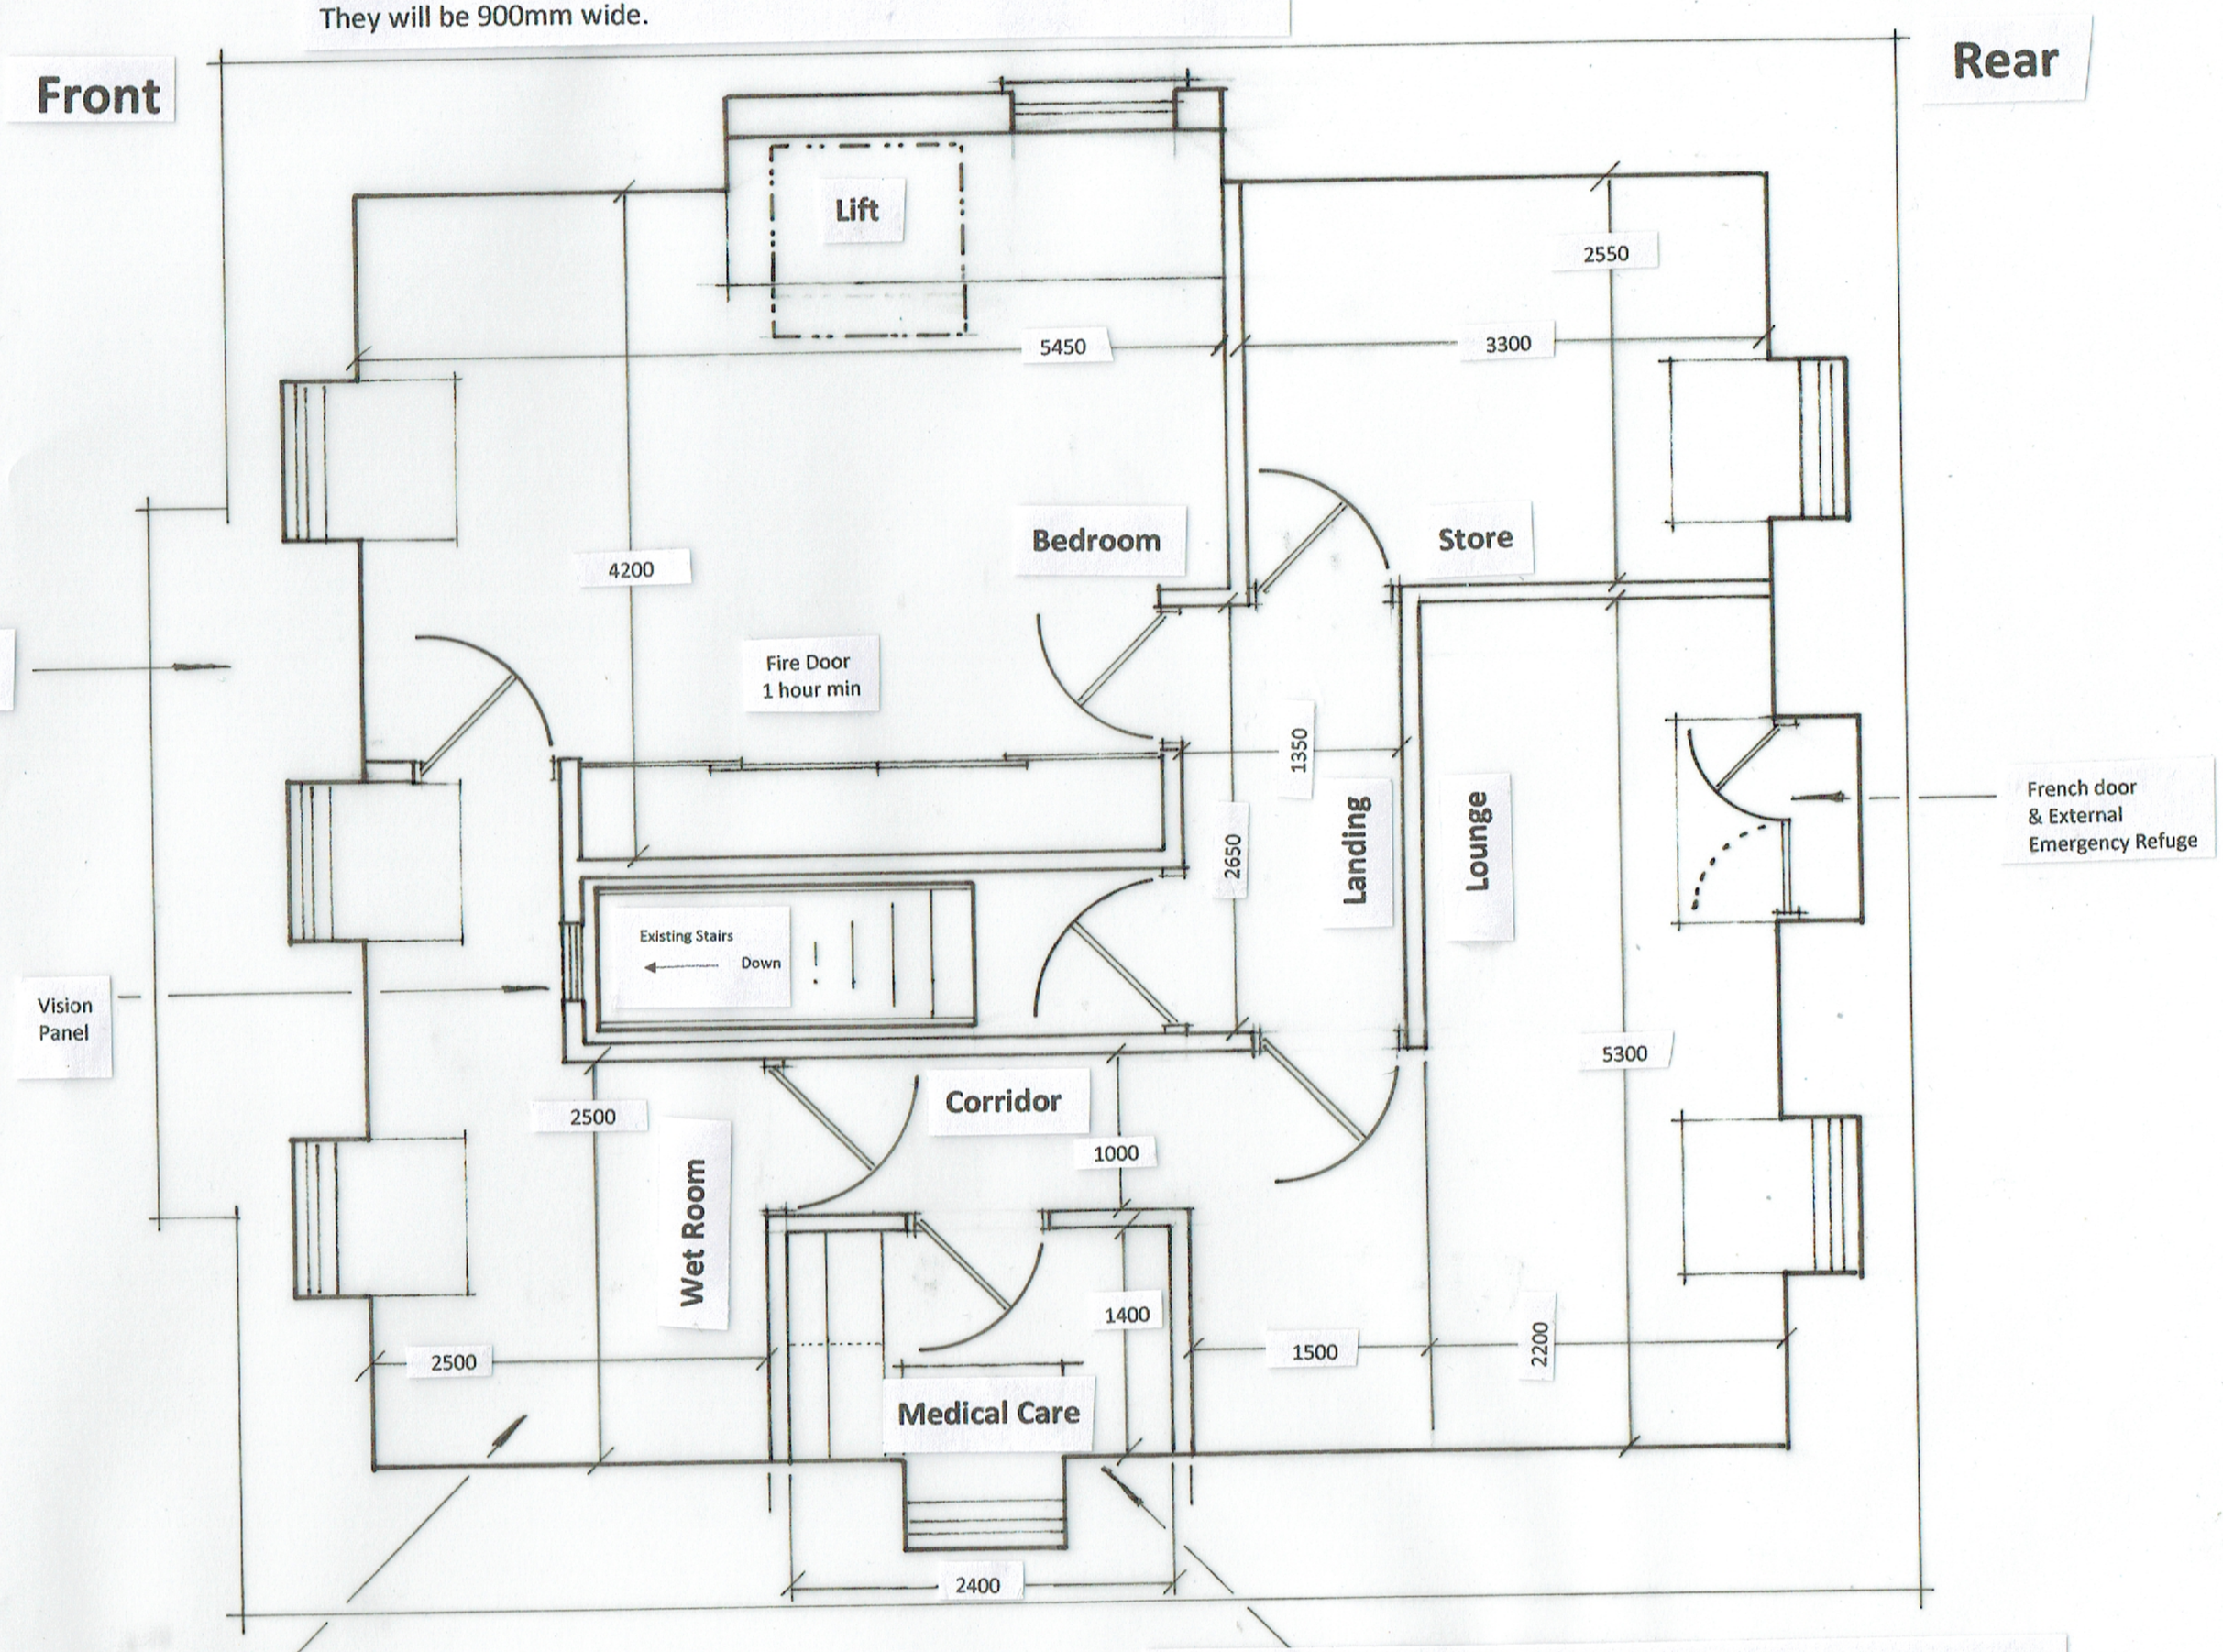

Room Floor Areas (all M^2)

Bedroom	=	22.2
Lounge	=	15.5
Wet Room	=	8.5
Store	=	8.4
Landing	=	3.6
Stairwell	=	3.6
Medical Care	=	3.4
Corridor	=	2.5

The room dimensions shown are overall.
All dimensions are in millimeters.

The Wet Room will be All Inclusive & easy access.

Medical Care room to have a lockable cupboard for medicines & other medical supplies. Plus the provision to store a wheelchair, zimmerframe, walking sticks and so on.

250 750 1500 3000 5000
0 500 1000 2000 4000

NOTES:

Rev B – Sep '26 – Layout revised

All dimensions must be checked on site ~~and not scaled from this drawing~~.

Client: Mr. R. & Miss. Sewell. 26 Broadwood Avenue, Ruislip, HA4 7XR

Job Title: Proposed Loft Conversion from Pitched To Dutch Barn Style.

Scale: Scale = 1:50 @ A3.

Drawn by:

Date:

Drawing Title: Proposed Loft Floor Plan

Drg No.: 2026 – 05 - 100

Rev: B

420x297mm A3

A PRODUCT OF THE UNO RANGE – ARCHITECT CAT. No. 7313