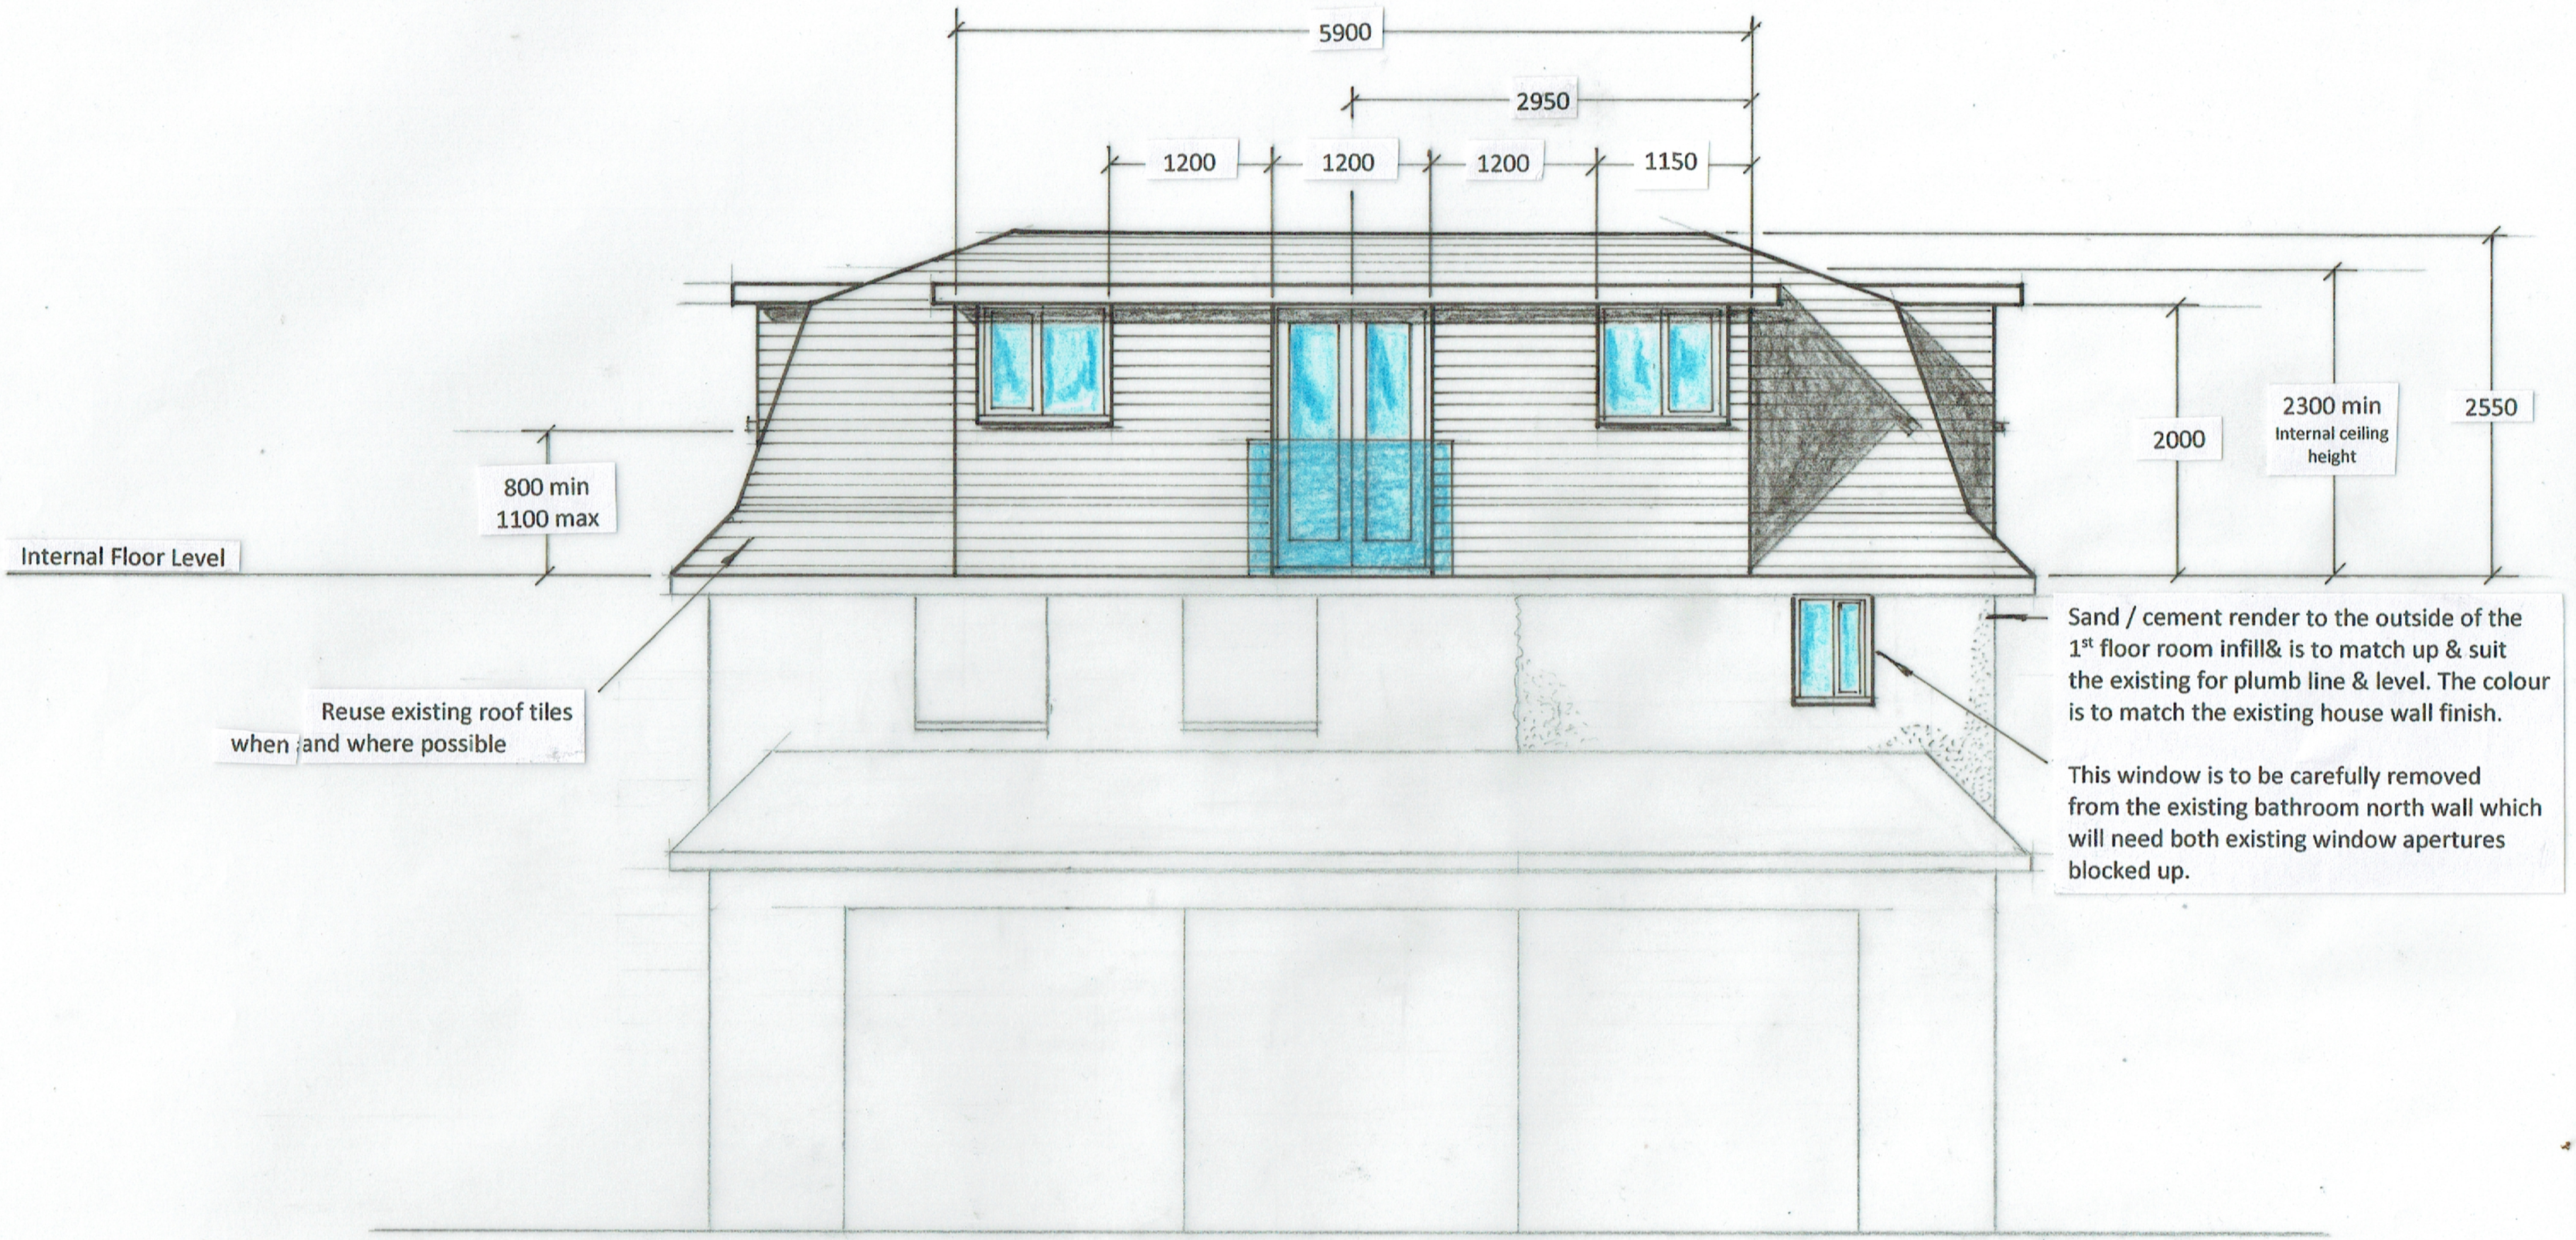


All new windows to this elevation will match up in height to those on the south elevation. They will be 900mm wide. The windows to both flanks, east and west, will have obscure glass. All will have one casement window and open towards number 24 to obscure any view from their garden.

	NOTES: All dimensions in mm. Rev B – Sep '26 – Roof level reduced All dimensions must be checked on site and not scaled from this drawing.	Client: Mr. R. & Miss. Sewell. 26 Broadwood Avenue, Ruislip, HA4 7XR Job Title: Proposed Loft Conversion from Pitched To Dutch Barn Style	Scale: 1:50 @ A3. Drawn by Date	Drawing Title: Proposed Rear (north) Elevation Drg No. 2026 – 05 – 102 Rev B

A PRODUCT OF THE UNO RANGE – ARCHITECT CAT. No. 7313

420x297mm A3