
N

All new windows to this elevation will match up in height to those on the south elevation. They will be 900mm wide. The windows to both flanks, east and west, will have obscure glass. All will have one casement window and open towards number 24 to obscure any view from their garden.

Rear

Front

Reuse 2 x existing Velux roof windows to give additional light and ventilation to the lounge. Exact locations to be agreed prior to installation.

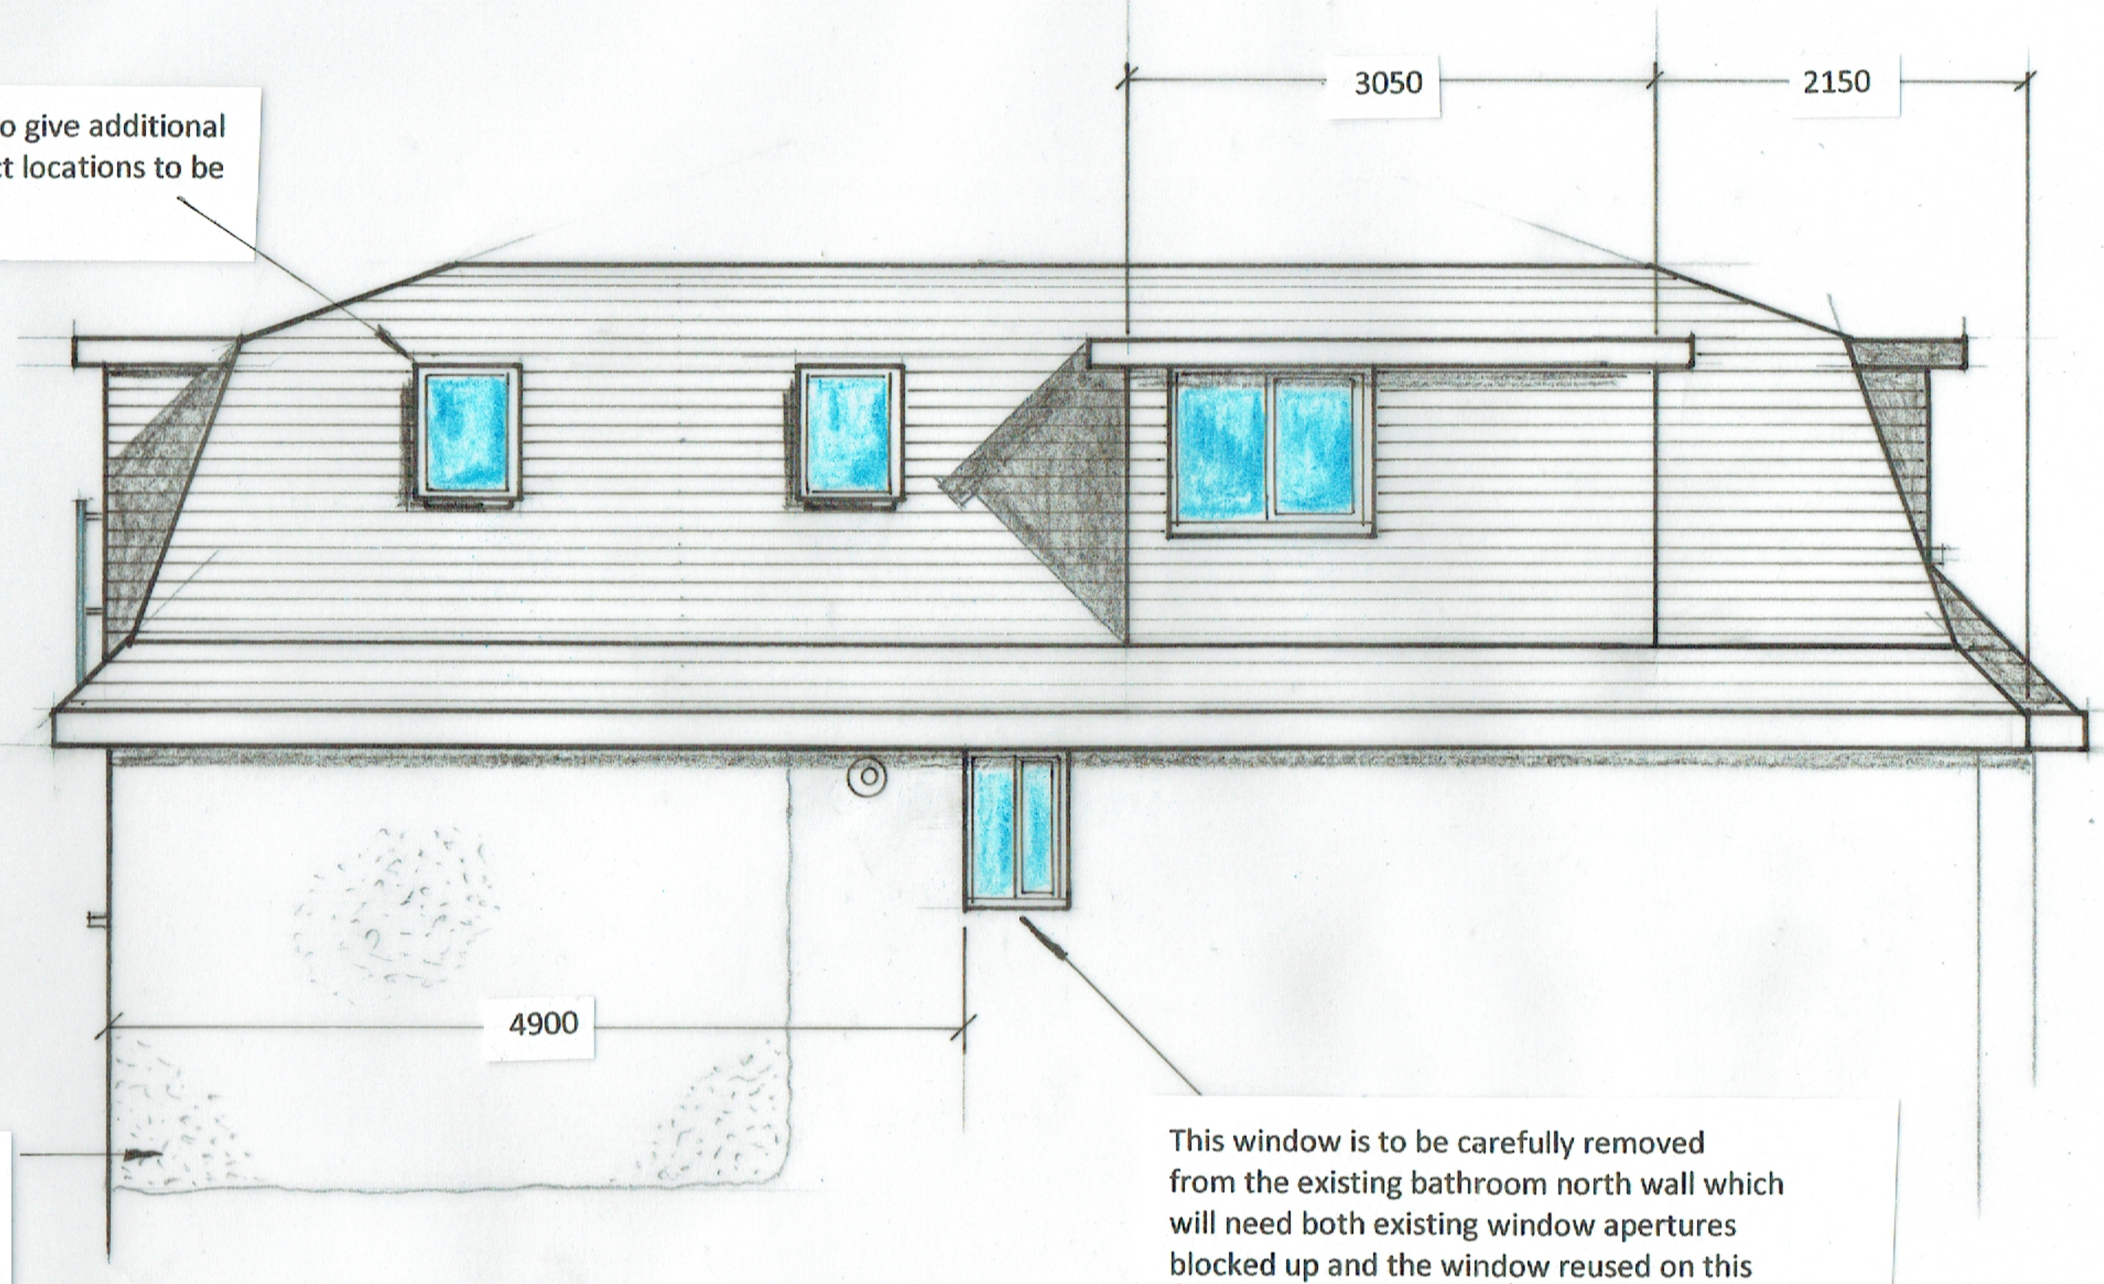

Sand / cement render to the outside of the 1st floor room infill& is to match up & suit the existing for plumb line & level. The colour is to match the existing house wall finish.

This window is to be carefully removed from the existing bathroom north wall which will need both existing window apertures blocked up and the window reused on this flank wall. The existing extractor is to be upgraded.

All dimensions are in mm and to be the same dimensions for height to all elements as shown in other drawings

NOTES:

Rev B – Sep '26 – Roof level reduced

All dimensions must be checked on site ~~and not scaled from this drawing~~.

Client	Mr. R. & Miss. Sewell. 26 Broadwood Avenue, Ruislip, HA4 7XR	Scale	1:50 @ A3.
Job Title	Proposed Loft Conversion from Pitched To Dutch Barn Style.	Drawn by	
		Date	

Drawing Title	Proposed Side (west) Elevation	
Drg No.	2026 – 05 – 105	Rev B

A PRODUCT OF THE UNO RANGE – ARCHITECT CAT. No. 7313

420x297mm A3