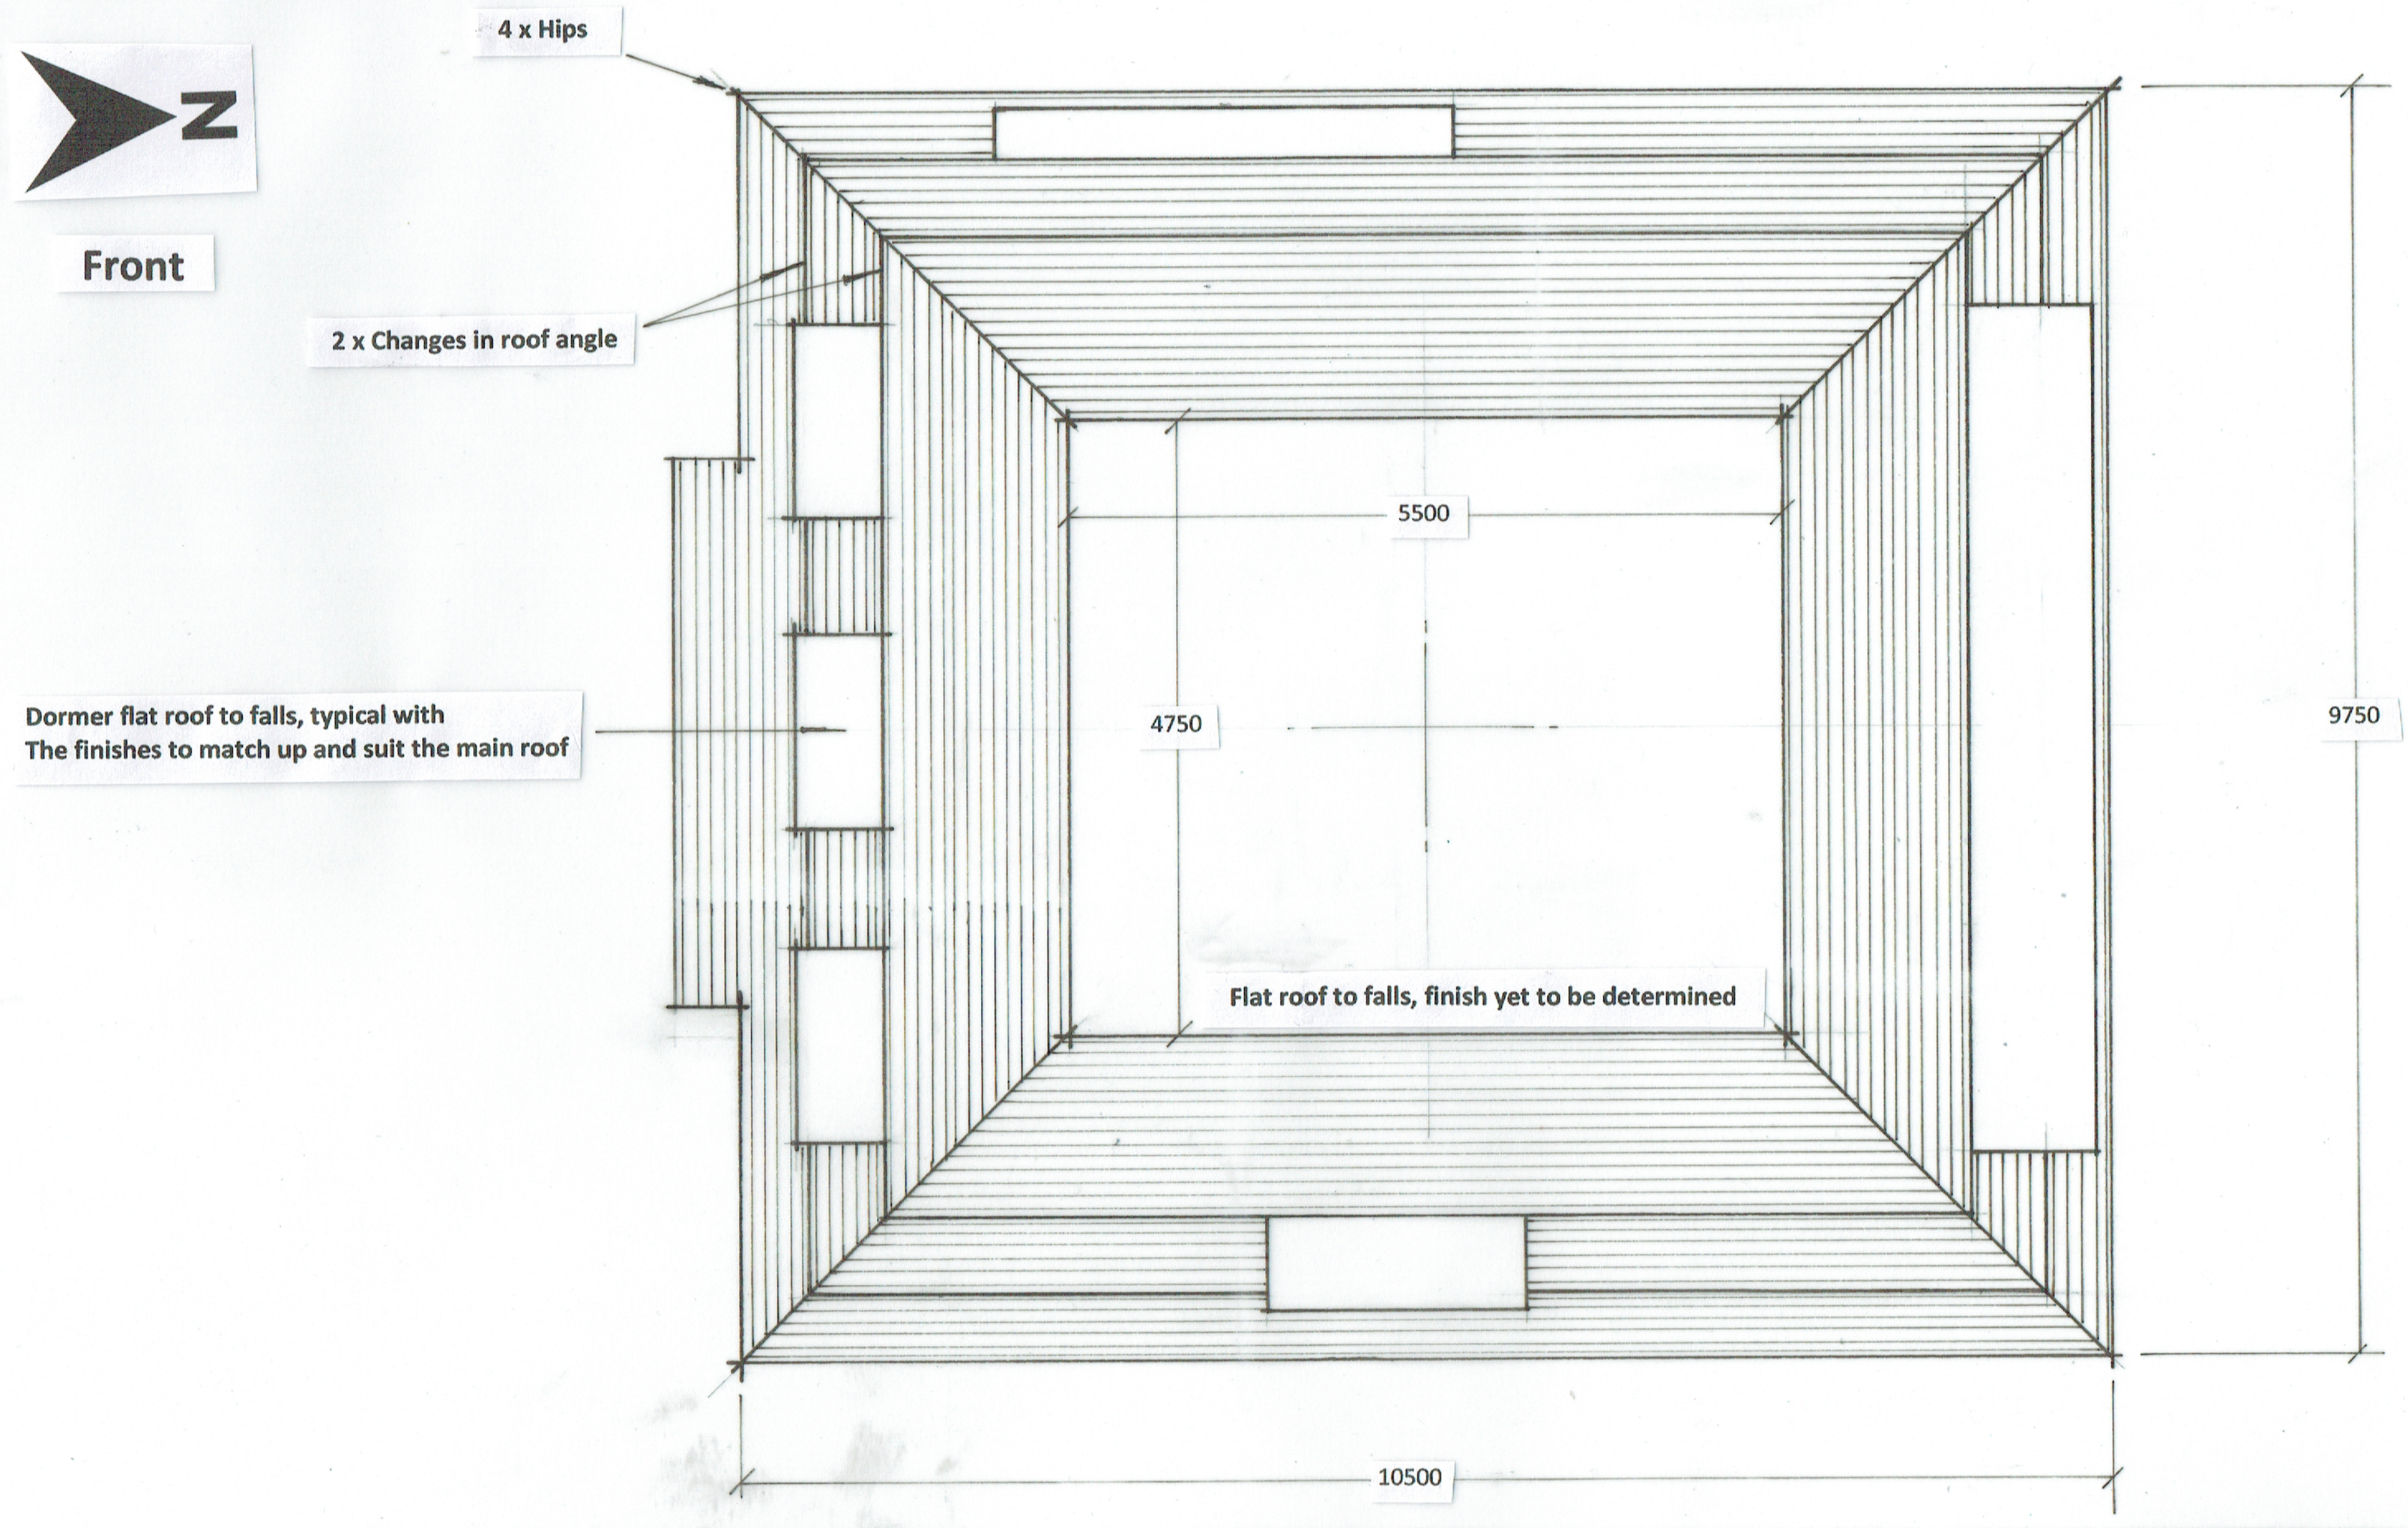


	NOTES: All dimensions in mm. All dimensions must be checked on site ~~and not scaled from this drawing~~.	Client: Mr. R. & Miss. Sewell. 26 Broadwood Avenue, Ruislip, HA4 7XR	Scale: 1:50 @ A3	Drawing Title: Proposed Roof Plan
		Job Title: Proposed Loft Conversion from Pitched To Dutch Barn Style.	Drawn by / Date	Drg No.: 2026 – 05 – 107 Rev: B

A PRODUCT OF THE UNO RANGE – ARCHITECT CAT. No. 7313

420x297mm A3