
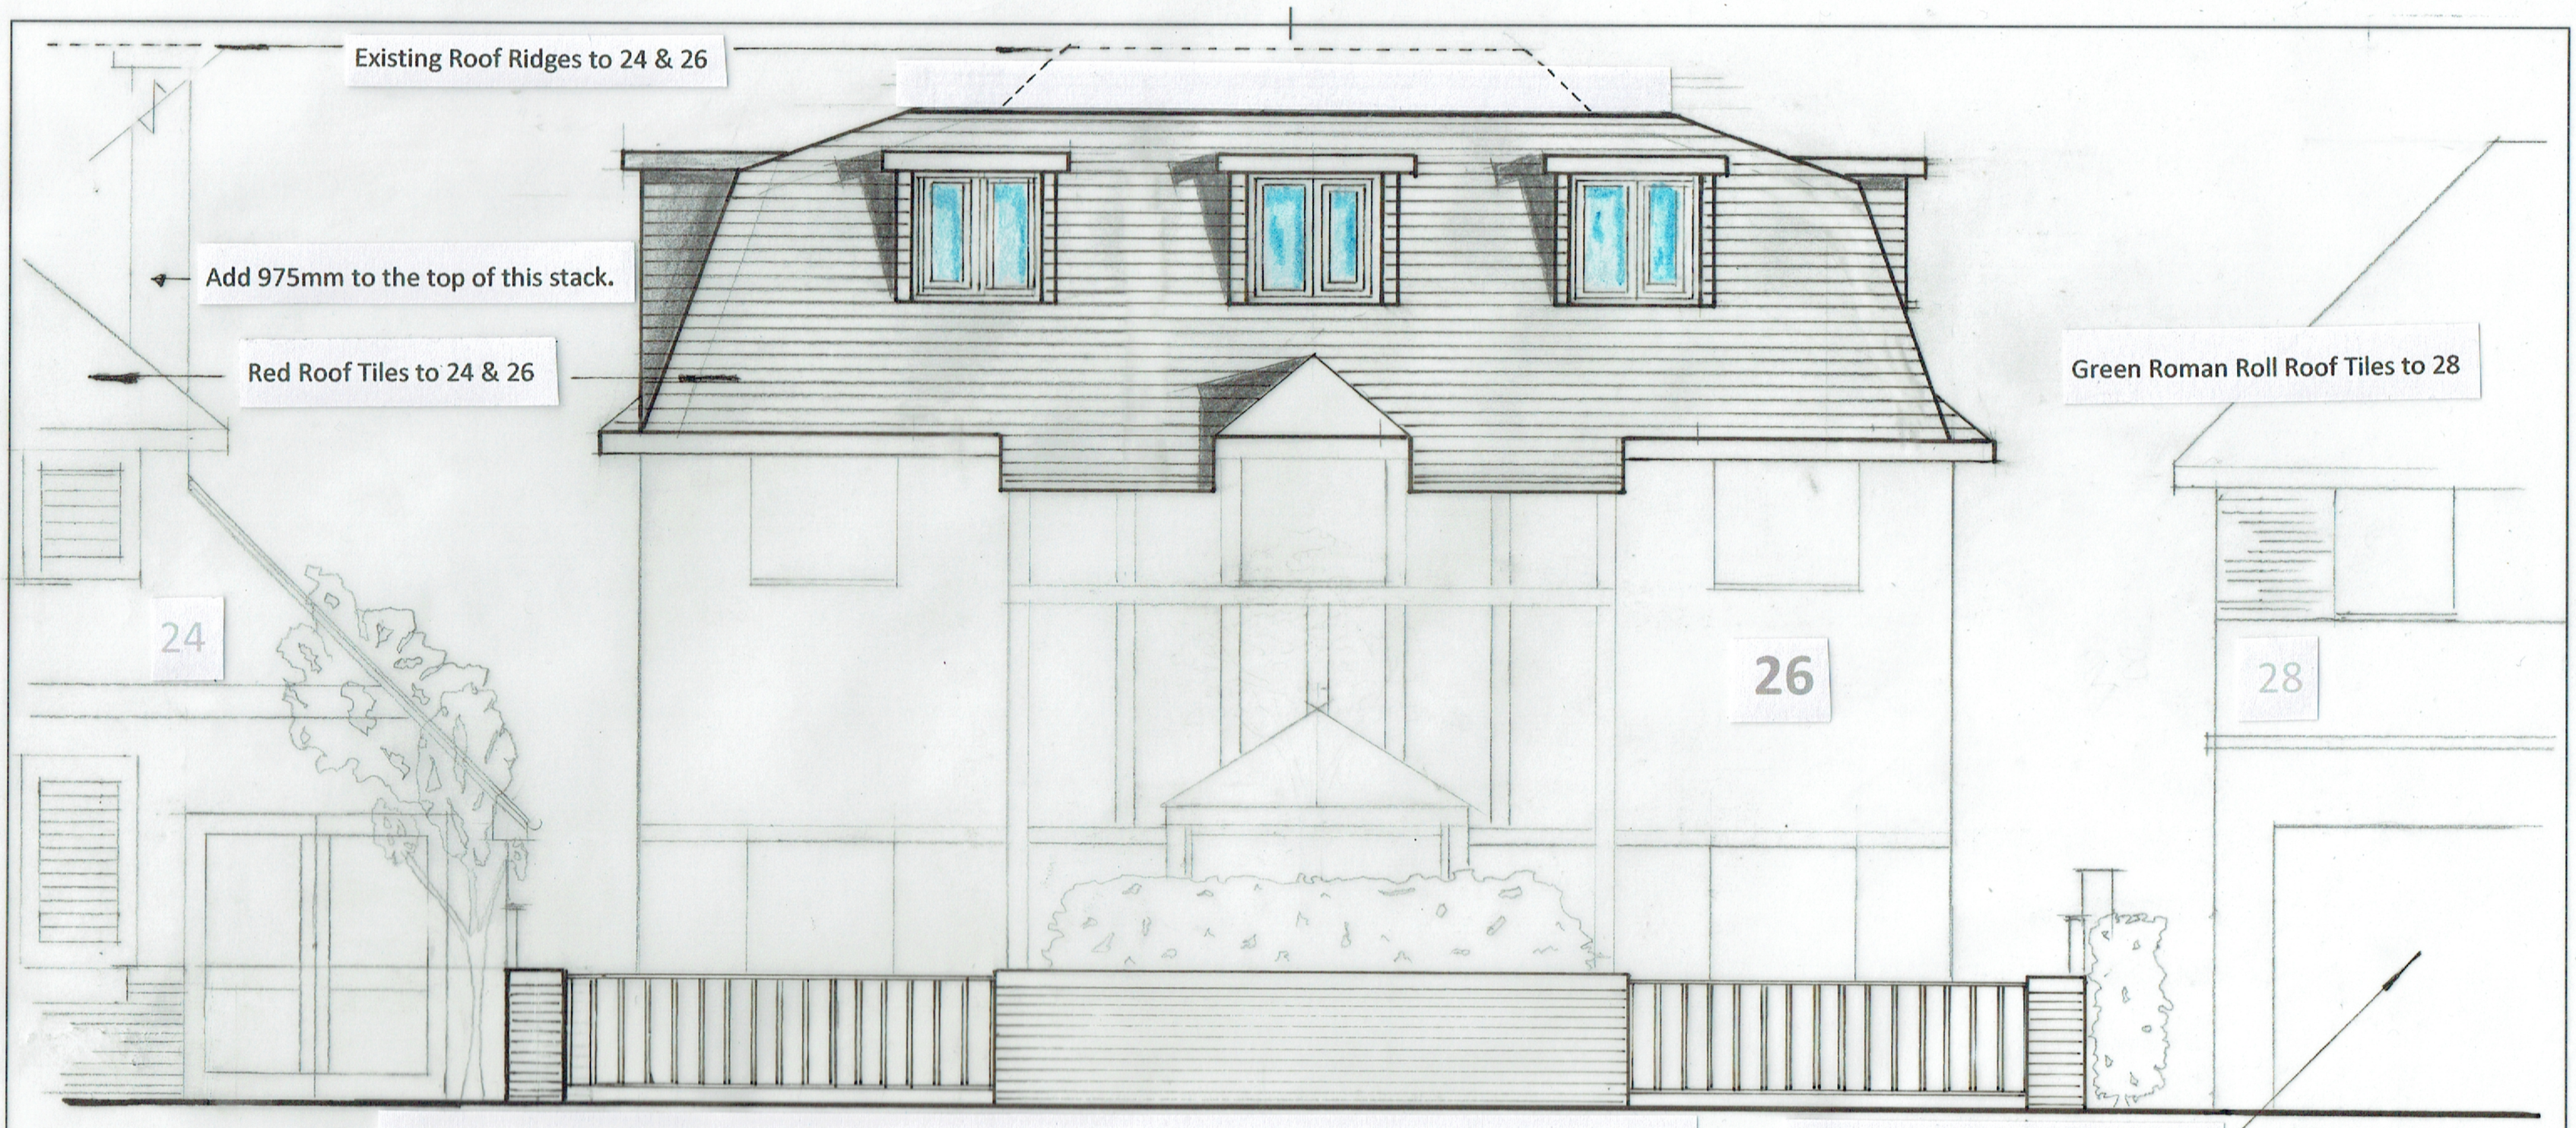


This part of Nº 28 is set back by 2,500 from the front elevation of Nº 26, therefore a foreshortened view.

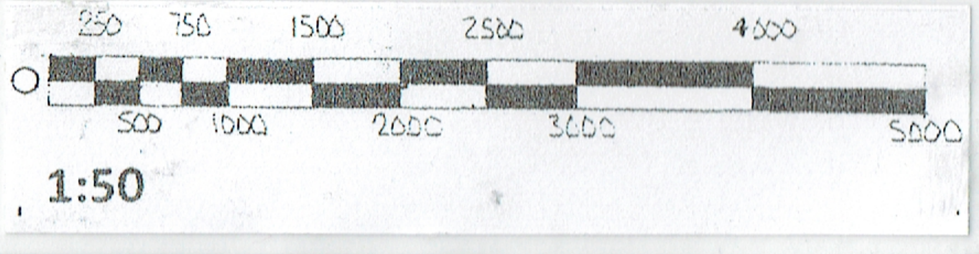

Planning Ref;- 16080/APP/2016/3282 shows existing plans and elevations.
Building Control Ref;- 16080/IN/2016/553 shows all existing Structural elements and steelwork

NOTES:
All dimensions in mm.

All dimensions must be checked on site ~~and not scaled from this drawing~~.

Client: Mr. R. & Miss S. Sewell. 26 Broadwood Avenue, Ruislip, HA4 7XR

Job Title: Proposed Loft Conversion from Pitched To Dutch Barn Style.

Scale: 1:50 @ A3

Drawn by:

Date:

Drawing Title: Proposed Part Street Scene

Drg No.: 2026 – 05 – 109

Rev:

A PRODUCT OF THE UNO RANGE – ARCHITECT CAT. No. 7313

420x297mm A3