
Proposed Elevations
Scale 1:50



(Front Elevation) (Rear Elevation) (Side Elevation) (Side Elevation)


SCALE 1:50 0M 5M

SCALE 1:20 0M 1M

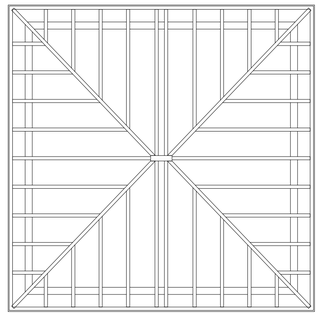


Proposed Roof Plan
Scale 1:50

N

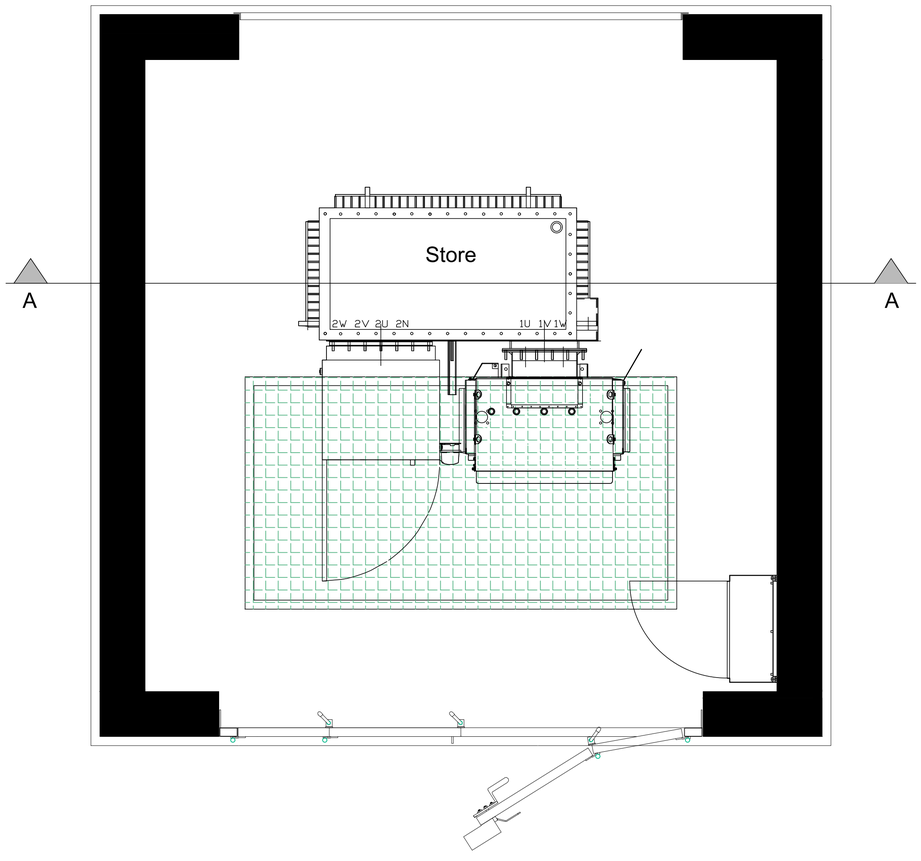

Proposed Ground Floor Plan
Scale 1:20

N

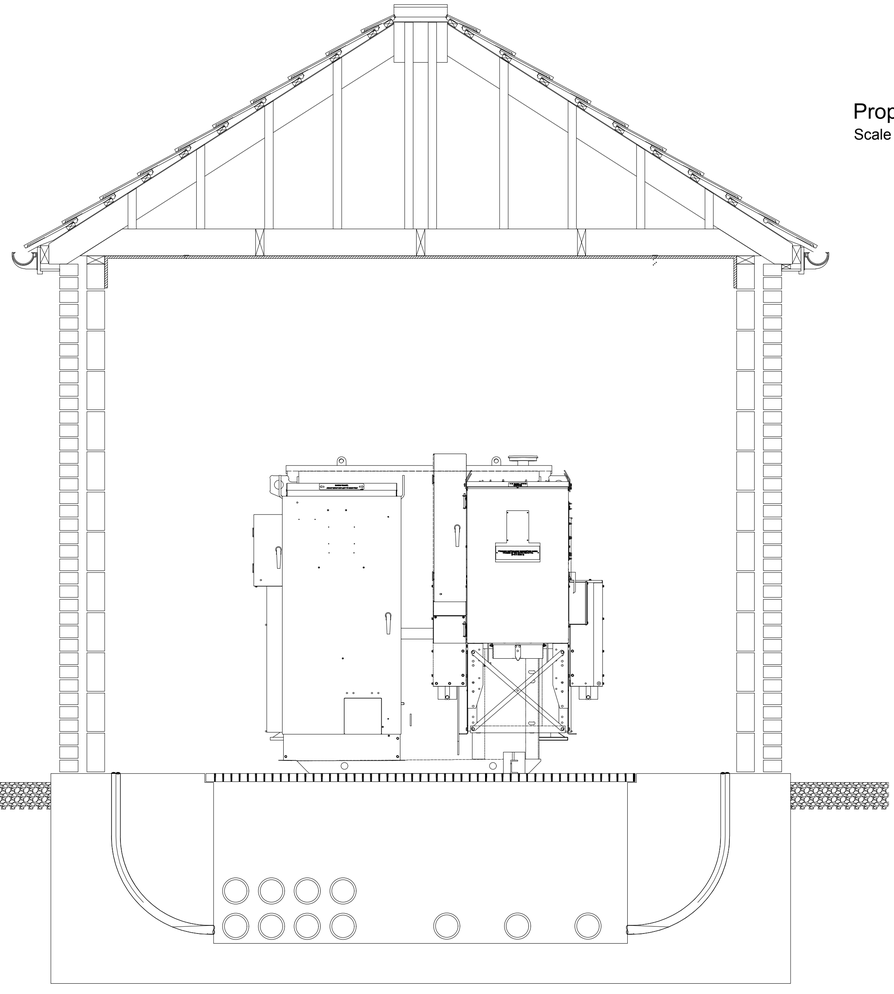

Proposed Section A-A
Scale 1:20

DRAFT COPY - NOT FOR SUBMISSION

PlanFree
No Planning No Fee

Professional Architectural Services

www.PlanFree.co.uk
Info@PlanFree.co.uk
+44 (0) 7821 293603
+44 (0) 1787 376701
Willow House, Bulmer, Sudbury, Suffolk, CO10 7EW

Client: Hillingdon Amublance Service
Hillingdon Ambulance Station, Hillingdon, Royal Lane, Uxbridge, UB8 3QX

Project: Retention of an electrical substation building & associated infrastructure

Title: Proposed Elevations, Floor Plan, Roof Plan & Section A-A

Scale	Date	Drawn	Checked	Drawing size
1:20,1:50	OCT 2026	HD	OR	A1
Drawing No. 1188-04	Revision	Status: PLANNING		Series

Revision	Date	Comment

This drawing remains the property of PlanFree and may not be copied, altered, reproduced or disclosed without the prior consent of PlanFree. Do not scale dimensions from this drawing. All dimensions are subject to site confirmation by the Contractor. Any discrepancies are to be directed to PlanFree. Copyright PlanFree 2026.