FAIRDALE GARDENS

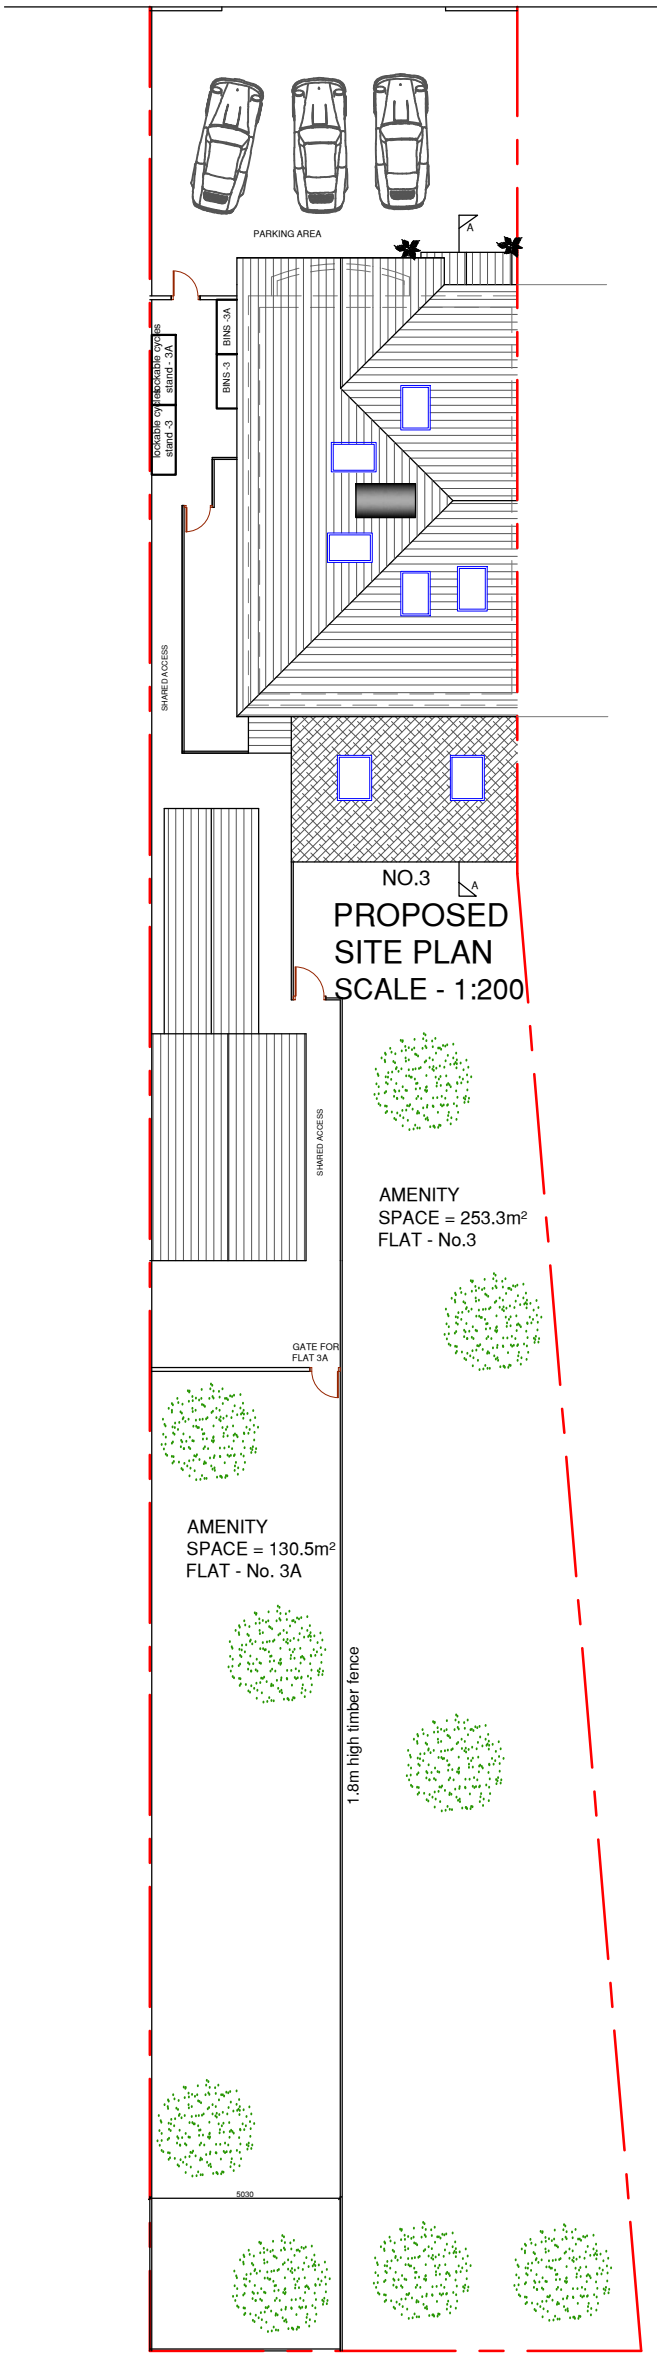

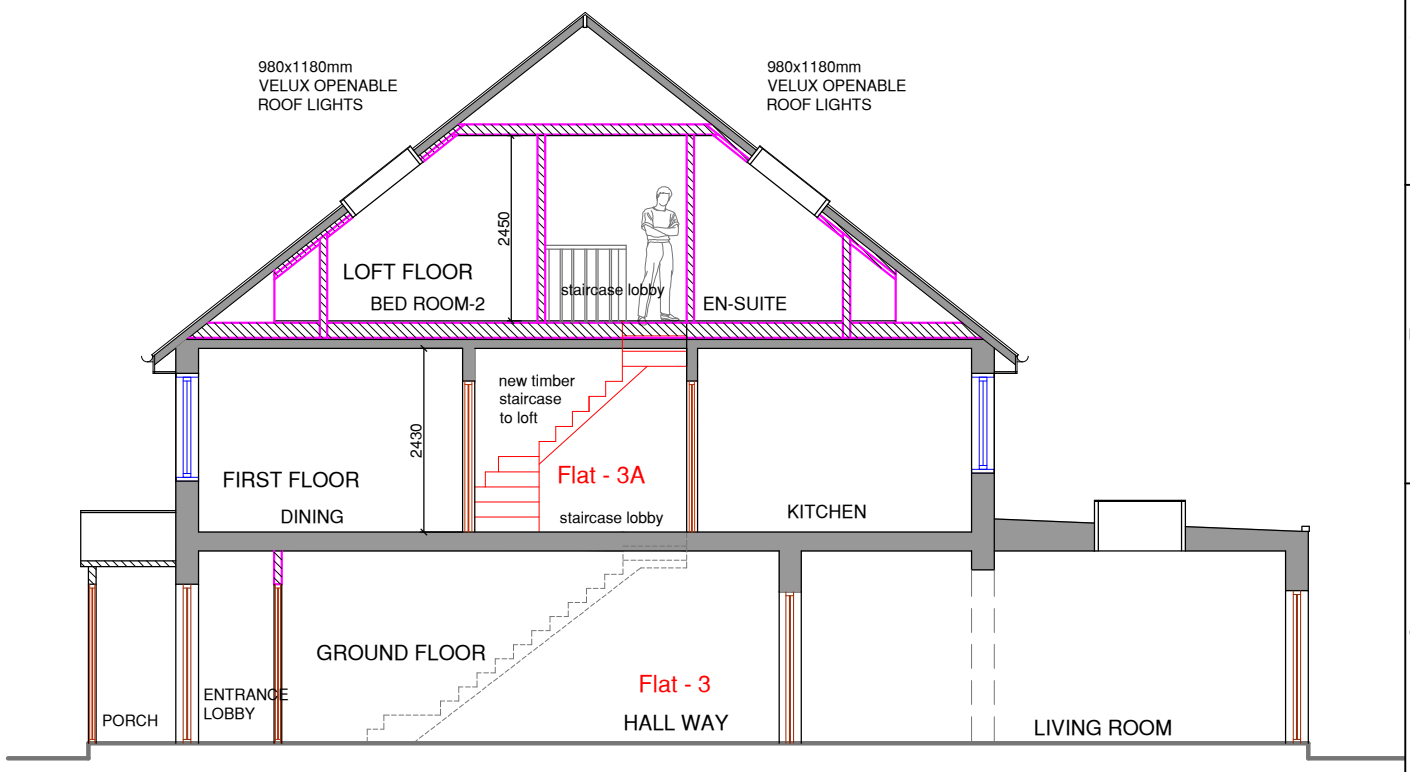

PROPOSED SECTION A - A

Homewood Bike Store 6 x 2ft.
205/9602

Product description / spec

Economic storage for up to 3 bicycles. Wall panels are made from 12mm shiplap FSC certified timber and supplied in a honey brown timber basecoat. The roof is constructed from solid board for ease of installation and comes without a floor to allow the bikes to drain without damage to the store.

The Bike Store comes complete with fixing kit, roof felt, installation instructions. Manufactured in Britain from High Grade 12mm shiplap timber form certified sustainable sources.

Made of wood.
Made from FSC certified timber.
External size H138, W185, D630cm.
Weight 50kg.
2 person self-assembly.
Manufacturer's 10 year guarantee.
EAN: 5060211114366.

Description
This Plastic Double Bin Store which can accommodate wheelie bins, is designed to make a pleasing and stylish feature out of a practical necessity. This will keep your outdoor space looking both elegant and tidy.

Features
Lockable (padlock not supplied)
Fits two 240 litre wheelie bins

Weights & Dimensions

Overall Height - Top to Bottom	119cm
Overall Width - Side to Side	144cm
Overall Depth - Front to Back	83cm
Overall Product Weight	32kg

0m 5m 10m 15m 20m 25m
SCALE @ 1:200

NOTES :

Revisions	Date

Client: MRS. LILAVANTI GOHEL
MR. & MRS SANJAY GOHIL

Job Title
3 FAIRDALE GARDENS
HAYES, MIDDLESEX
UB3 3JA

Drawing Title
PROPOSED SITE PLAN / SECTION AND CYCLE & BIN STORAGE

Scale: 1 : 100 / 200 (A3)
Date: JULY 2021
Checked by: | Drawn by: RS

Drg No. TP/503/07
Rev.