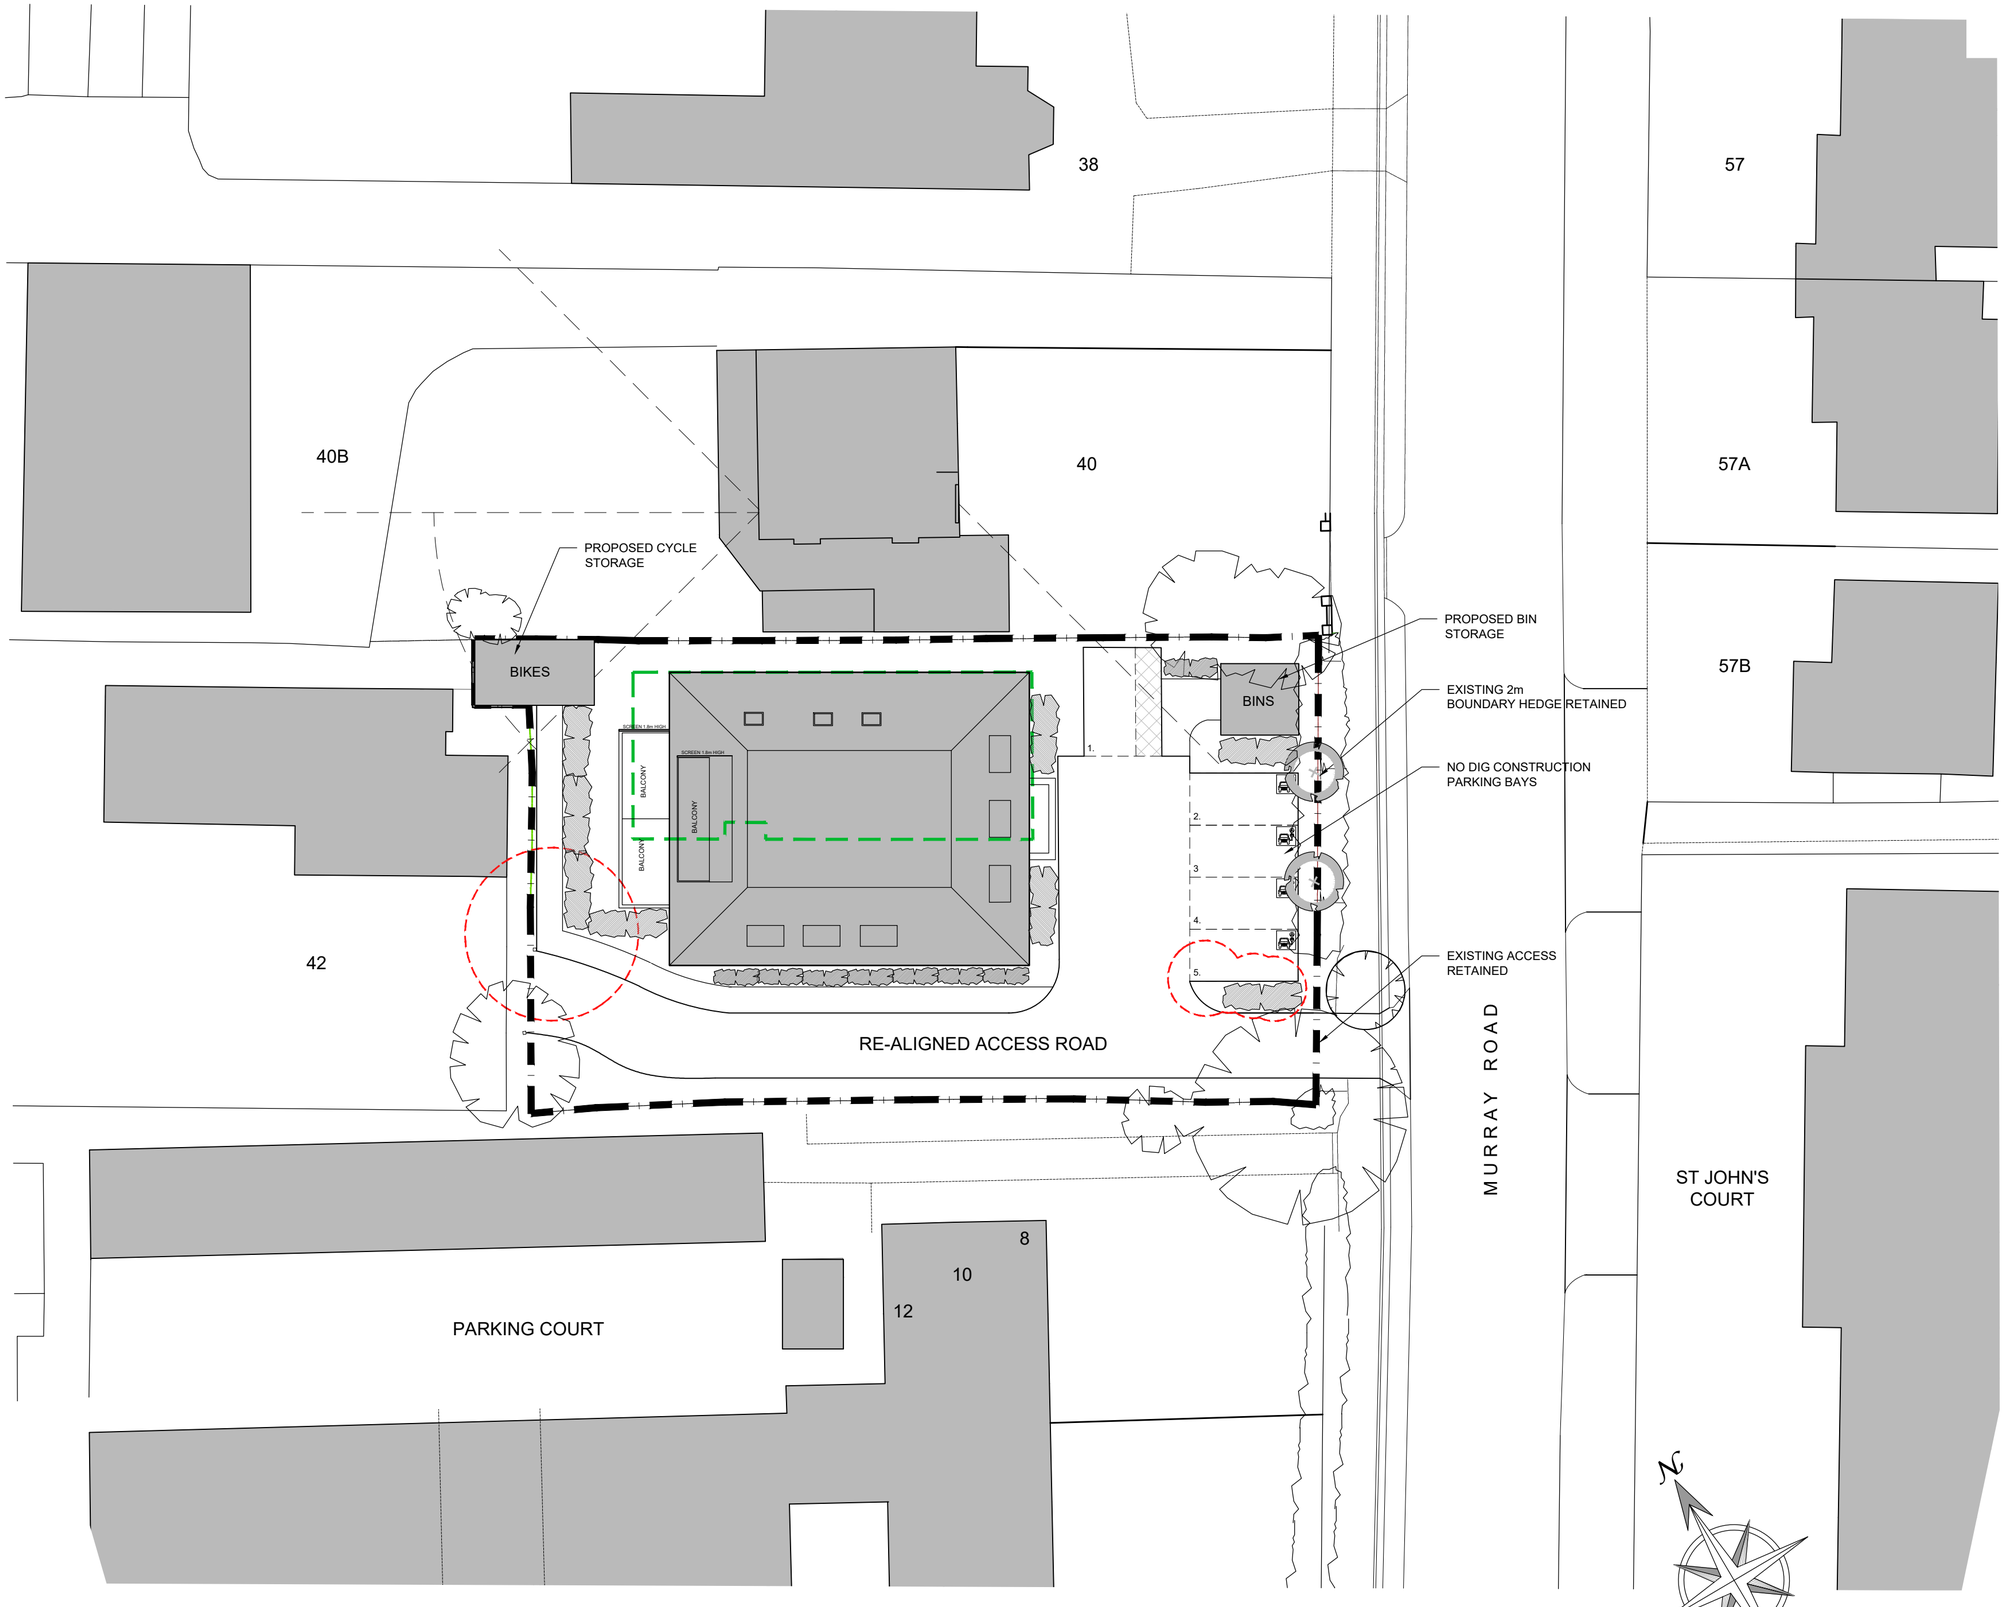

KEY

- PROPOSED TREES
- EXISTING TREES TO BE RETAINED
- TREES TO BE REMOVED
- PROPOSED INDICATIVE PLANTING
- EXISTING PLANTING
- PARKING BAY WITH ACTIVE CHARGING
- DASHED LINE INDICATES BUILDING TO BE DEMOLISHED

0 1 2 3 4 5 m 10 15 20

Scale 1:200

Rev.	Date	Detail

Status: PLANNING

ASCOT DESIGN
Timeless architecture

Ascot Design Ltd, Ashurst Manor, Ashurst Park, Ascot, Berkshire, SL5 7DD
Tel: 01344 299330 Fax: 01344 299331 Email: info@ascotdesign .com
www.ascotdesign.com

Client: GAVACAN HOMES

Project Title: 44 MURRAY ROAD
NORTHWOOD HA6 2YL

DRAWING Title: PROPOSED SITE PLAN

Scale.	Date	Drawn
1-200@A2	JAN '23	KMB

DRAWING No.: 22-J4110-100

Rev.: -

The copyright in this document and design is confidential to and the property of Ascot Design Limited