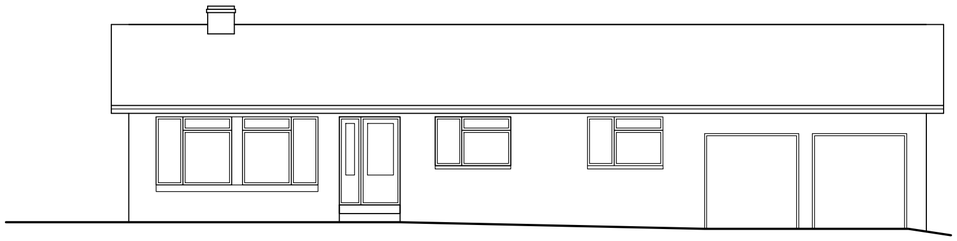

FRONT ELEVATION

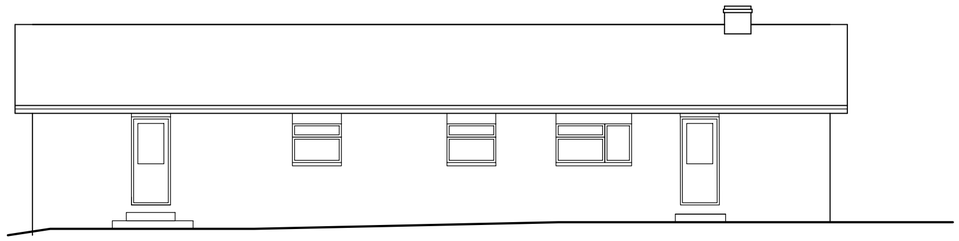

REAR ELEVATION

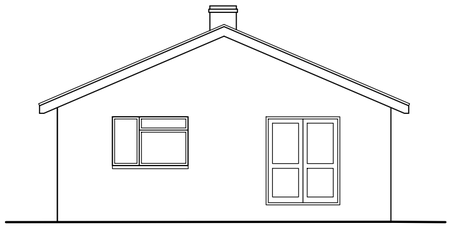

SIDE ELEVATION

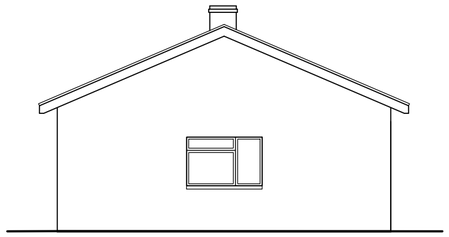

FLANK ELEVATION

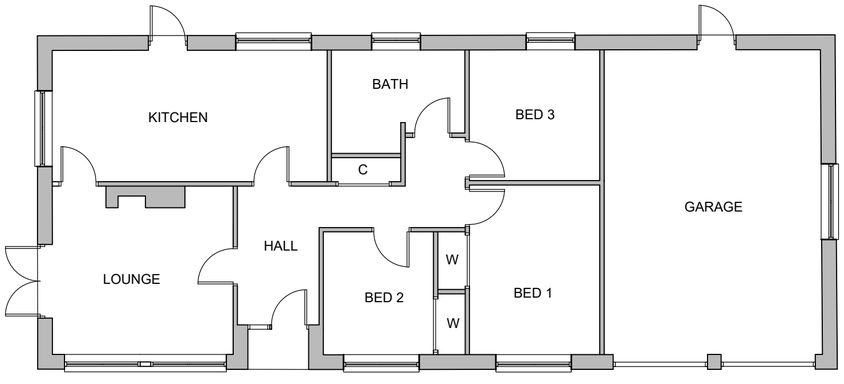

GROUND FLOOR

GIA 124.5m^2/1,340ft^2
GEA 141.8m^2

0 1 2 3 4 m 6 8 10

Scale 1:100

Rev.	Date	Detail

Status
PLANNING

ASCOT DESIGN
Timeless architecture

Ascot Design Ltd, Ashurst Manor, Ashurst Park, Ascot, Berkshire, SL5 7DD
Tel: 01344 299330 Fax: 01344 299331 Email: info@ascotdesign .com
www.ascotdesign.com

Client
GAVACAN HOMES

Project Title
44 MURRAY ROAD
NORTHWOOD HA6 2YL

DRAWING Title
EXISTING PLAN
AND ELEVATIONS

Scale.	Date	Drawn
1-100@A2	JAN '23	KMB

DRAWING No.	Rev.
22-J4110- 104	-

The copyright in this document and design is confidential to and
the property of Ascot Design Limited