

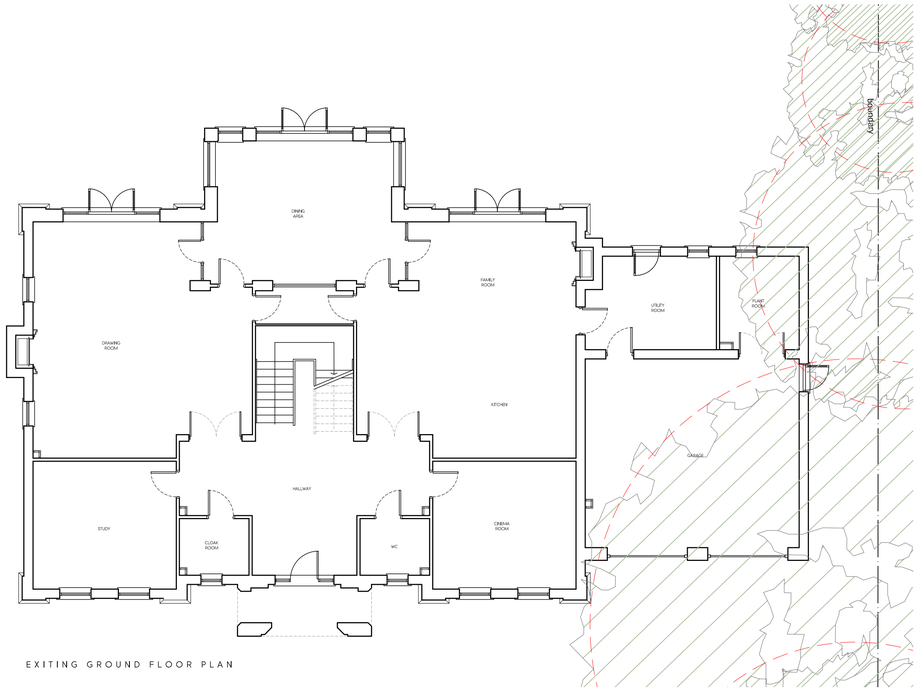



EXITING GROUND FLOOR PLAN

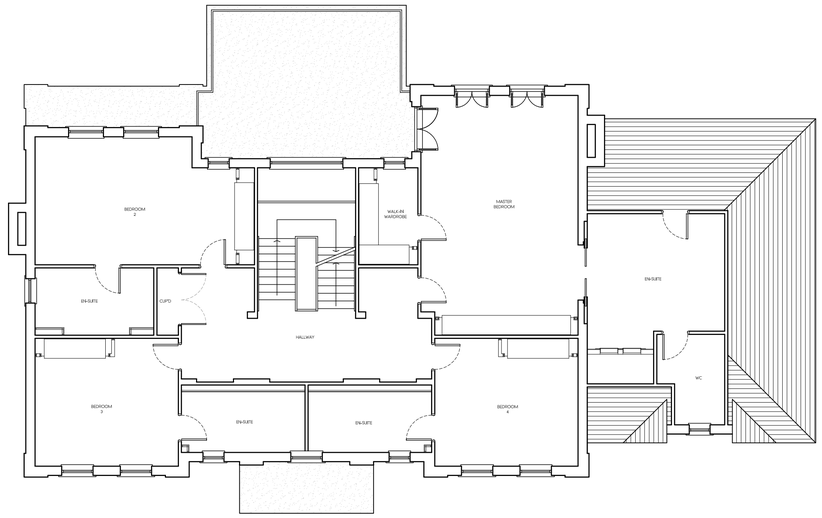

EXITING FIRST FLOOR PLAN

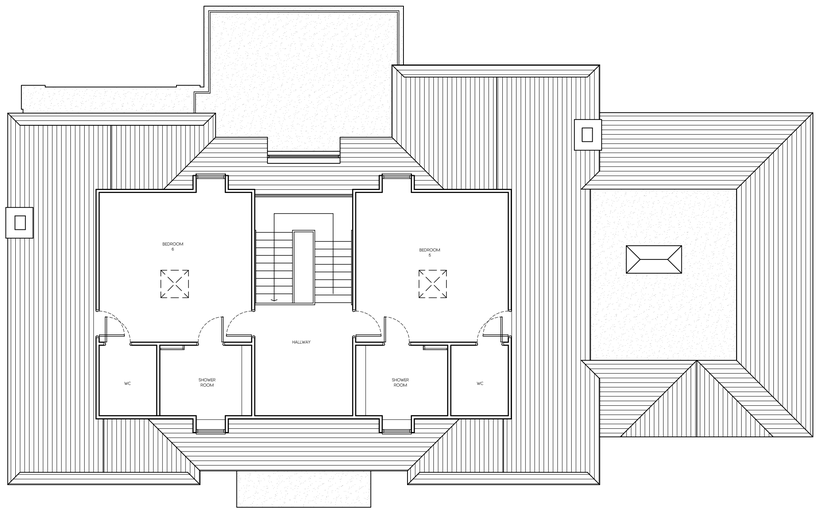

EXITING SECOND FLOOR PLAN

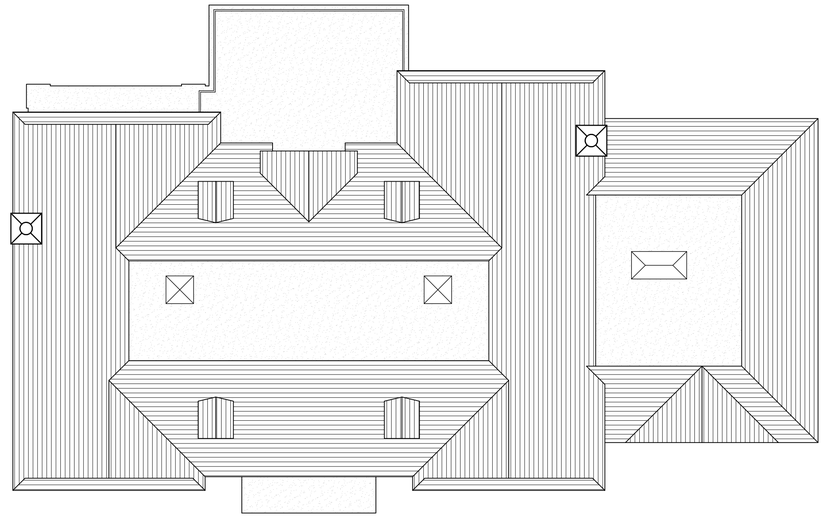


EXITING ROOF PLAN



EXITING FRONT ELEVATION



EXITING REAR ELEVATION

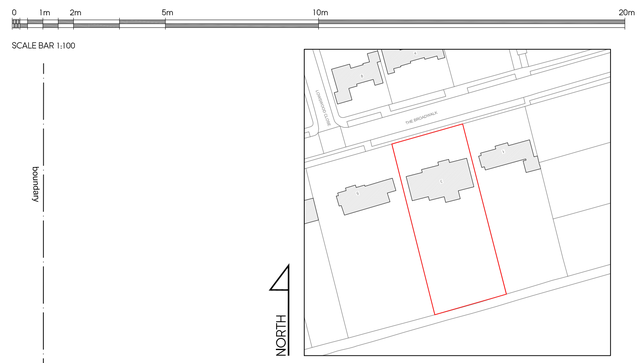

LOCATION PLAN
SCALE 1:1250



EXITING SIDE ELEVATION



EXITING SIDE ELEVATION

Rev	Date	Description	Init.
-	-	-	-

Client

MR KOHLI

Project Title
PROPOSED EXTENSIONS AND ALTERATIONS

3, THE BROADWALK, NORTHWOOD, HA6 2XF

Drawing Title

EXISTING PLANS AND ELEVATIONS

Cad File	Sheet Size	Scale
P001	A1	1:100
Drawn by	Drawing Date	Approved by
KP	FEB 2026	BR
Project No.	Drawing No.	Revision
2023	P201	-

BR ARCHITECTS
2c The Avenue,
Hatch End, Pinner,
Middlesex HA5 4EP
01923640077
info@brarchitects.co.uk
www.brarchitects.co.uk

This drawing is property of BR Architects Ltd © and must not be copied or otherwise reproduced. All dimensions must be checked on site before commencing work. No dimensions to be scalled from this drawing. This drawing was produced using AutoCad 2025.

PLANNING ISSUE