
0 1m 2m 5m 10m 20m

SCALE BAR 1:100



LOCATION PLAN
SCALE 1:1250

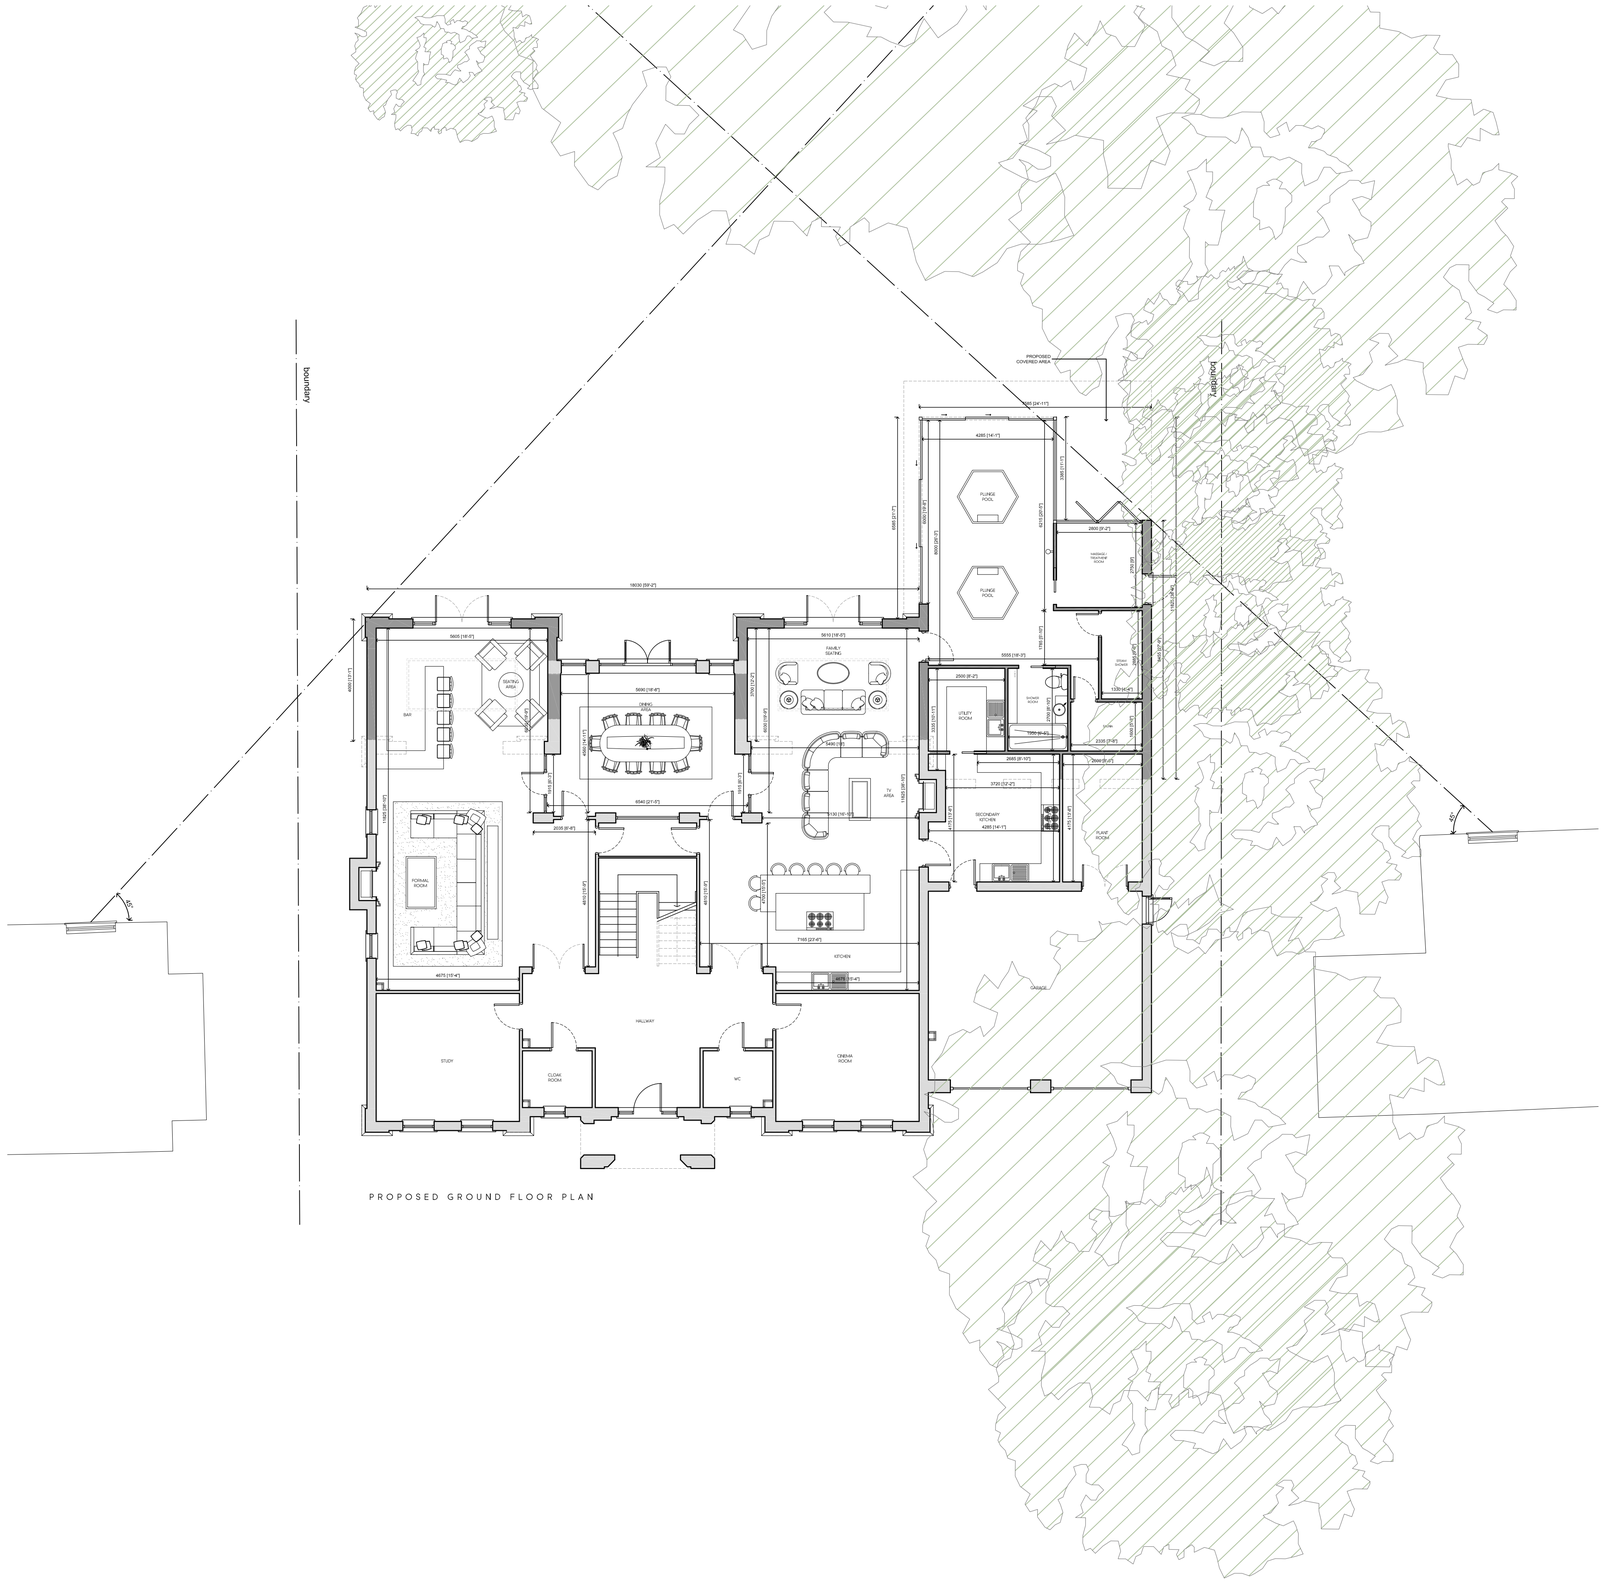

PROPOSED GROUND FLOOR PLAN

Rev	Date	Description	Init.
C	05.08.26	AMENDED FOR SUBMISSION	KP
B	20.07.26	AMENDED TO SUIT CLIENTS COMMENTS	KP
A	07.07.26	AMENDED TO SUIT CLIENTS COMMENTS	KP

Client

MR KOHLI

Project Title

PROPOSED EXTENSIONS AND ALTERATIONS

3, THE BROADWALK, NORTHWOOD, HA6 2XF

Drawing Title

PROPOSED GROUND FLOOR PLAN

Cad File	Sheet Size	Scale
P001	A1	1:100
Drawn by	Drawing Date	Approved by
KP	FEB 2026	BR
Project No.	Drawing No.	Revision
2023	P300	C

BR ARCHITECTS

2c The Avenue,
Hatch End, Pinner,
Middlesex HA5 4EP

01923840077
info@brarchitects.co.uk
www.brarchitects.co.uk

This drawing is property of BR Architects Ltd © and must not be copied or otherwise reproduced. All dimensions must be checked on site before commencing work. No dimensions to be scaled from this drawing. This drawing was produced using AutoCad 2025.

PLANNING ISSUE