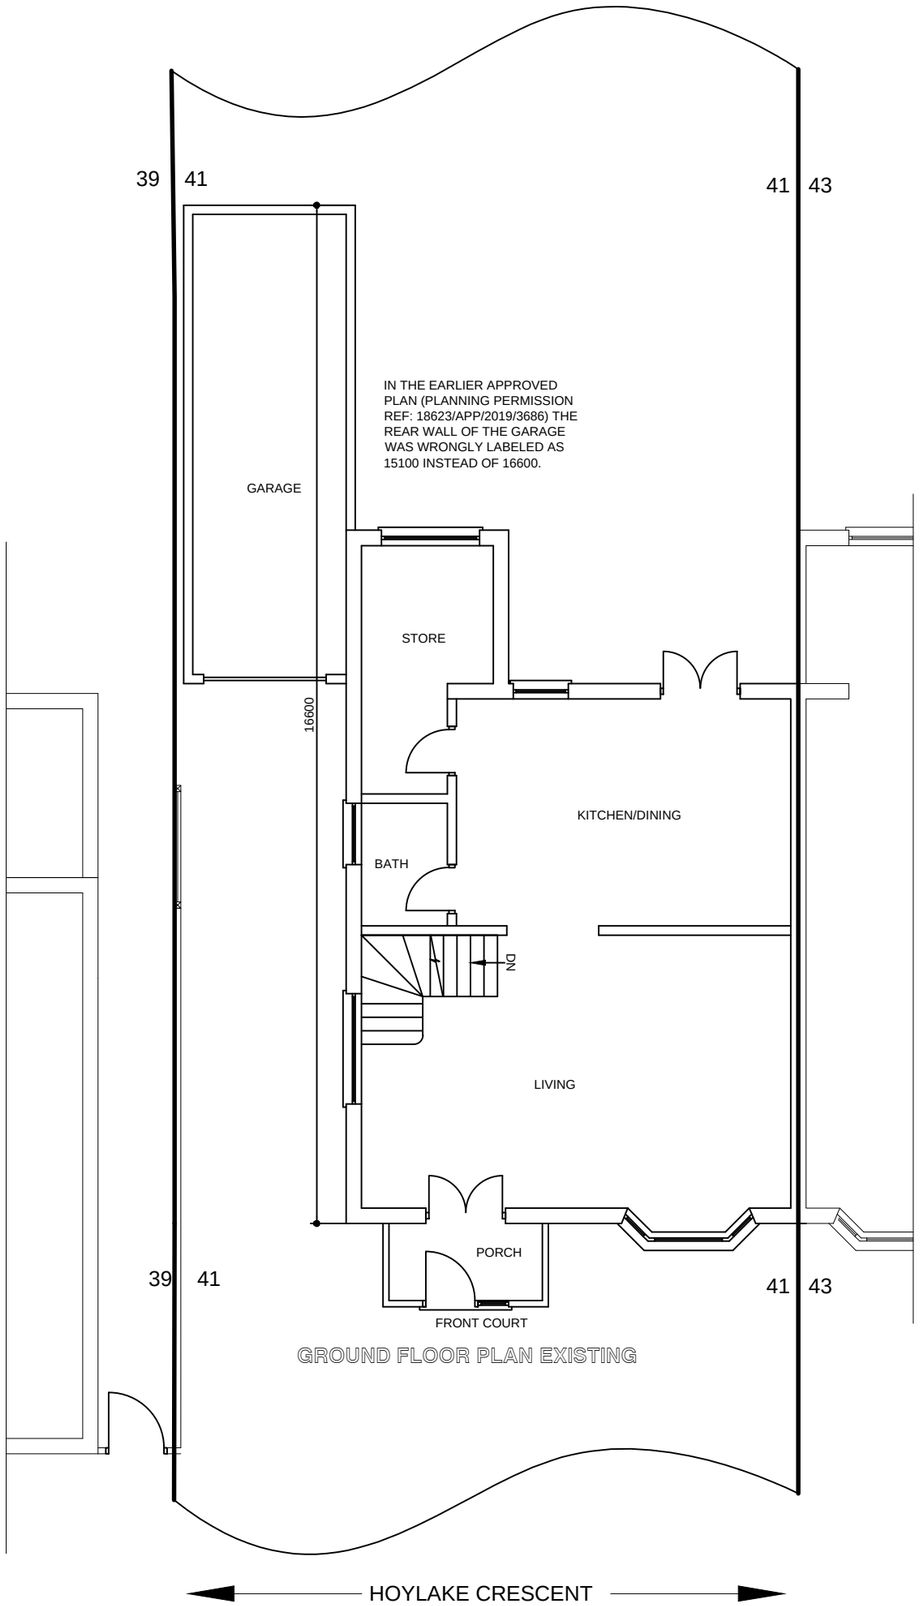

GROUND FLOOR PLAN EXISTING

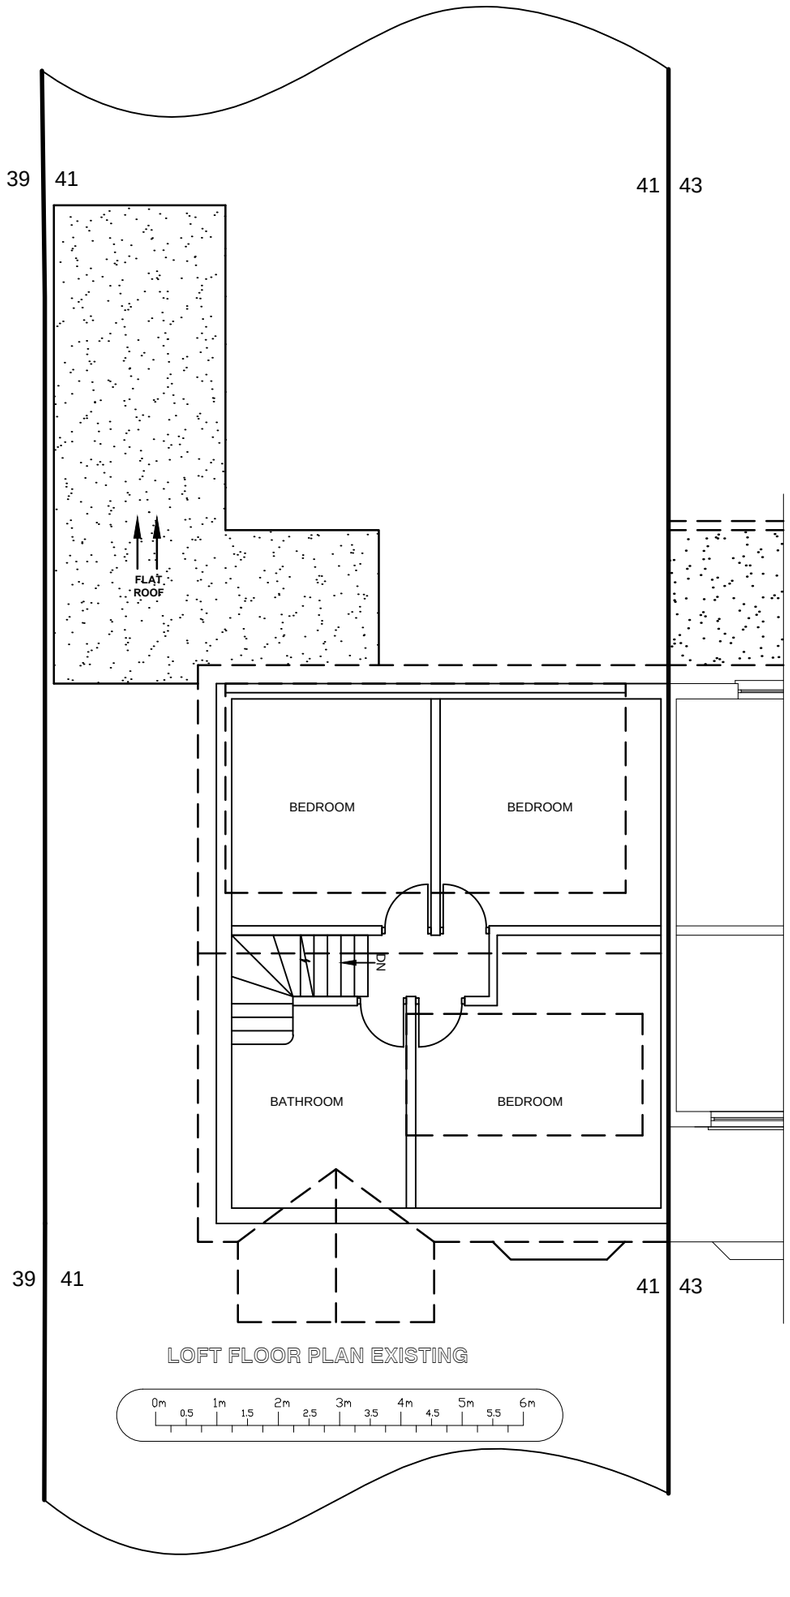

LOFT FLOOR PLAN EXISTING

HOYLAKE CRESCENT

SCALE:	DRG NO :
1:100@A3	19010-HOYLAKECRESC41-402