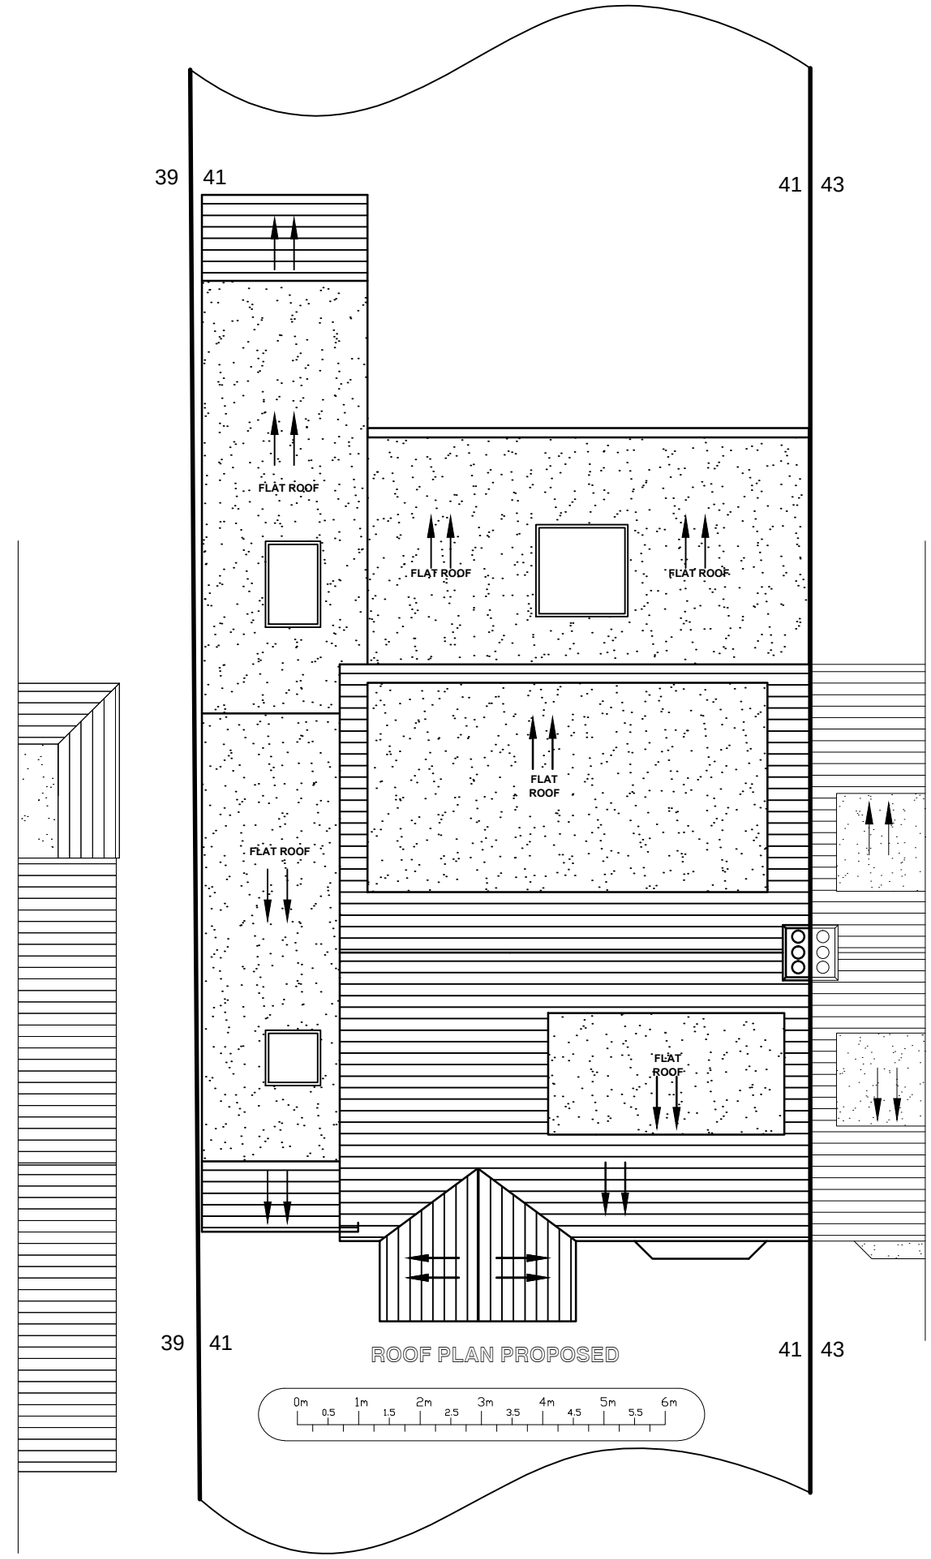

ROOF PLAN PROPOSED

SCALE:	DRG NO :
1:100@A3	19010-HOYLAKECRESC41-503