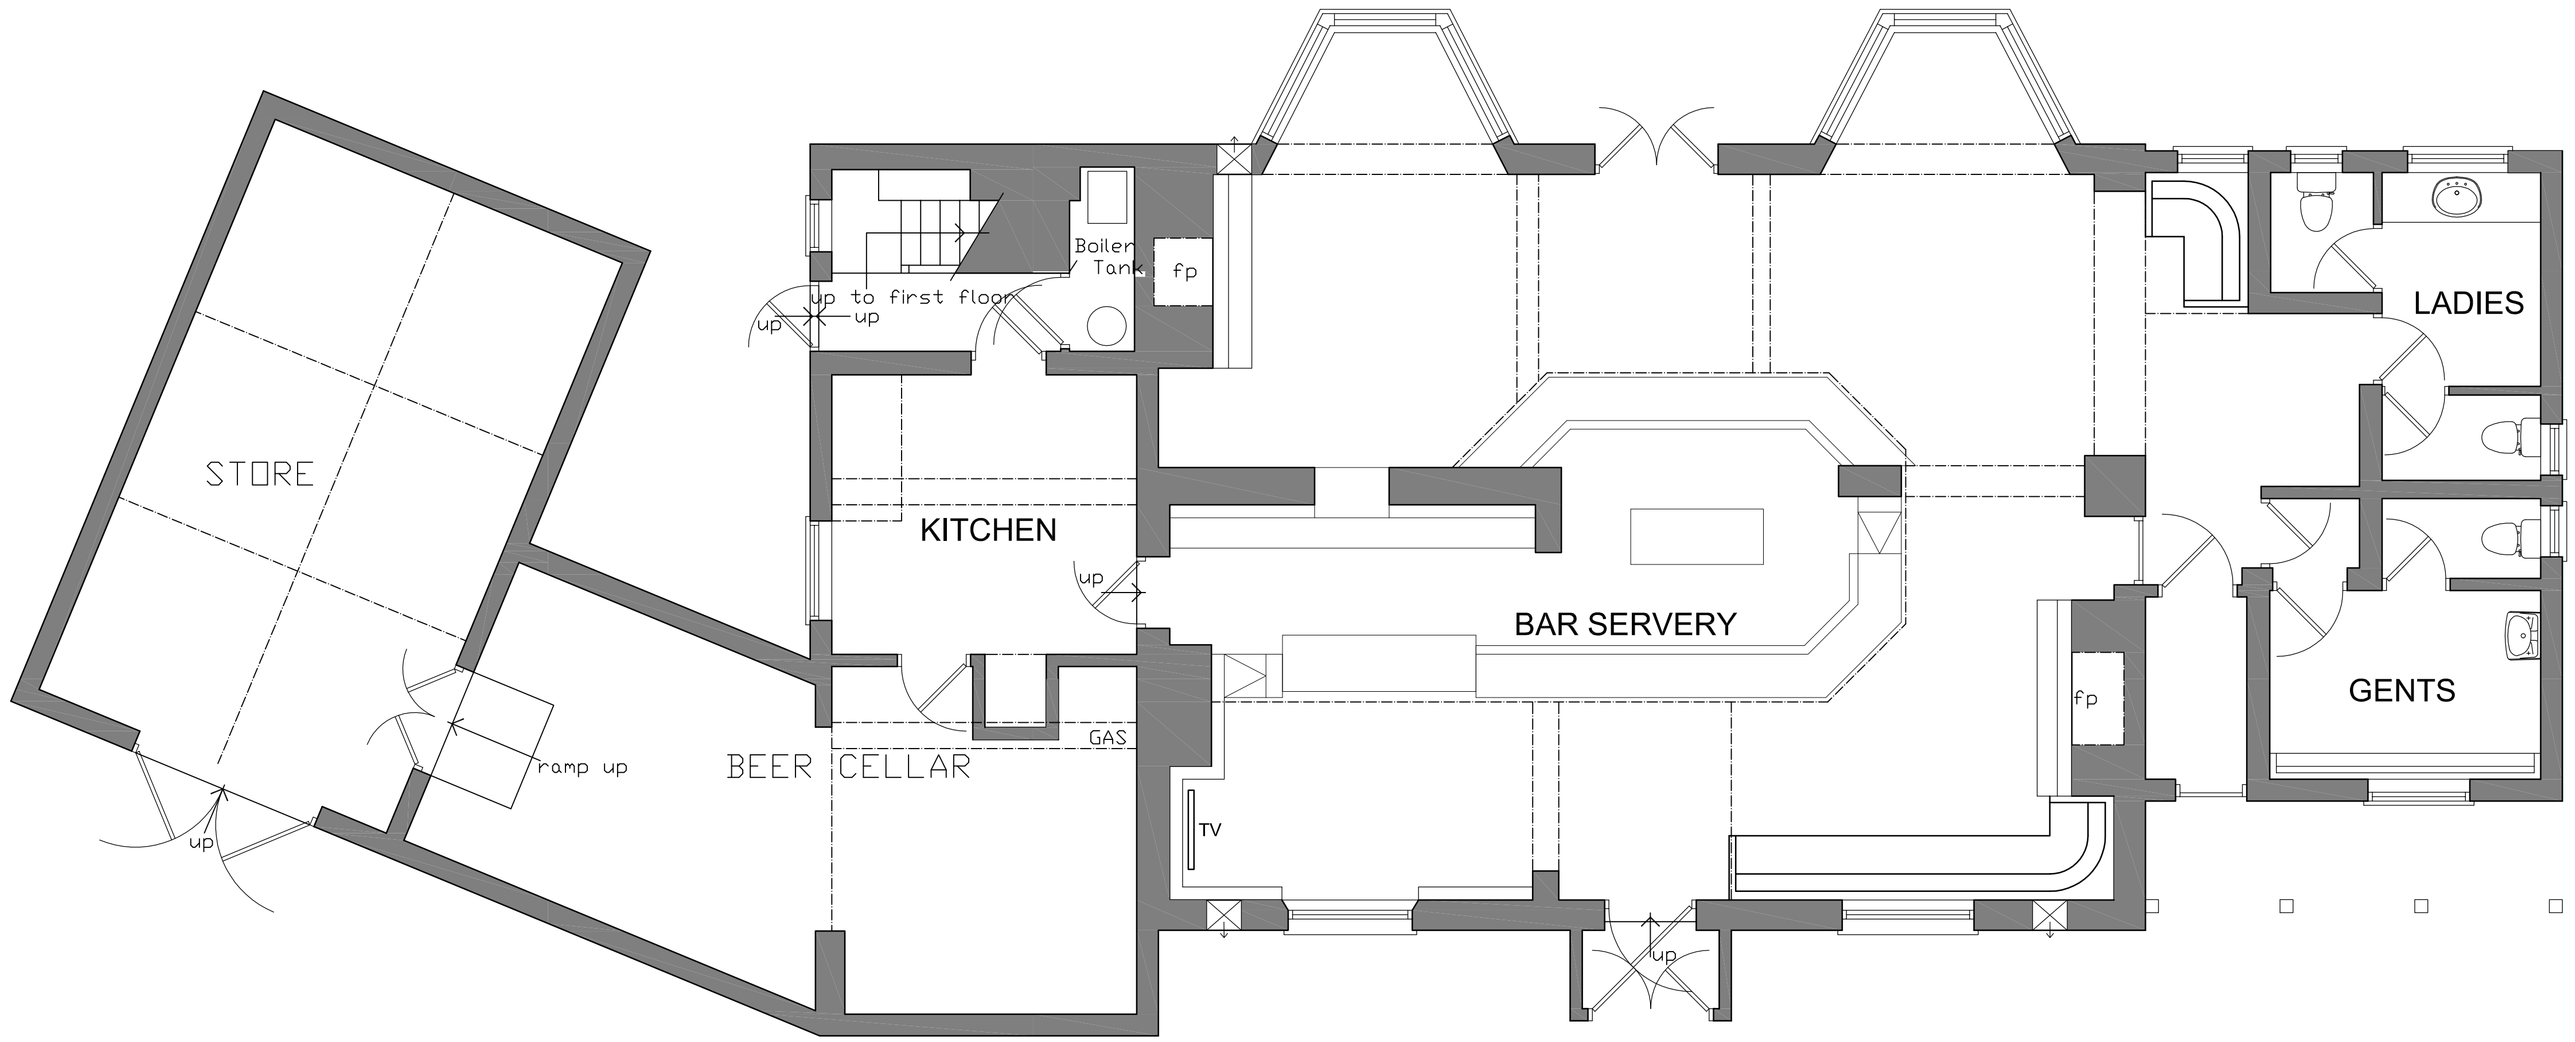

GROUND FLOOR PLAN AS EXISTING 1:50

NORTH

1:50

SCALE BAR

EXISTING INTERNAL COVERS = 62

EXISTING EDA = 78sqM / 839 sqFT

Pembrook Design

Summit House, Horsecroft Road, The Pinnacles, Harlow, Essex. CM19 5BN
Tel: 01279 433888. Fax: 01279 433889,
E-Mail: pembrook@pembrook.co.uk
Website: www.pembrook.co.uk

Client: PUNCH TAVERN

Project:
THE GENERAL ELLIOTT
St Johns Road
Uxbridge
UB8 2UR

Drawing Title:
EXISTING GROUND FLOOR PLAN

Drawing No: 2787.01

Scale: 1:50 @ A1

Date: 09.01.14

Drawn By: AP

Revision:

Drawing not to be scaled. Dimensions indicated must be checked on site before manufacture by contractor, any discrepancy should be reported immediately.