
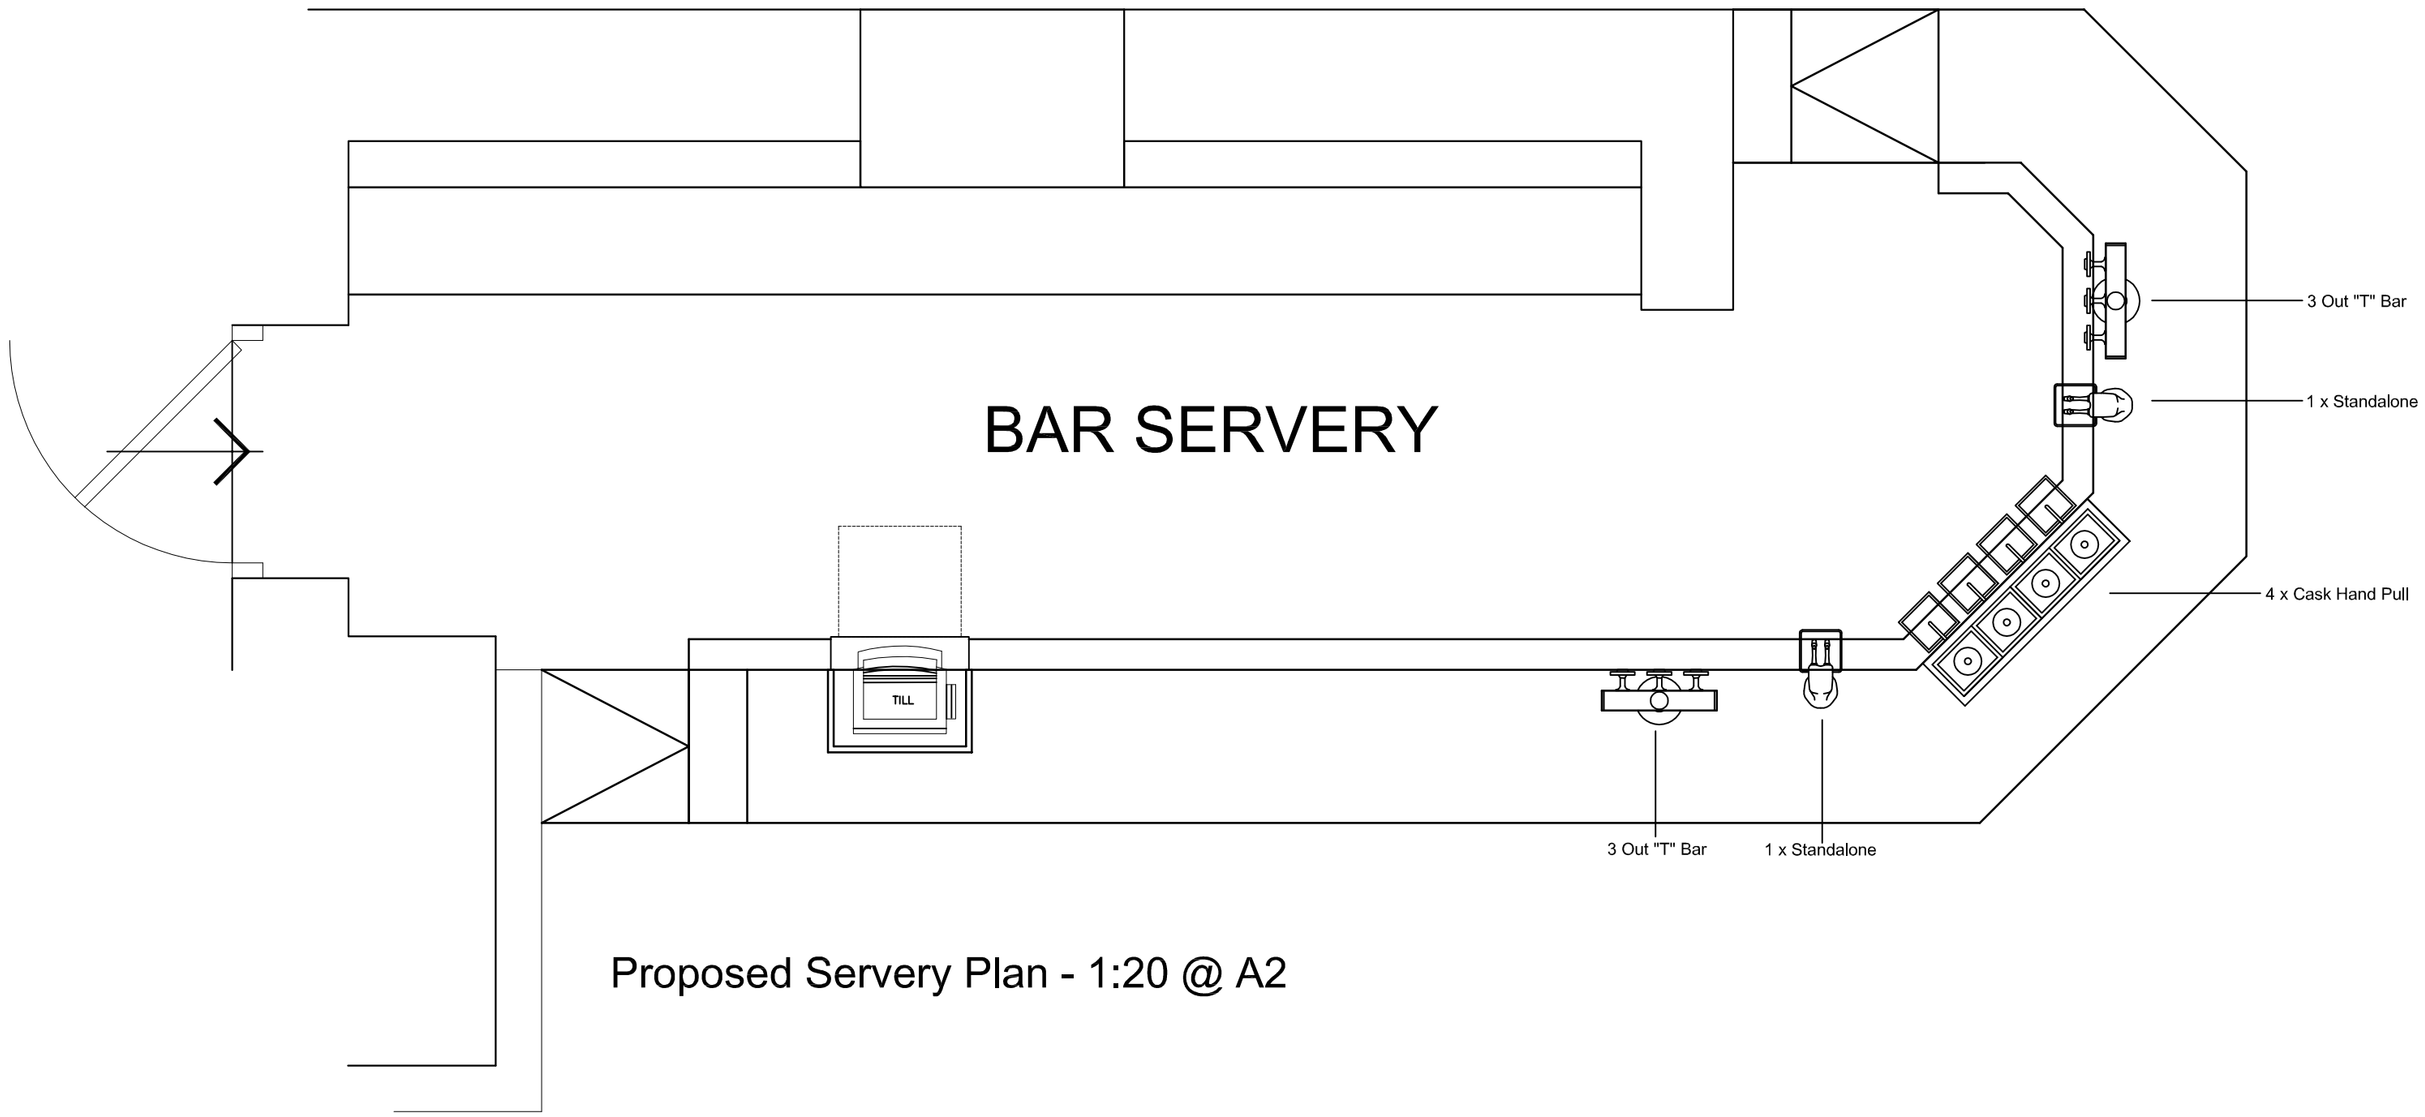


Proposed Servery Plan - 1:20 @ A2

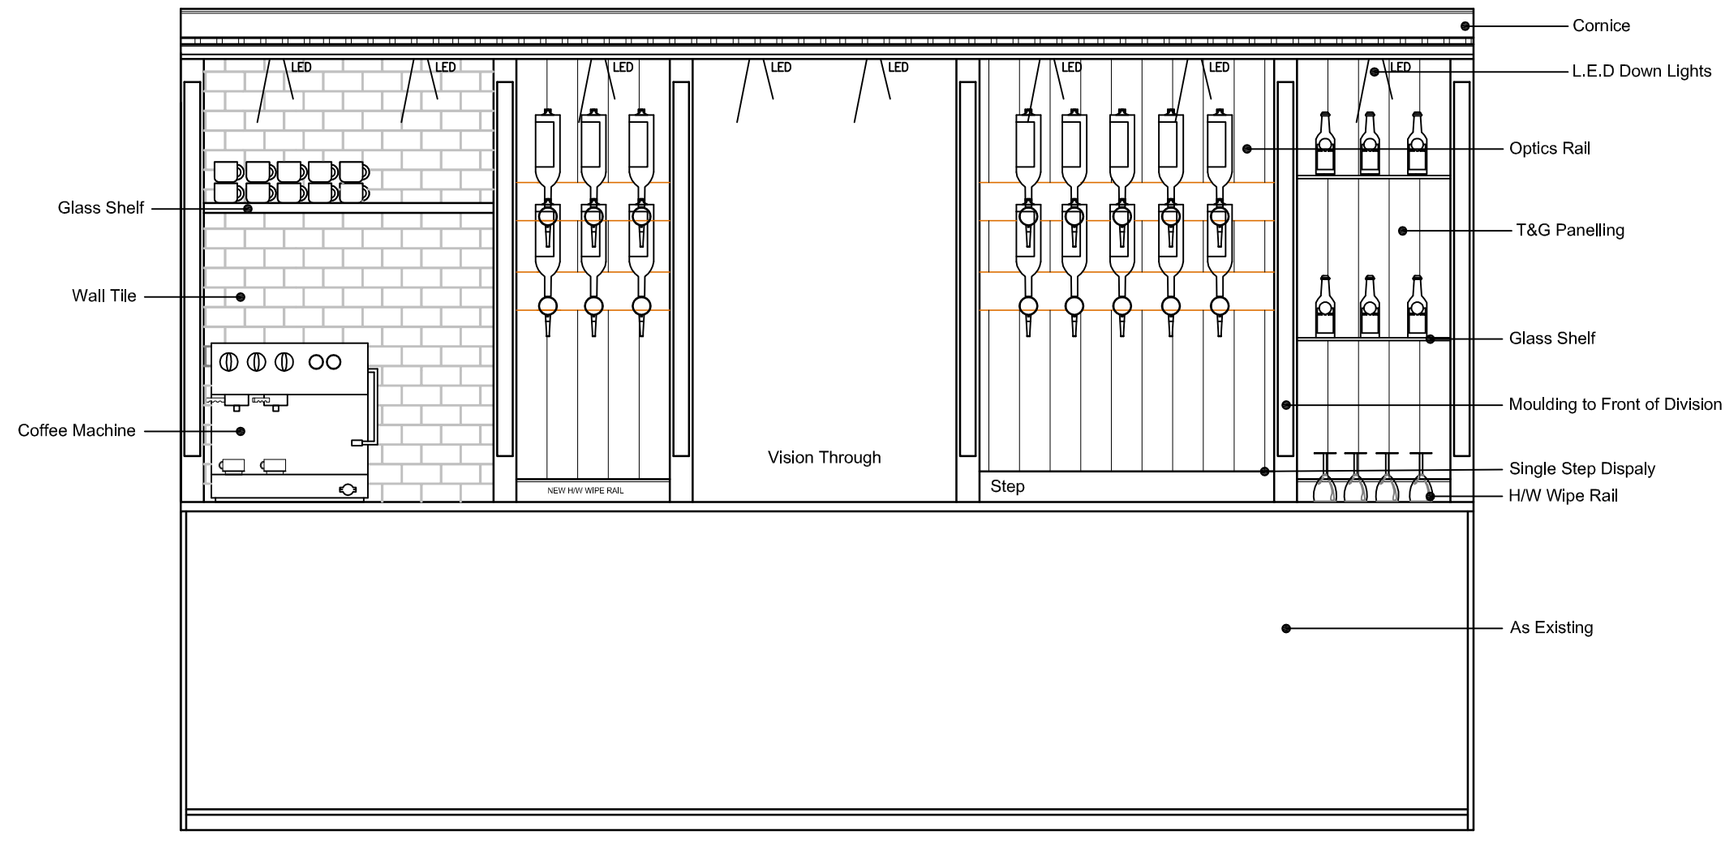

Proposed Backfitting - 1:20 @ A2

0m 0.5m 1m 2m

PembrookDesign

Summit House, Horsecroft Road, The Pinnacles, Harlow, Essex. CM19 5BN
Tel: 01279 433888. Fax: 01279 433889,
E-Mail: pembrook@pembrook.co.uk
Website: www.pembrook.co.uk

Client: PUNCH TAVERN

Project:
THE GENERAL ELIOTT
St Johns Road
Uxbridge
UB8 2UR

Drawing Title:
PROPOSED GROUND FLOOR PLAN

Drawing No: 2787.50
Scale: 1:20 @ A2
Date: 16.07.14
Drawn By: AP

Revision:

Drawing not to be scaled. Dimensions indicated must be checked on site before manufacture by contractor, any discrepancy should be reported immediately.