


PROPOSED EAST ELEVATION
SCALE 1:100


PROPOSED NORTH ELEVATION
SCALE 1:100

PROPOSED WEST ELEVATION
SCALE 1:100

PROPOSED SOUTH ELEVATION
SCALE 1:100

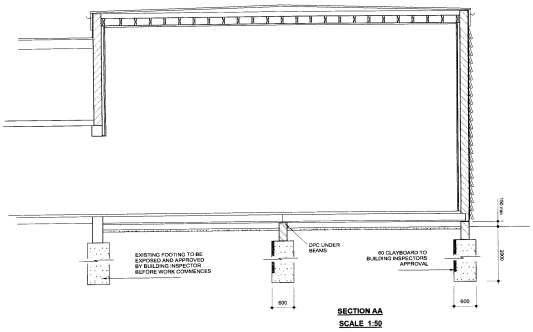

SECTION AA
SCALE 1:50

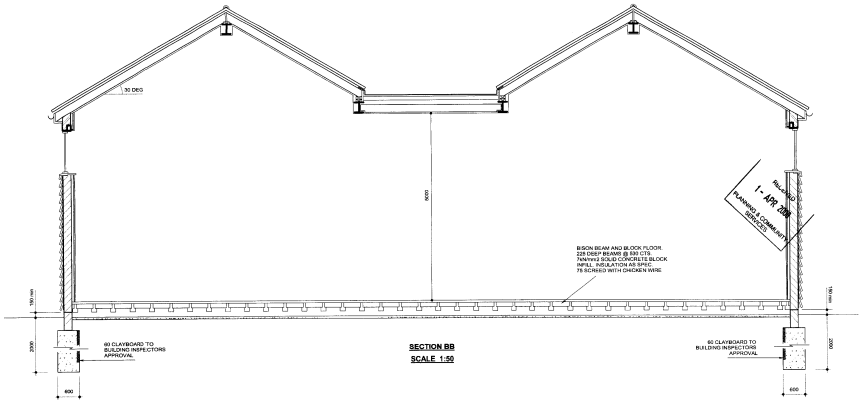

SECTION BB
SCALE 1:50

1:100m @ A1

PROPOSED GYMNASIUM EXTENSION **WHITEHEATH JUNIOR SCHOOL** © COPYRIGHT JAMES RUSH ASSOCIATES LTD		**SCALE 1:50 / 1:100 @ A1** **MARCH 2008**
JAMES RUSH ASSOCIATES LTD	7 WESTBURY LODGE CLOSE, PINNER, MIDDLESEX, HA5 3FG TEL 020 8866 1908	**DRAWING No. 0397.2 REV C**

ALL NEW WORKS TO COMPLY WITH CURRENT BUILDING REGULATIONS.
DIMENSIONS IN MILLIMETRES AND TO BE CHECKED ON SITE
ALL DRAINS ARE ESTIMATED AND TO BE CHECKED ON SITE BEFORE WORK COMMENCES
CLIENT TO SERVE PARTY WALL ACT NOTICE BEFORE WORK COMMENCES