COPYRIGHT
CONTRACTOR MUST CONFIRM SITE DIMENSIONS BEFORE COMMENCEMENT OF WORK.

THIS DRAWING OR DESIGN IS THE COPYRIGHT AND MAY NOT BE REPRODUCED WITHOUT WRITTEN CONSENT.

CONTRACTOR RESPONSIBLE FOR CORRECT SETTING OUT ON SITE. ANY DISCREPANCIES TO BE NOTED TO THE DESIGNER IMMEDIATELY.

MARKED	REVISION	DATE
A		

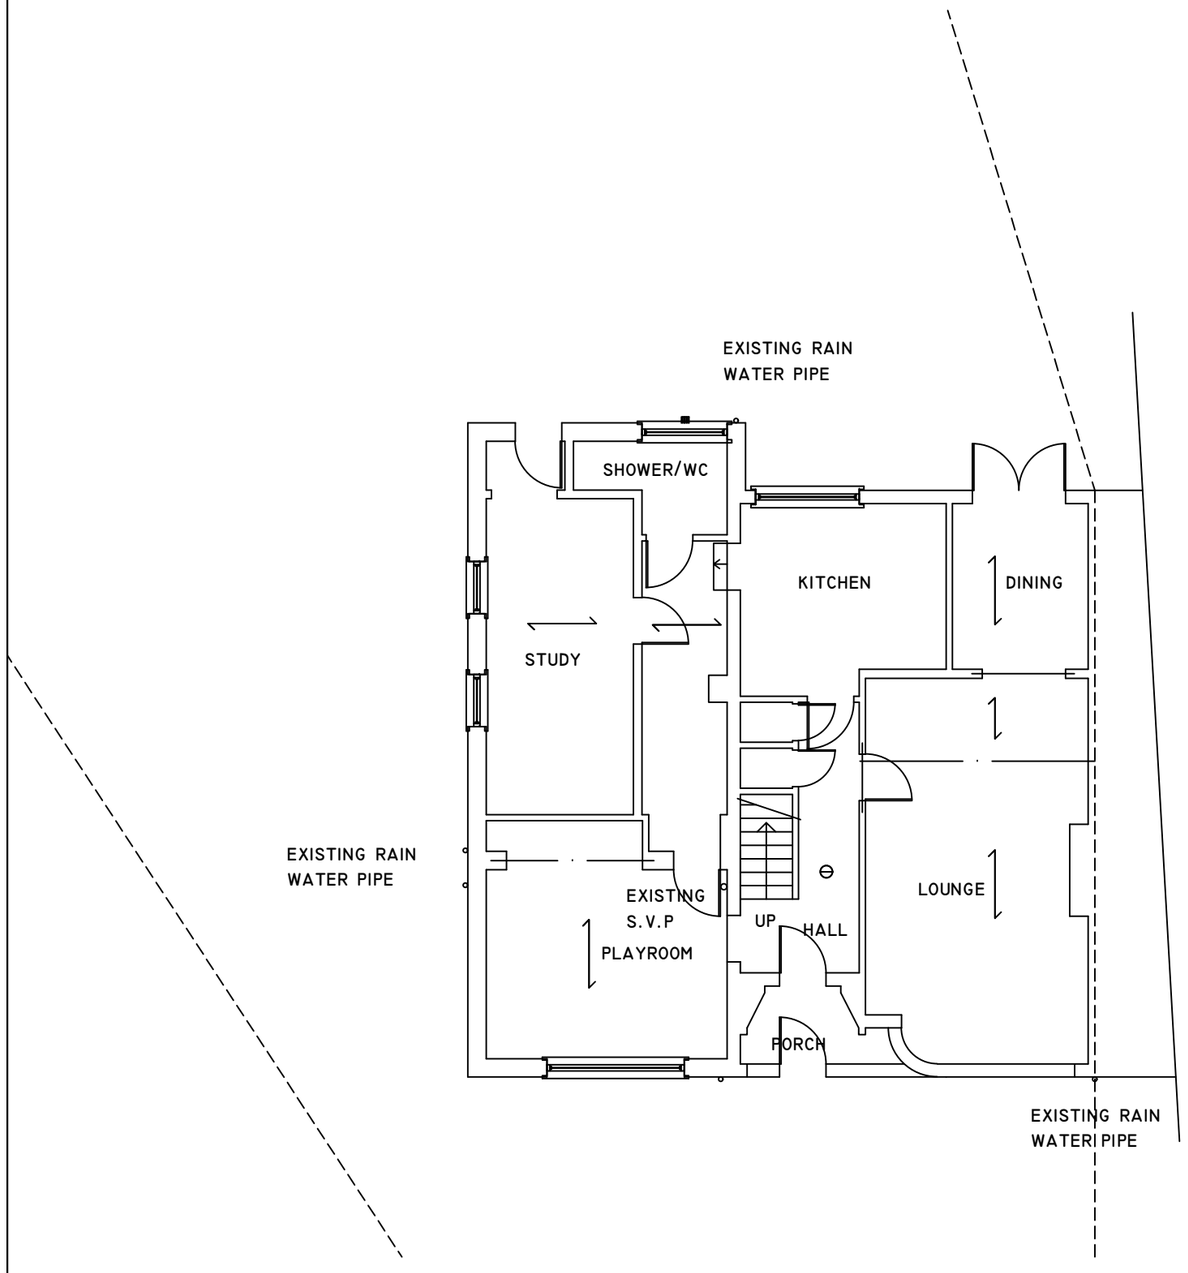

EXISTING GROUND FLOOR PLAN

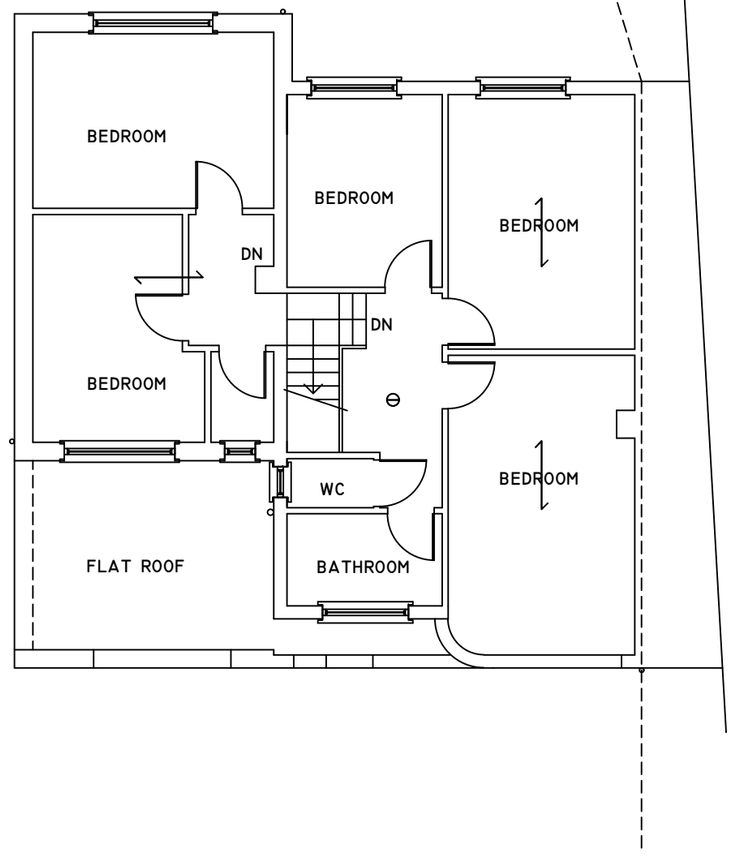

EXISTING FIRST FLOOR PLAN

0 10M

CHECKED:	DATE: DEC 2025
DRAWN:	SCALE: 1:100
DRAWING NUMBER: 02	

DRAWING TITLE:
EXISTING GROUND AND FIRST FLOOR PLAN

PROJECT:
97 SOUTHBOURNE GARDENS
RUISLIP
HA4 9TA