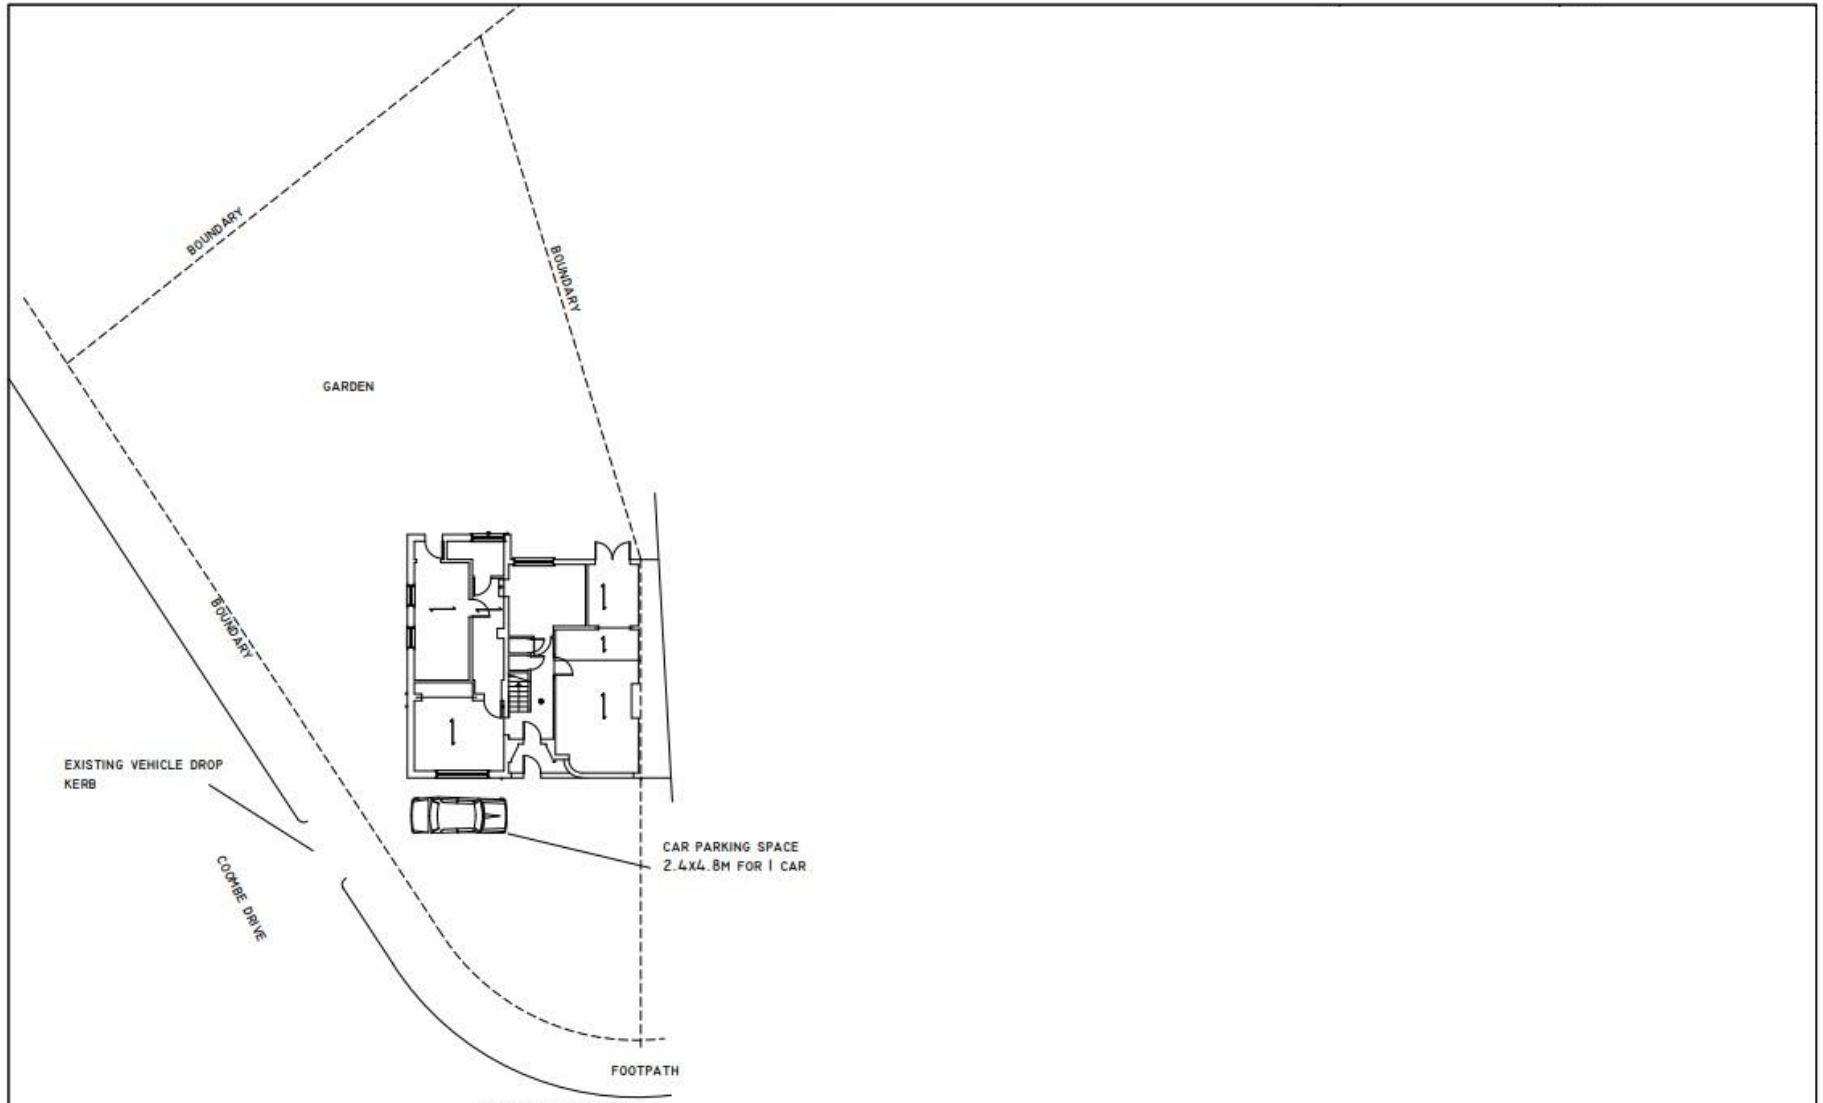

EXISTING SITE PLAN

CHECKED:	DATE: DEC 2025
DRAWN:	SCALE: 1:200
DRAWING NUMBER: 06	

DRAWING TITLE: EXISTING SITE PLAN

PROJECT: 97 SOUTHBOURNE GARDENS RUISLIP HA4 9TA