

10 Meter
0 1 2 5
1:100

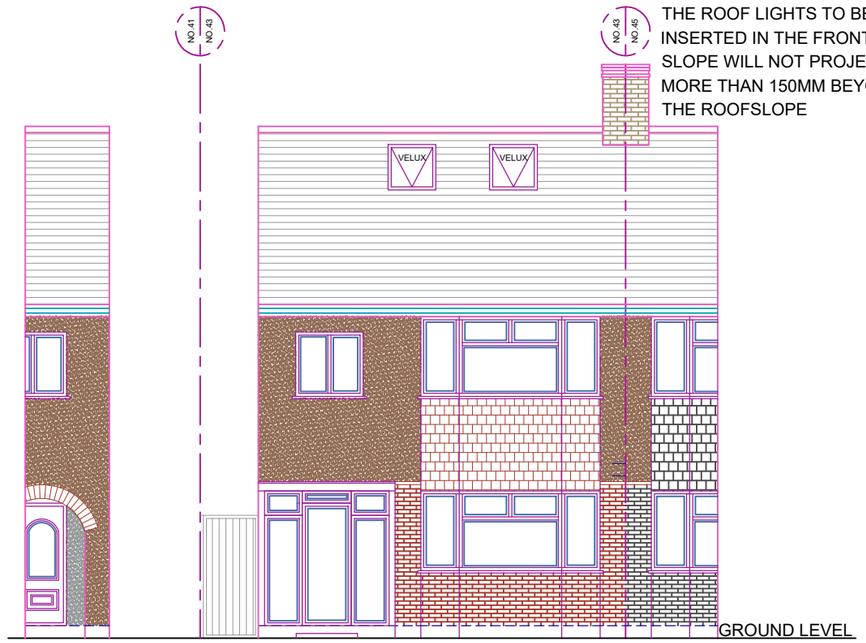

THE ROOF LIGHTS TO BE INSERTED IN THE FRONT ROOF SLOPE WILL NOT PROJECT MORE THAN 150MM BEYOND THE ROOFSLOPE


PROPOSED FRONT ELEVATION

THE MATERIALS USED FOR THE REAR DORMER WILL MATCH THE MATERIALS ON THE HOST DWELLING

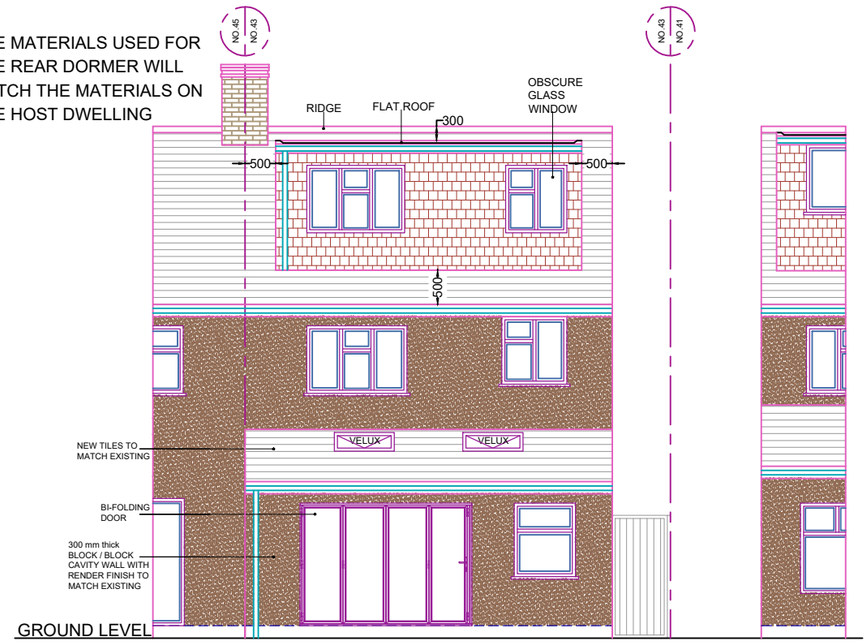


PROPOSED REAR ELEVATION

MATERIALS USED IN EXTERIOR WORK TO BE SIMILAR IN APPEARANCE TO THOSE OF THE EXTERIOR OF THE EXISTING HOUSE.

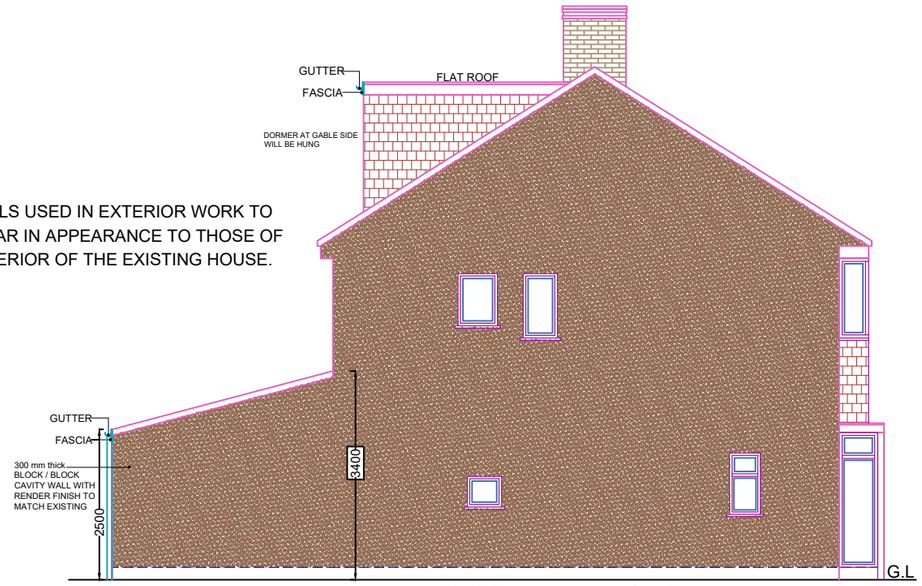

PROPOSED ELEVATION SIDE A

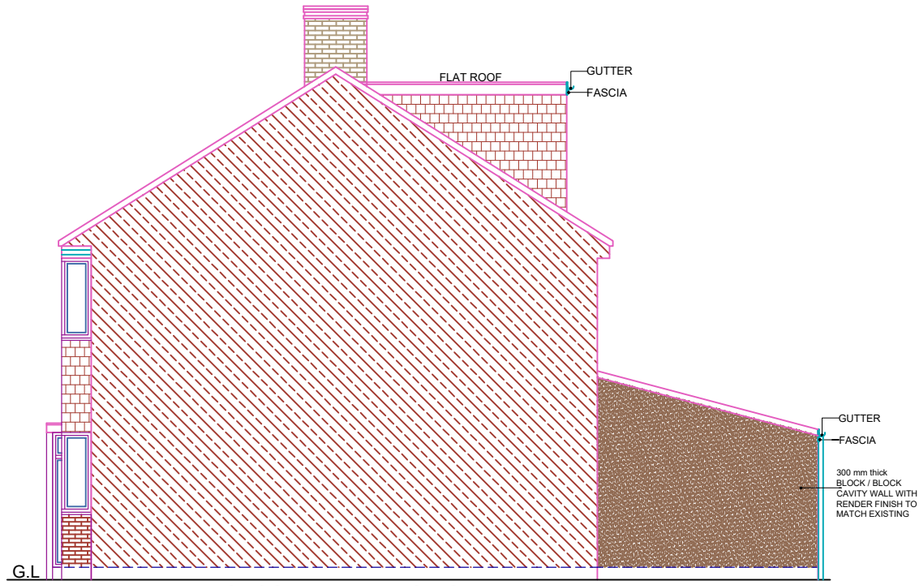

PROPOSED ELEVATION SIDE B

REFERENCE DRAWINGS	GENERAL NOTES	No	DATE	REVISION	BY	CHK	CONSULTANT	DRAWN	CLIENT/PROJECT	DRAWING No.
	This drawing is for planning use only do not use this drawing for any purpose other than that for which it was issued.						CIVILS CONSULTING LTD. CIVIL ENGINEERS STRUCTURAL ENGINEERS ARCHITECTURAL DESIGNERS Contact: 07947249323	AM	43 WEST MEAD	D09REV1
	Structural Design and Building Control Approval is required before construction commences.							CHECKED A.R	TITLE PROPOSED ELEVATIONS	SCALE: 1:100 @A3
	This drawing is subject to copyright do not reproduce this drawing without prior permission.							PROJECT NO.		DATE: 07-06-2022