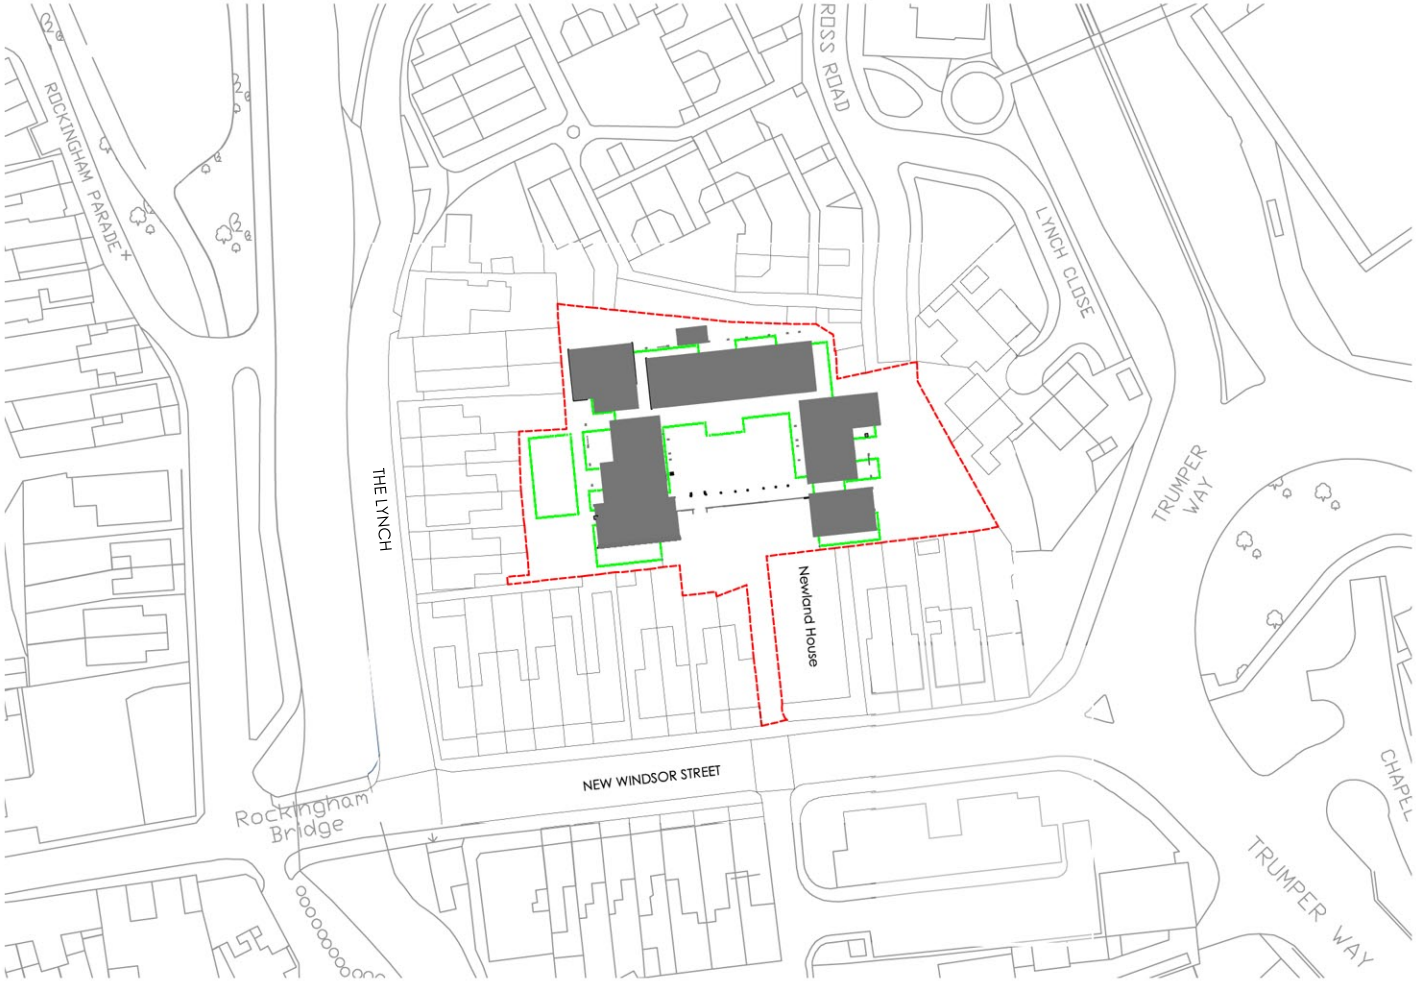


Location Plan Scale 1:1250 @A4

0 10 20 30 40 60 80 100m

1:1250

N

KEY

Boundary

Existing

Proposed

Town Planning

Revision	Amendment	Date

As Proposed

AA+D
Atelier Architecture + Design Ltd
Akeman Business Park, 81 - 82 Akeman Street
Tring, Herts, HP23 6AF
T: 01442 828201 E: info@atelier-architects.co.uk
www.atelier-architects.co.uk

Project:
New Almshouses, Uxbridge United Welfare Trust
Woodbridge House, New Windsor Street, Uxbridge
Greater London, UB8 2TY

Drawing Title:
Location Plan


Scale: 1:1250 @A4

Date: 04.04.2016

Drawing No: 447 / TP / 000

Rev:

copyright reserved

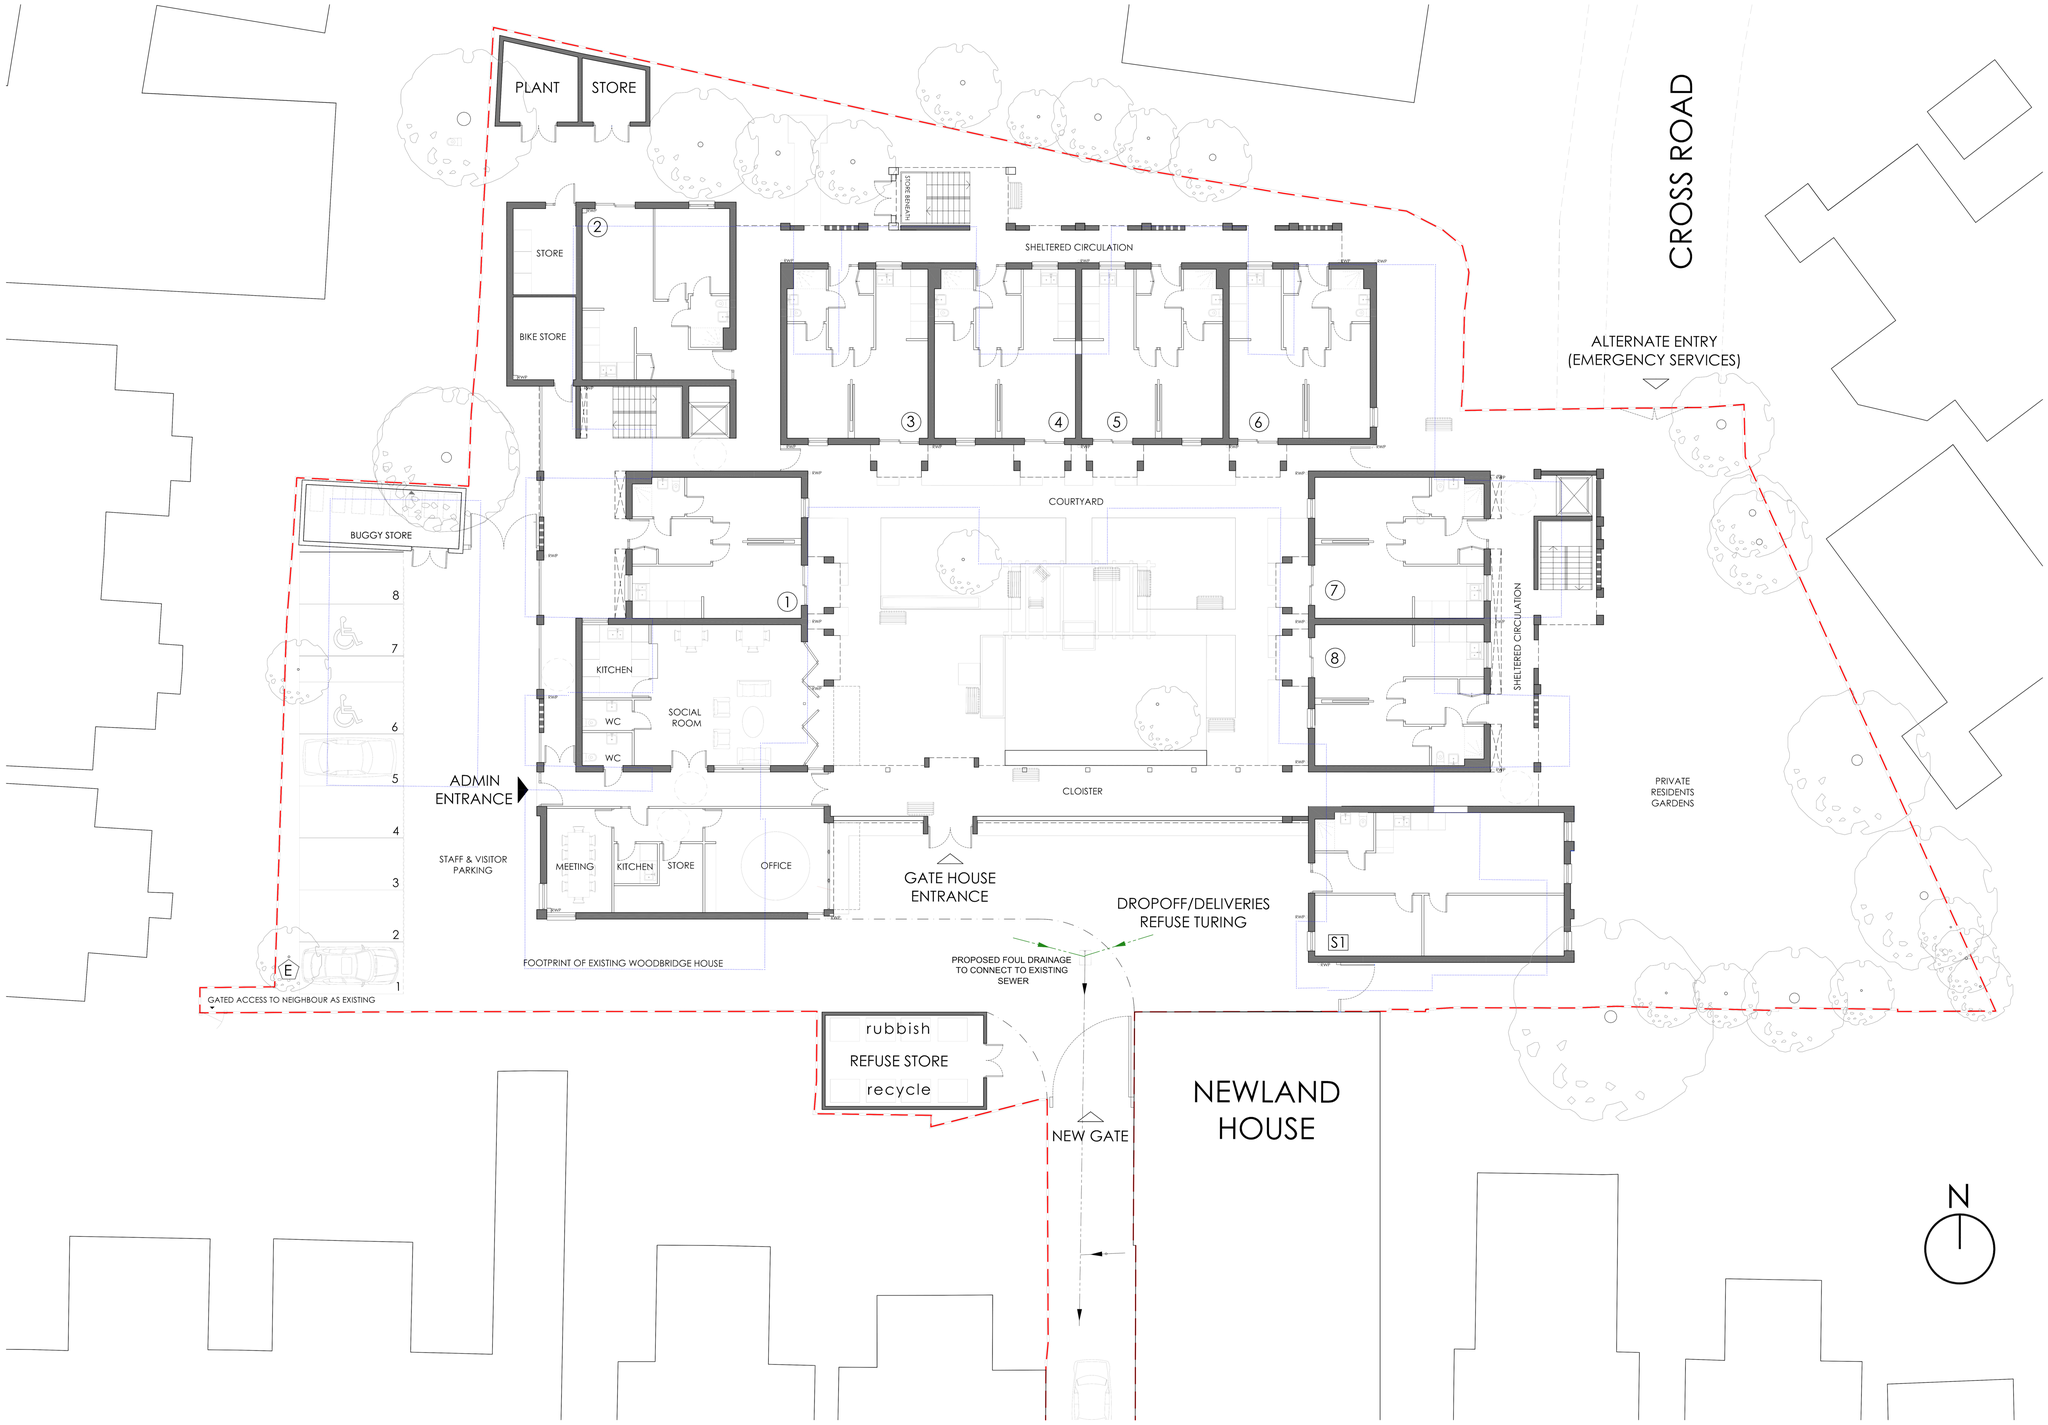

GROUND FLOOR AND SITE PLAN

New Almshouses - Uxbridge United Welfare Trust - New Windsor Street - UB8 2TY - Ground Floor and Site Plan - 1:100 @ AO

0 1 2 3 4 5M
1:100@A0

Key:
- Site Boundary
- Existing Footprint
- Proposed Building
- Existing Foul Drainage
- Proposed Foul Drainage

Town Planning

Revision	Amendment	Date

As Proposed

AA+D
Atelier Architecture + Design Ltd
Akeman Business Park, 81 - 82 Akeman Street
Tring, Herts, HP23 6AF
T: 01442 828201 E: info@atelier-architects.co.uk
www.atelier-architects.co.uk

Project:
New Almshouses, Uxbridge United Welfare Trust
Woodbridge House, New Windsor Street, Uxbridge
Greater London, UB8 2TY

Drawing Title:
Ground Floor and Site Plan


Scale: 1:100 @ AO

Date: 04.04.2016

Drawing No: 447 / TP / 001

Rev:

copyright reserved

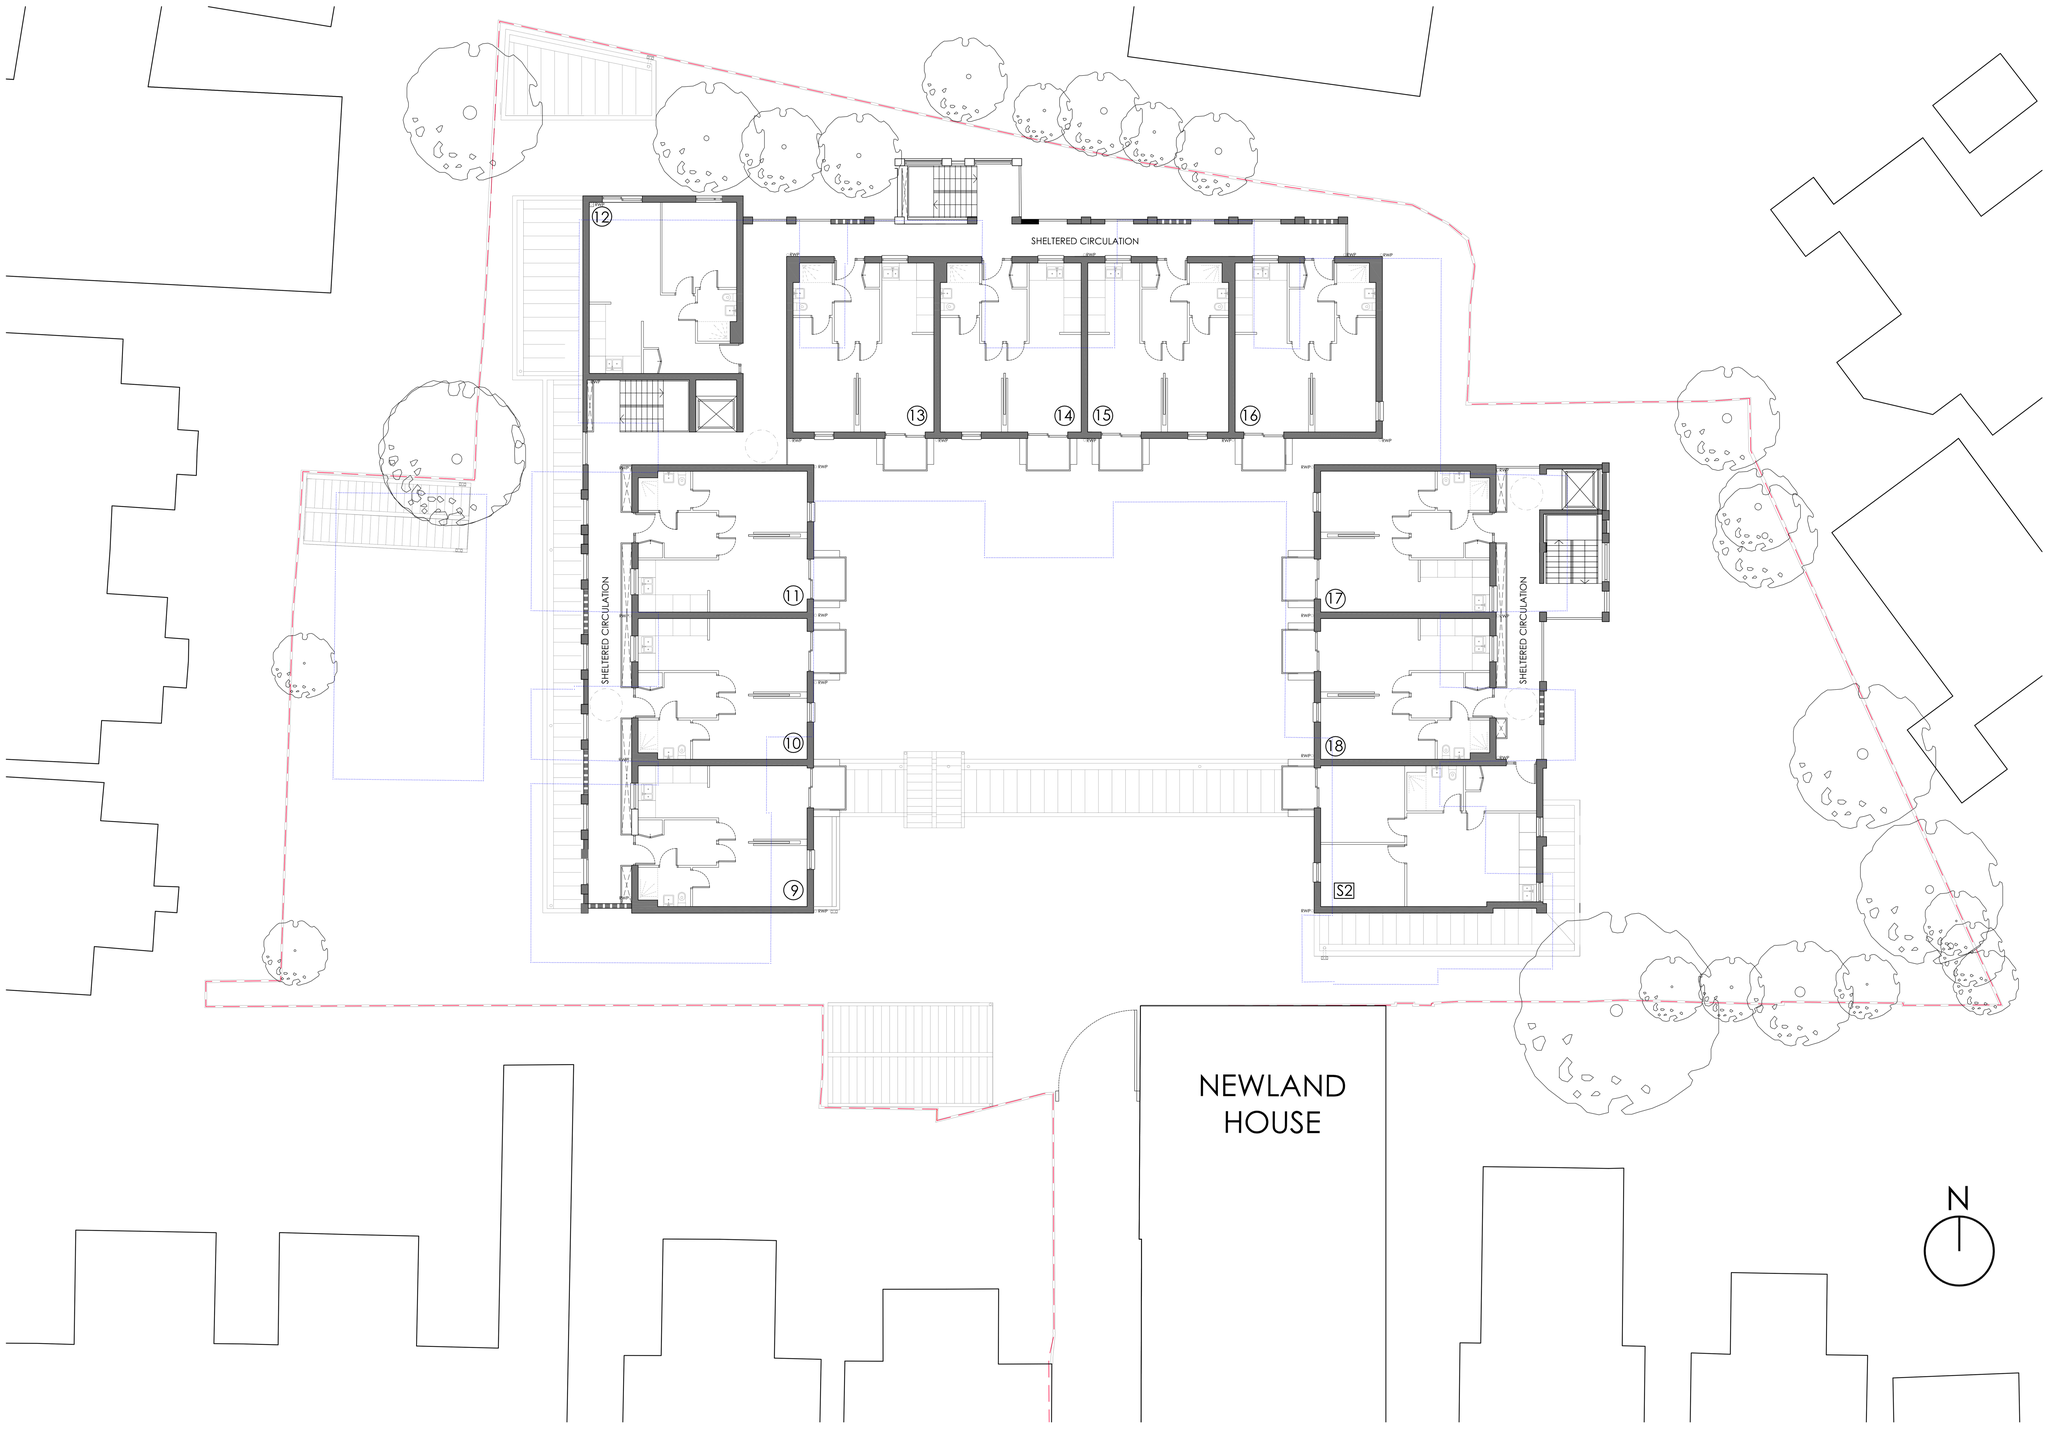

Key:

Site Boundary

Existing Footprint

Proposed Building

FIRST FLOOR PLAN

New Almshouses - Uxbridge United Welfare Trust - New Windsor Street - UB8 2TY - First Floor Plan - 1:100 @ AO

0 1 2 3 4 5M

1:100@A0

Town Planning

Revision	Amendment	Date

As Proposed

AA+D
Atelier Architecture + Design Ltd
Akeman Business Park, 81 - 82 Akeman Street
Tring, Herts, HP23 6AF
T: 01442 828201 E: info@atelier-architects.co.uk
www.atelier-architects.co.uk

Project:
New Almshouses, Uxbridge United Welfare Trust
Woodbridge House, New Windsor Street, Uxbridge
Greater London, UB8 2TY

Drawing Title:
First Floor Plan


Scale: 1:100 @ AO

Date: 04.04.2016

Drawing No: 447 / TP / 002

Rev:

copyright reserved

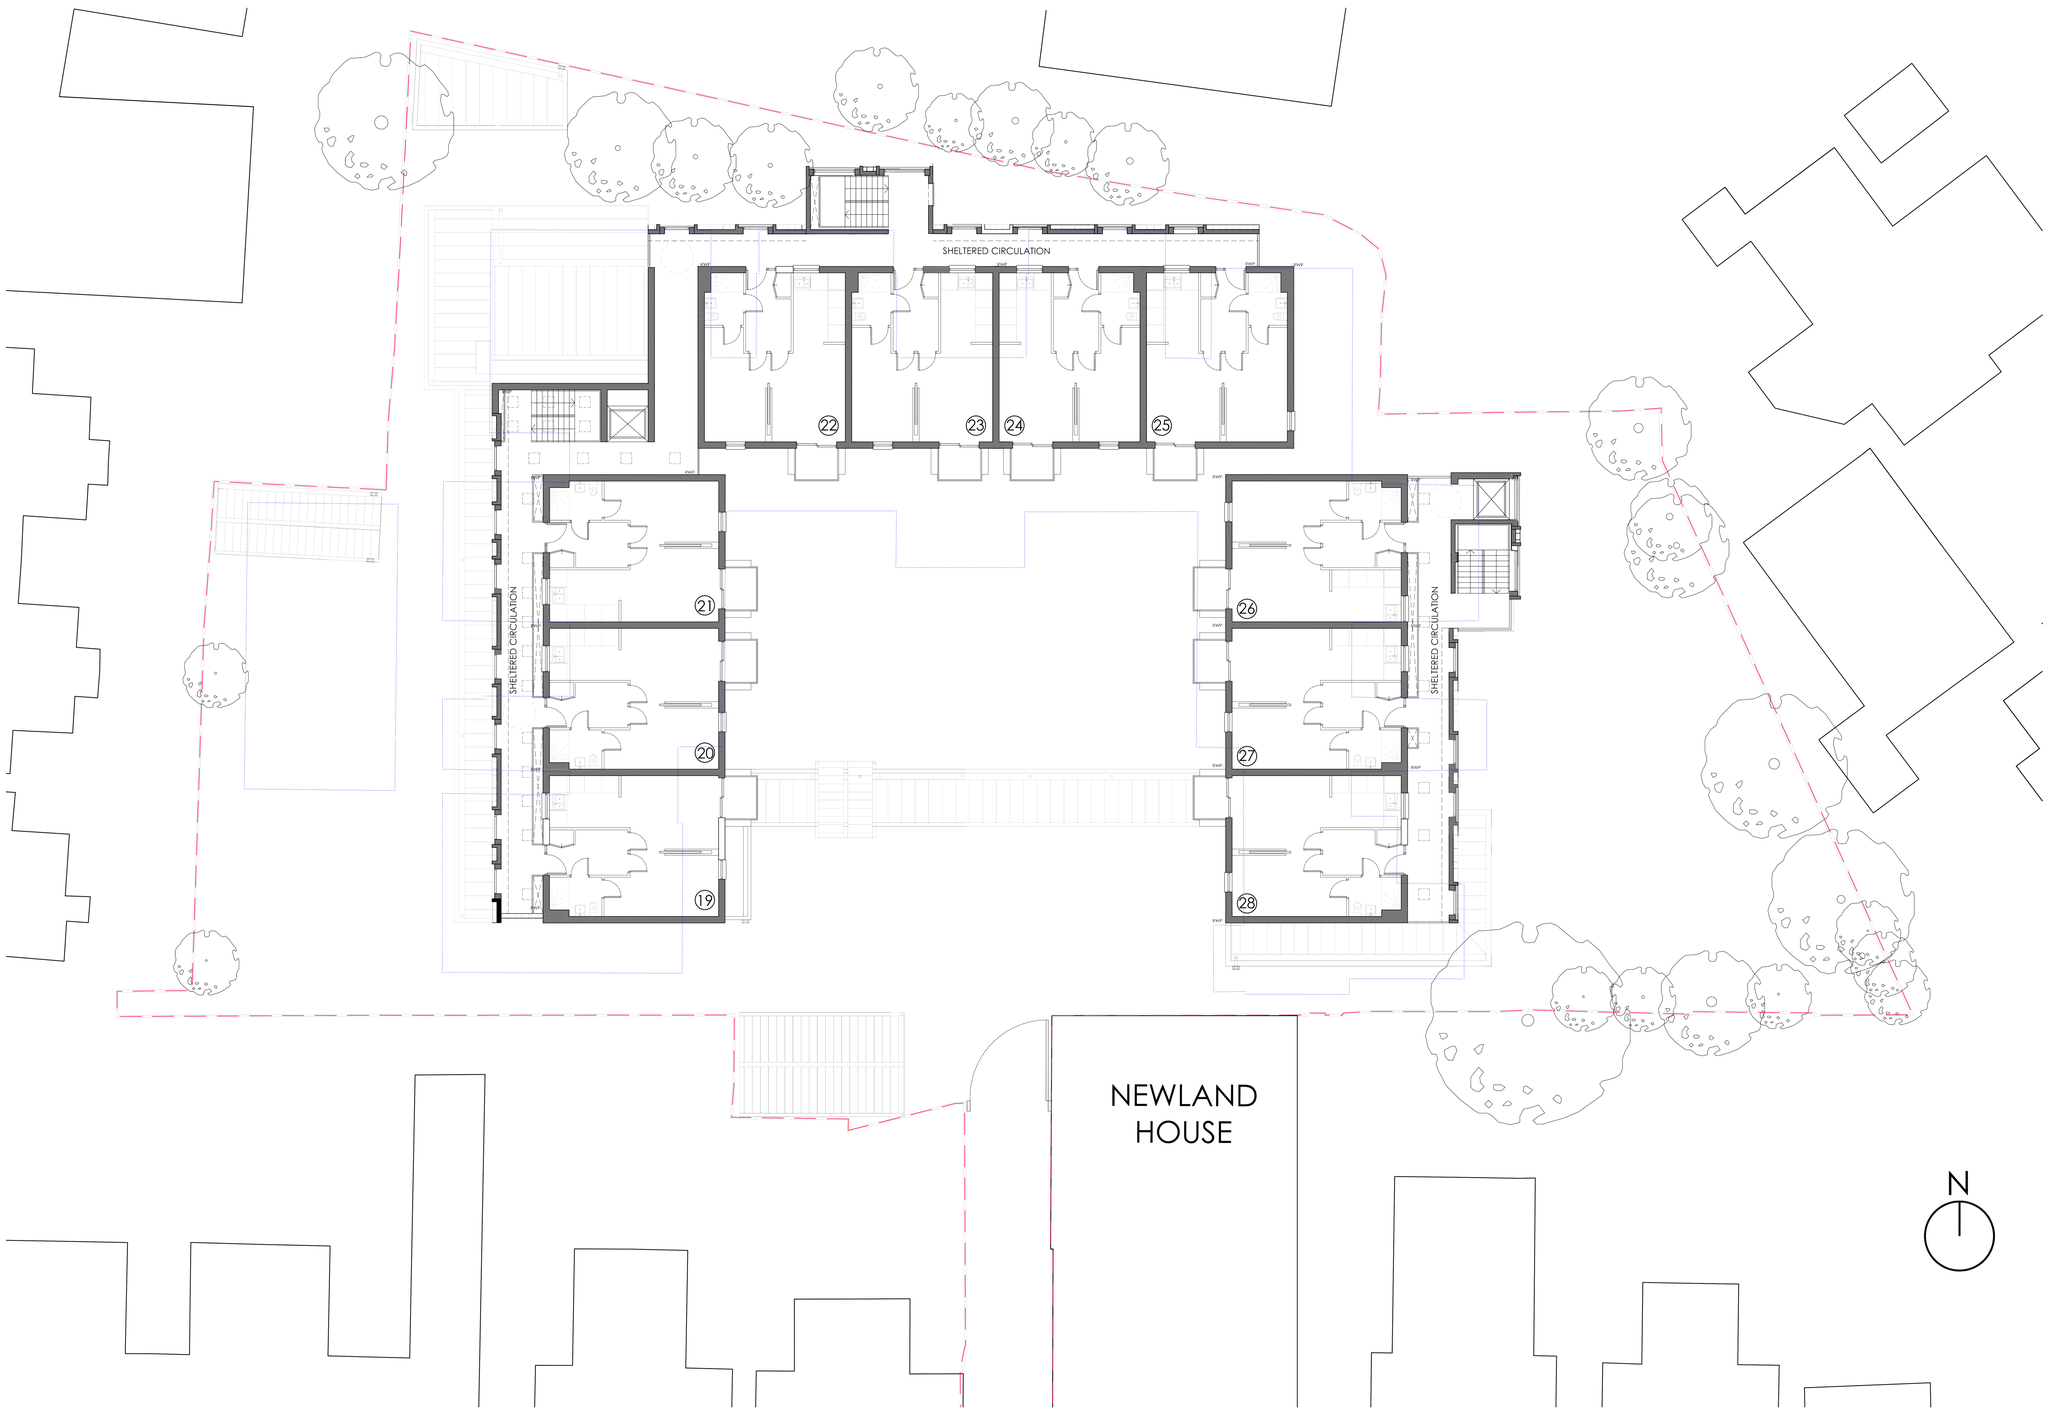

Key:
Site Boundary
Existing Footprint
Proposed Building

SECOND FLOOR PLAN

New Almshouses - Uxbridge United Welfare Trust - New Windsor Street - UB8 2TY - Second Floor Plan - 1:100 @ AO

0 1 2 3 4 5M
1:100@A0

Town Planning

Revision	Amendment	Date

AA+D
Atelier Architecture + Design Ltd
Akeman Business Park, 81 - 82 Akeman Street
Tring, Herts, HP23 6AF
T: 01442 828201 E: info@atelier-architects.co.uk
www.atelier-architects.co.uk

As Proposed

Project:
New Almshouses, Uxbridge United Welfare Trust
Woodbridge House, New Windsor Street, Uxbridge
Greater London, UB8 2TY

Drawing Title:
Second Floor Plan


Scale: 1:100 @ AO

Date: 04.04.2016

Drawing No: 447 / TP / 003

Rev:

copyright reserved

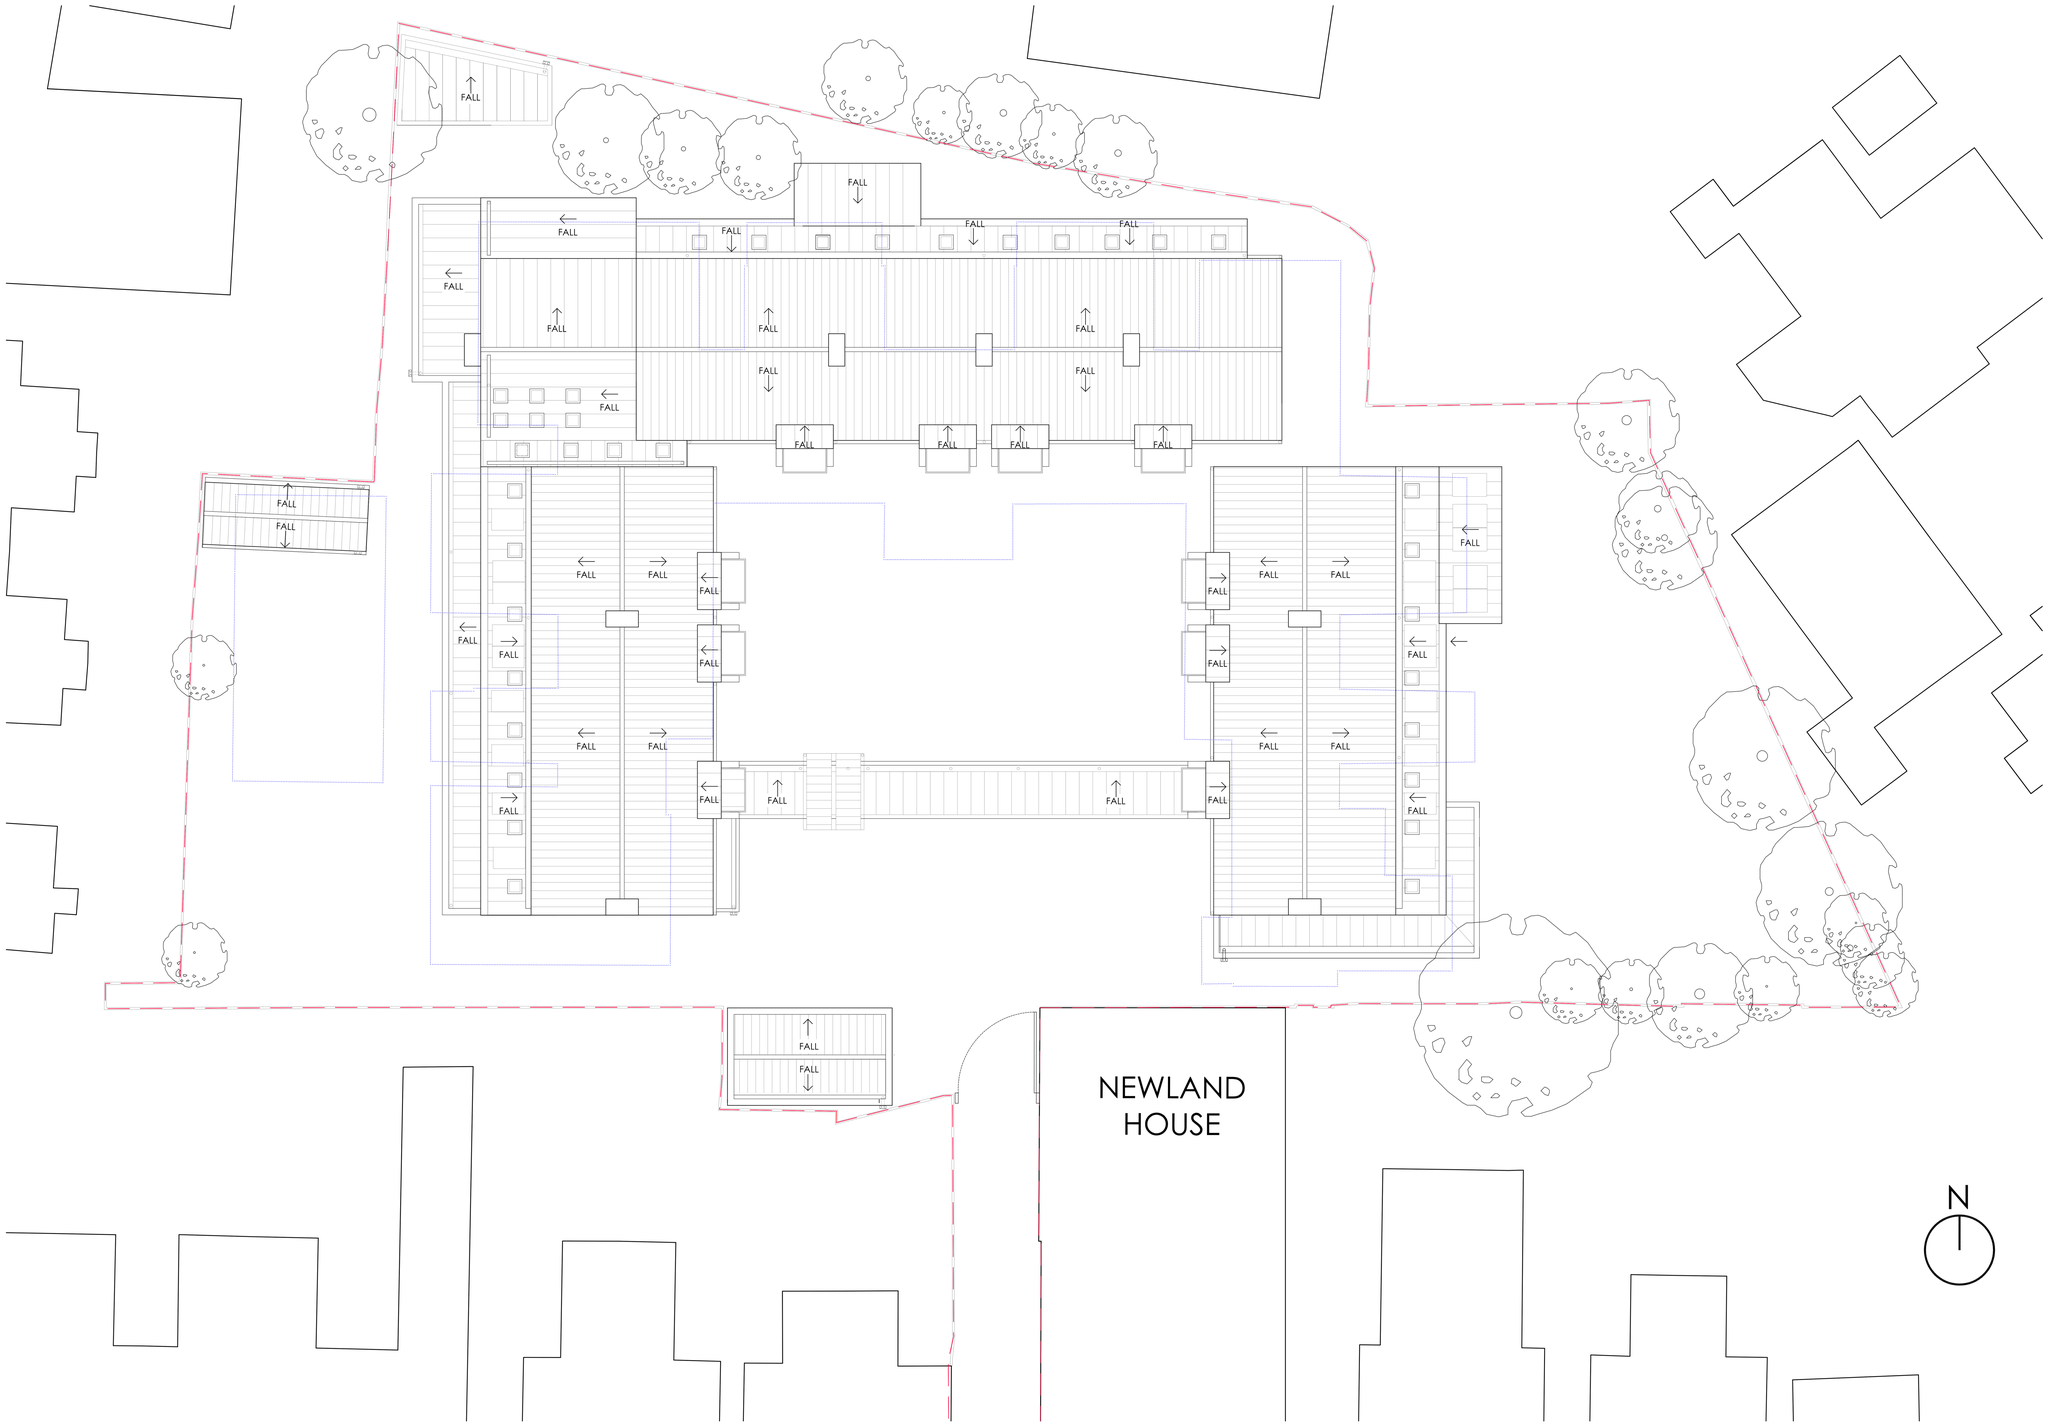

Key:
Site Boundary
Existing Footprint
Proposed Building

ROOF PLAN

New Almshouses - Uxbridge United Welfare Trust - New Windsor Street - UB8 2TY - Roof Plan - 1:100 @ AO

0 1 2 3 4 5M
1:100@A0

Town Planning

Revision	Amendment	Date

As Proposed

AA+D
Atelier Architecture + Design Ltd
Akeman Business Park, 81 - 82 Akeman Street
Tring, Herts, HP23 6AF
T: 01442 828201 E: info@atelier-architects.co.uk
www.atelier-architects.co.uk

Project:
New Almshouses, Uxbridge United Welfare Trust
Woodbridge House, New Windsor Street, Uxbridge
Greater London, UB8 2TY

Drawing Title:
Roof Plan

Scale: 1:100 @ AO

Date: 04.04.2016

Drawing No: 447 / TP / 004

Rev:

copyright reserved



SOUTH ELEVATION SOUTH WING



SOUTH ELEVATION FRONT

MATERIAL SCHEDULE

Walls: light grey/brown brick, red brick

Dormers: red/brown and grey standing seam zinc

Pitched roofs: grey slate, grey standing seam zinc

Mansard and flat roof: grey standing seam zinc

Door and windows: grey powder coated aluminium

Chimneys: light grey/brown brick with red/brown zinc capping

Balustrades: grey powder coated steel

Rainwater goods: grey powder coated aluminium

Cloister wall (low): grey/brown brick

Cloister post: red/brown zinc

Cloister roof: red/brown standing seam zinc

Drive surface: tarmac

Car park surface: red brick paving

External landscape: see Landscape Architect's plans


Gates: timber ledged and braced with metal frame

Boundary fence: new timber close boarded fence to match existing

PV Frame: grey anodised aluminium

PV Rail: grey powder coated aluminium

PV Panel: high transmission, low iron, tempered glass with mono-crystalline cells

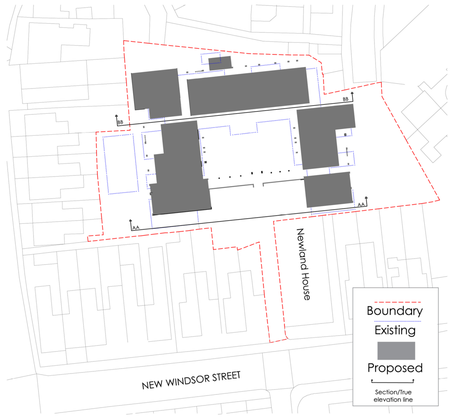

N

New Almshouses - Uxbridge United Welfare Trust - New Windsor Street - UB8 2TY - South Elevations - 1:100 @ AO

0 1 2 3 4 5M
1:100@A0

Town Planning

Revision	Amendment	Date

AA+D
Atelier Architecture + Design Ltd
Akeman Business Park, 81 - 82 Akeman Street
Tring, Herts, HP23 6AF
T: 01442 828201 E: info@atelier-architects.co.uk
www.atelier-architects.co.uk

As Proposed

Project:
New Almshouses, Uxbridge United Welfare Trust
Woodbridge House, New Windsor Street, Uxbridge
Greater London, UB8 2TY

Drawing Title:
South Elevations

Scale: 1:100 @ AO

Date: 04.04.2016


Drawing No: 447 / TP / 005

Rev:

copyright reserved



NORTH ELEVATION REAR

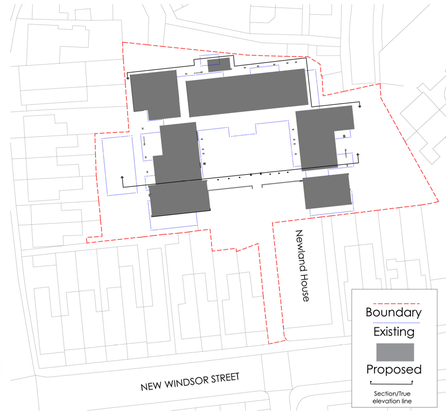



SITE SECTION

New Almshouses - Uxbridge United Welfare Trust - New Windsor Street - UB8 2TY - North Elevation and Site Section - 1:100 @ AO

0 1 2 3 4 5M
1:100@A0

Town Planning

Revision	Amendment	Date

As Proposed

AA+D
Atelier Architecture + Design Ltd
Akeman Business Park, 81 - 82 Akeman Street
Tring, Herts, HP23 6AF
T: 01442 828201 E: info@atelier-architects.co.uk
www.atelier-architects.co.uk

Project:
New Almshouses, Uxbridge United Welfare Trust
Woodbridge House, New Windsor Street, Uxbridge
Greater London, UB8 2TY

Drawing Title:
North Elevation and Site Section

Scale: 1:100 @ AO

Date: 04.04.2016


Drawing No: 447 / TP / 006

Rev:

copyright reserved



EAST ELEVATION WEST WING

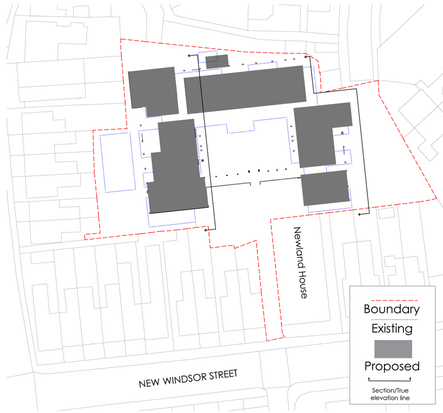



EAST ELEVATION

New Almshouses - Uxbridge United Welfare Trust - New Windsor Street - UB8 2TY - East Elevations - 1:100 @ AO

0 1 2 3 4 5M
1:100@A0

As Proposed

Town Planning

Revision	Amendment	Date

AA+D
Atelier Architecture + Design Ltd
Akeman Business Park, 81 - 82 Akeman Street
Tring, Herts, HP23 6AF
T: 01442 828201 E: info@atelier-architects.co.uk
www.atelier-architects.co.uk

Project:
New Almshouses, Uxbridge United Welfare Trust
Woodbridge House, New Windsor Street, Uxbridge
Greater London,UB8 2TY

Drawing Title:
East Elevations

Scale: 1:100 @ AO

Date: 04.04.2016

Drawing No: 447 / TP / 007

Rev:

copyright reserved



WEST ELEVATION EAST WING





WEST ELEVATION WEST WING

New Almshouses - Uxbridge United Welfare Trust - New Windsor Street - UB8 2TY - West Elevations - 1:100 @ AO

0 1 2 3 4 5M
1:100@A0

Town Planning

Revision	Amendment	Date

As Proposed

AA+D
Atelier Architecture + Design Ltd
Akeman Business Park, 81 - 82 Akeman Street
Tring, Herts, HP23 6AF
T: 01442 828201 E: info@atelier-architects.co.uk
www.atelier-architects.co.uk

Project:
New Almshouses, Uxbridge United Welfare Trust
Woodbridge House, New Windsor Street, Uxbridge
Greater London, UB8 2TY

Drawing Title:
West Elevations


Scale: 1:100 @ AO


Date: 04.04.2016

Drawing No: 447 / TP / 008


Rev:

copyright reserved

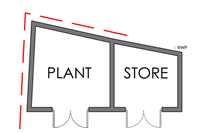

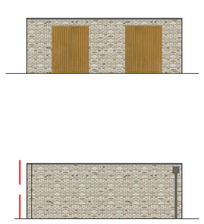


North

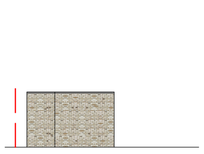



South

East

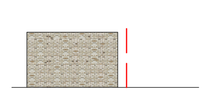

West

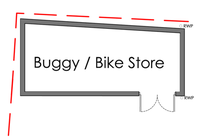

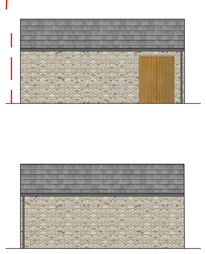

North


South




East



West

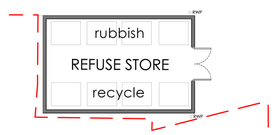

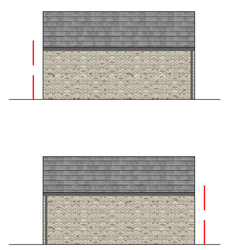

North

South



East



West

MATERIAL SCHEDULE

Walls: light grey/brown brick

Pitched roofs: grey slate

Flat roof: grey standing seam zinc

Doors: timber ledged and braced with metal frame

Rainwater goods: grey powder coated aluminium

PRELIMINARY

Town Planning

Revision	Amendment	Date

As Proposed

AA+D
Atelier Architecture + Design Ltd
Akeman Business Park, 81 - 82 Akeman Street
Tring, Herts, HP23 6AF
T: 01442 828201 E: info@atelier-architects.co.uk
www.atelier-architects.co.uk

Project:
New Almshouses, Uxbridge United Welfare Trust
Woodbridge House, New Windsor Street, Uxbridge
Greater London, UB8 2TY

Drawing Title:
Ancillary Elevations

Scale: 1:100 @ AO

Date: 04.04.2016

Drawing No: 447 / TP / 009

Rev:

copyright reserved

ANCILLARY BUILDINGS

New Almshouses - Uxbridge United Welfare Trust - New Windsor Street - UB8 2TY - Ancillary Buildings - 1:100 @ AO

0 1 2 3 4 5M

1:100@A0