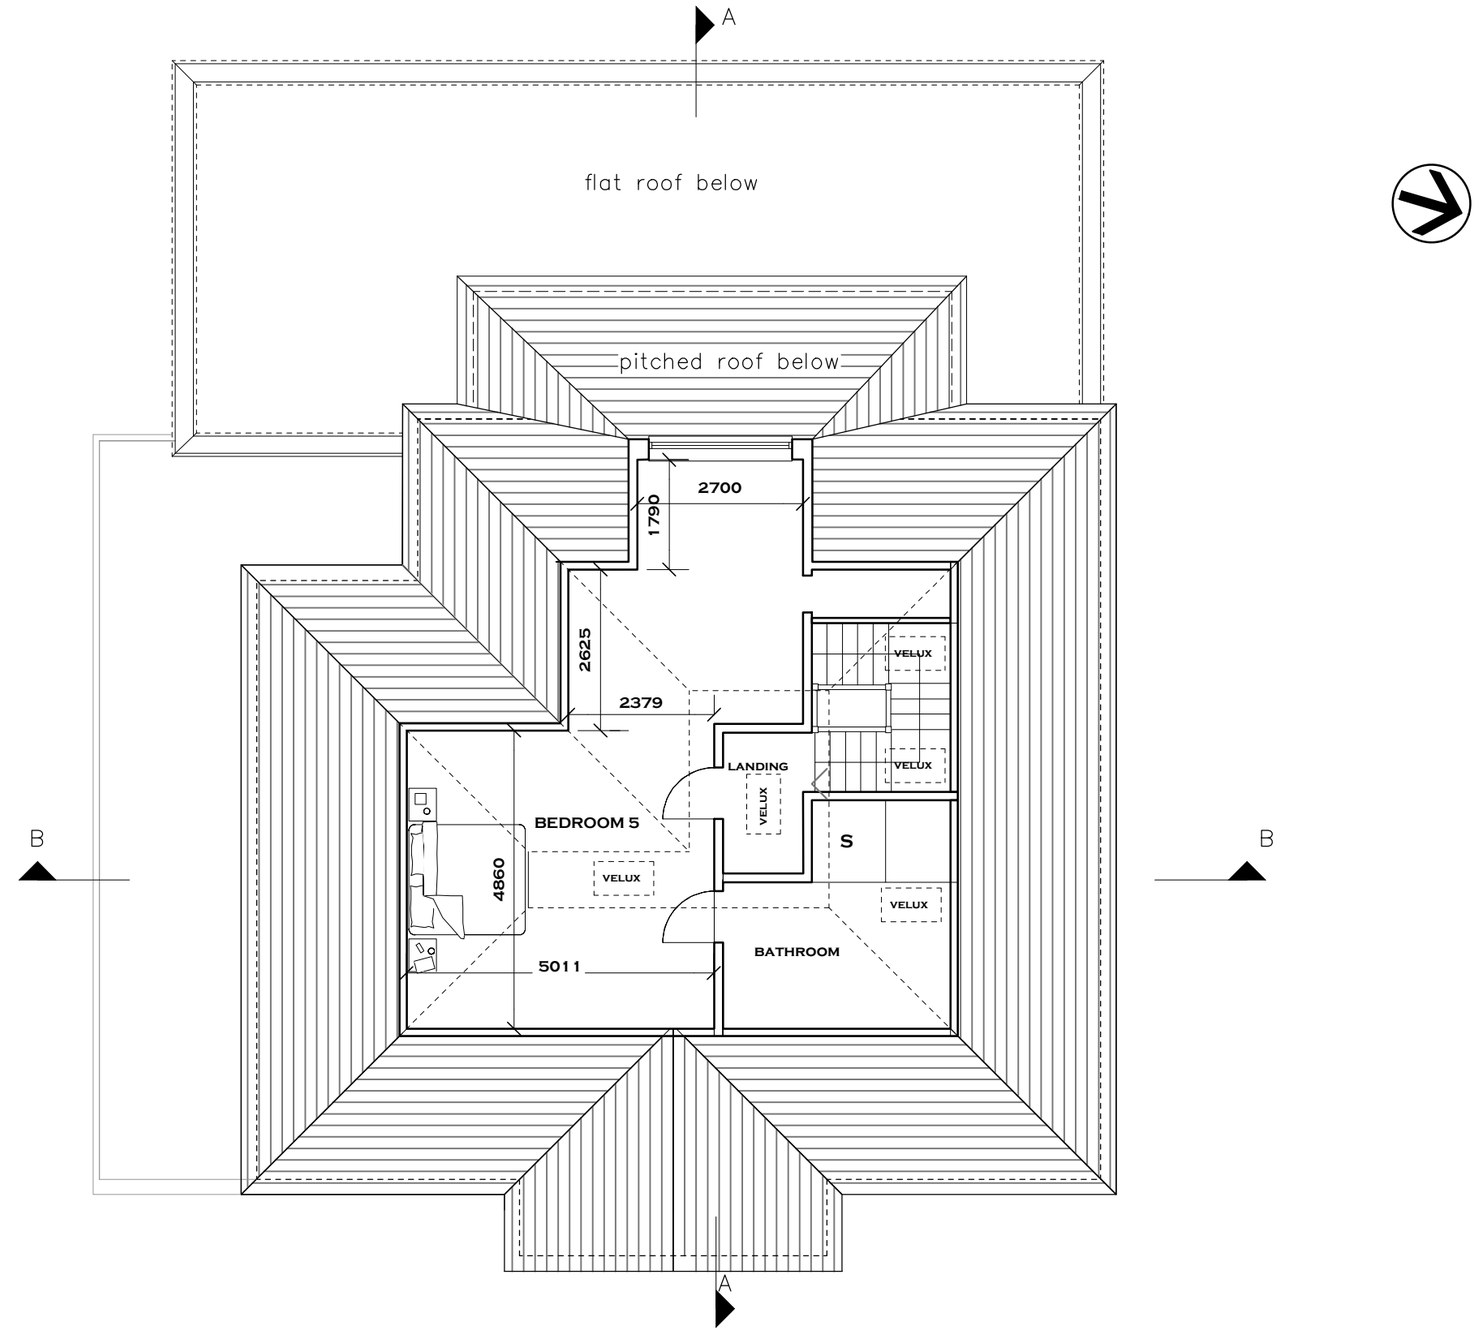

0 1 2 3 4 5 6 7 8 9 10

11 / A3

PROPOSED ROOF AND LOFT FLOOR

SCALE: 1:100

NOTES:	REVISIONS:		
Figured dimensions are to be used in preference to scaled dimensions.			
Contractors to verify all dimensions on site before commencing any work or shop drawing.			
Any discrepancies between these drawings and the actual situation encountered on site should be conveyed to ASK Planning and / or contract administrator immediately.			
All work to comply with the latest relevant code of practice, British Standards and Building Regulations.			
No part of this drawing may be reproduced without the permission of ASK Planning.			
© ASK Planning 1998			

ASK PLANNING
Chartered Town Planners
18 The Common, London W5 3TR
Tel 020 3255 0099 ask@askplanning.co.uk

From Inception to Occupation

SCALE	1 : 100@A3	DRAWN BY	ysk	TITLE/VIEW	PROPOSED LOFT AND ROOF PLAN
DRAWING NO.	2019/826/P/11	DATE	September.2019	PROJECT	Planning
		REV.		LOCATION	15 HARVIL ROAD ICKENHAM UB10 8AJ