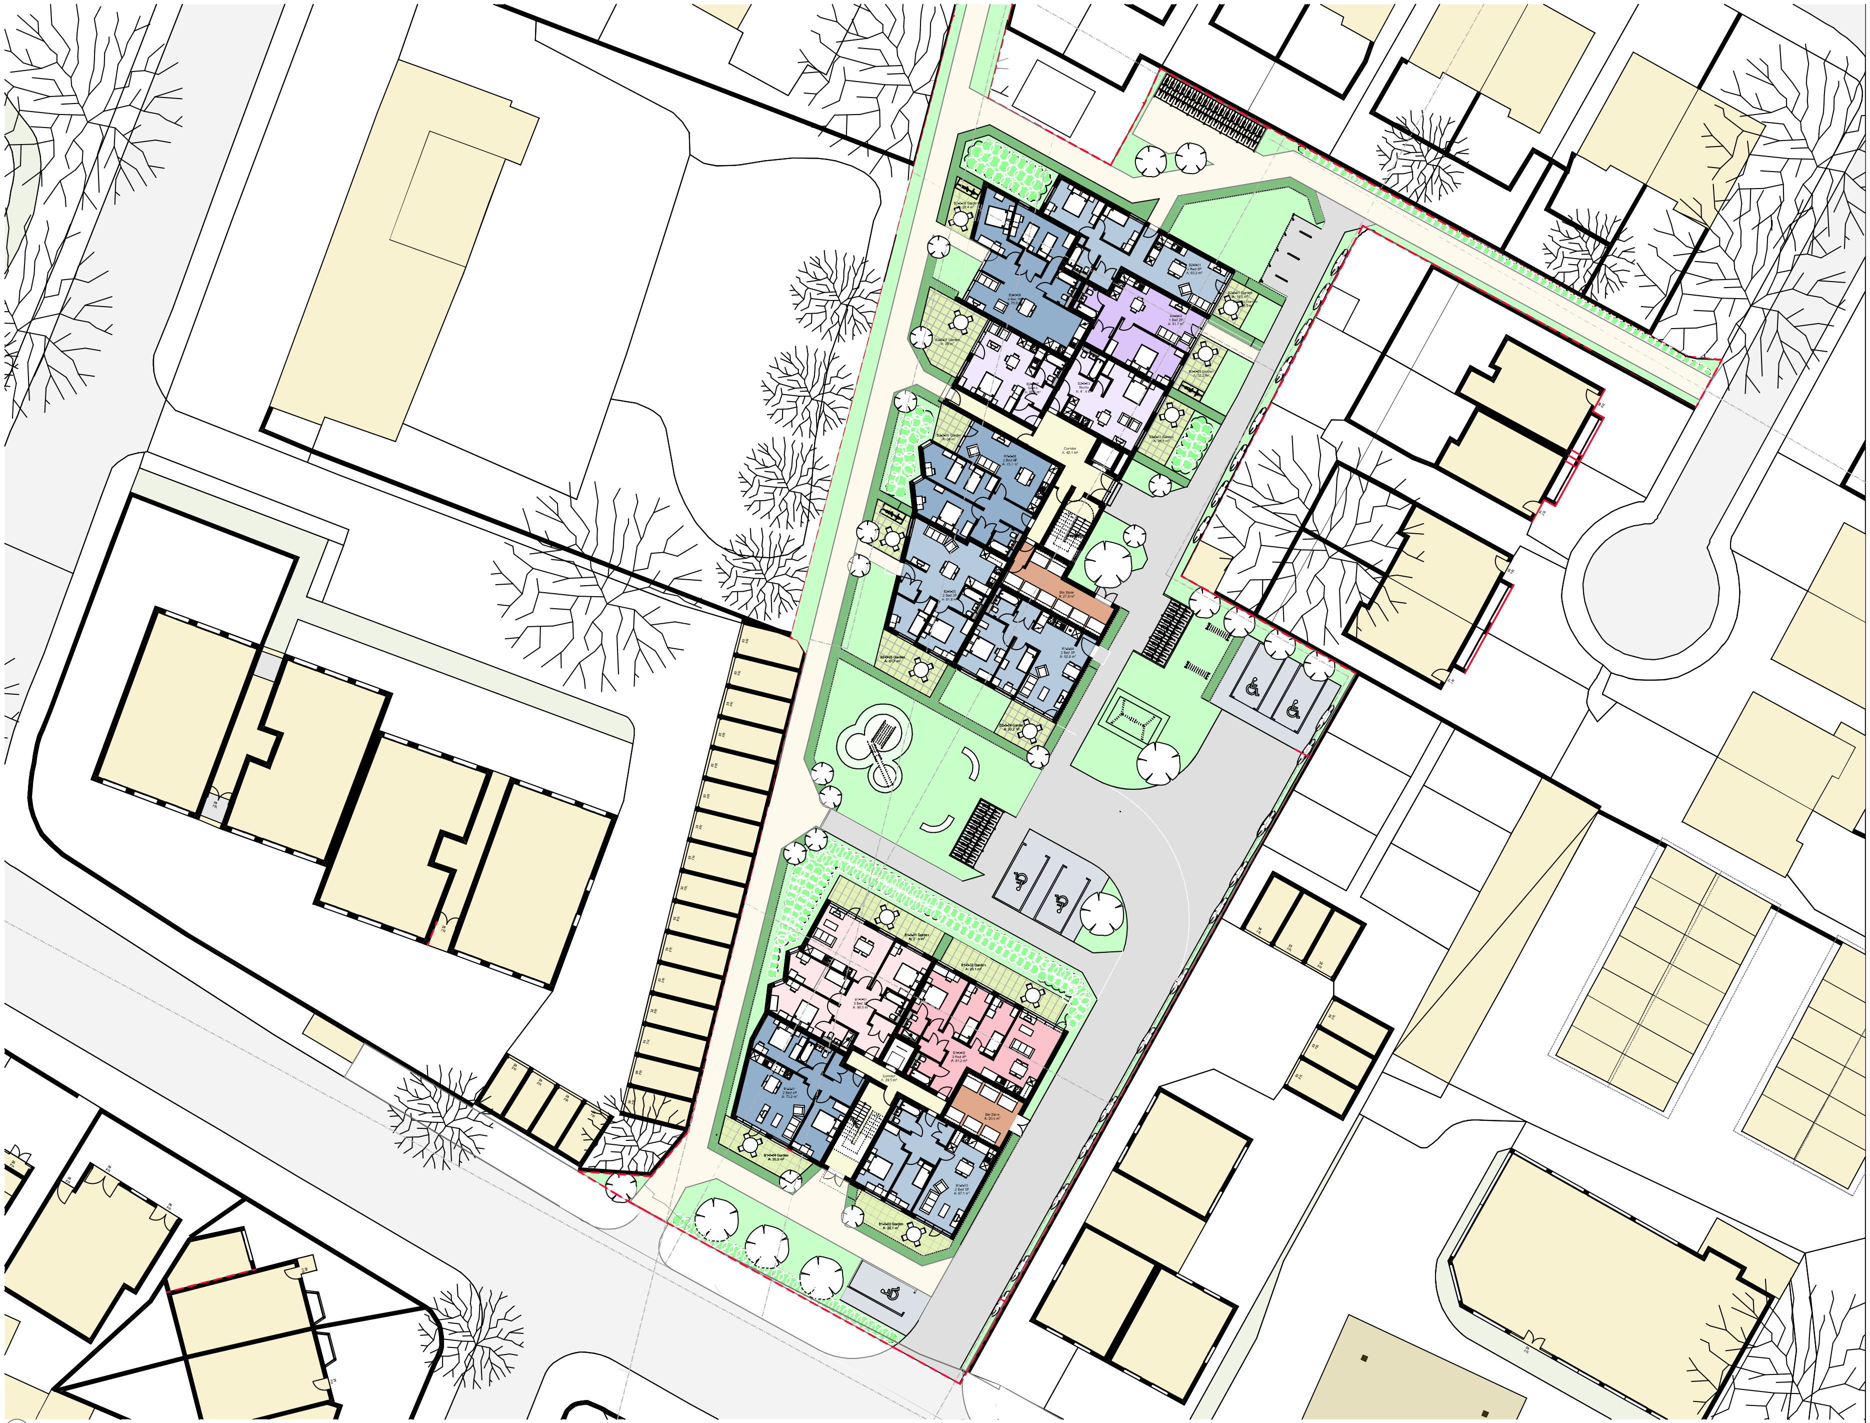
B2-0-08 Garden A: 28,4 m²
B2-0-01 2 Bed 3P A: 63,2 m²
B2-0-01 Garden A: 18,5 m²
B2-0-08 2 Bed 4P A: 75,9 m²
B2-0-02 1 Bed 2P A: 51,7 m²
B2-0-07 Garden A: 28 m²
B2-0-02 Garden A: 32,2 m²
B2-0-07 Studio A: 39,5 m²
B2-0-03 Studio A: 41,4 m²
B2-0-06 Garden A: 34 m²
B2-0-03 Garden A: 28,5 m²
Corridor A: 42,1 m²
B2-0-06 2 Bed 4P A: 73,7 m²
B2-0-05 2 Bed 3P A: 61,8 m²
Bin Store A: 27,8 m²
B2-0-04 2 Bed 3P A: 62,8 m²
B2-0-05 Garden A: 67,7 m²
B2-0-04 Garden A: 33,2 m²
B1-0-01 Garden A: 21,5 m²
B1-0-02 Garden A: 23,1 m²
B1-0-01 3 Bed 5P A: 90,5 m²
B1-0-02 3 Bed 4P A: 81,2 m²
Corridor A: 29,5 m²
B1-0-04 2 Bed 4P A: 70,2 m²
Bin Store A: 20,5 m²
B1-0-03 2 Bed 3P A: 67,1 m²
B1-0-04 Garden A: 20,9 m²
B1-0-03 Garden A: 22,1 m²

NOTES:

This document and its design content is copyright ©. It shall be read in conjunction with all other associated project information including models, specifications, schedules and related consultants documents. Do not scale from documents. All dimensions to be checked on site. Immediately report any discrepancies, errors or omissions on this document to the Originator. If in doubt ASK.

1:200
0 4 8 12m

N

REV	DESCRIPTION	DRAWN	CHECKED	DATE
05	Planning Submission	DV	NC	19/04/2022
04	Planning Submission	DV	NC	14/12/2021
03	Design Freeze Issue	DV	NC	26/11/2021
01	Planning Interim Issue	DV	NC	19/11/2021
00	FOR INFORMATION	DV	NC	09/09/2021

CREATE
DESIGN + ARCHITECTURE

Wigglesworth House 69 Southwark Bridge Road London SE1 9HH
+44 207 021 0267 info@createdesign.org www.createdesign.org

CLIENT: **Curwen Group**

PROJECT: **The Former Victoria Pub**
BUILDING: **Sandow Crescent**
ADDRESS: **UB34QH**

DRAWING NAME: **PROPOSAL GROUND FLOOR**

DRAWING SERIES: **SITE PLAN**

CDA REF: 000
SCALE(S): 1:200
ORIGINAL PAPER SIZE: A1

REVISION: **05**
REVISION DESCRIPTION: **Planning Submission**

PROJECT	ORIGINATOR	VOLUME	LEVEL	TYPE	ROLE	CLASS	NUMBER
637 -	CDA -	XX -	00 -	DR -	**A** -	**01** -	**0100**