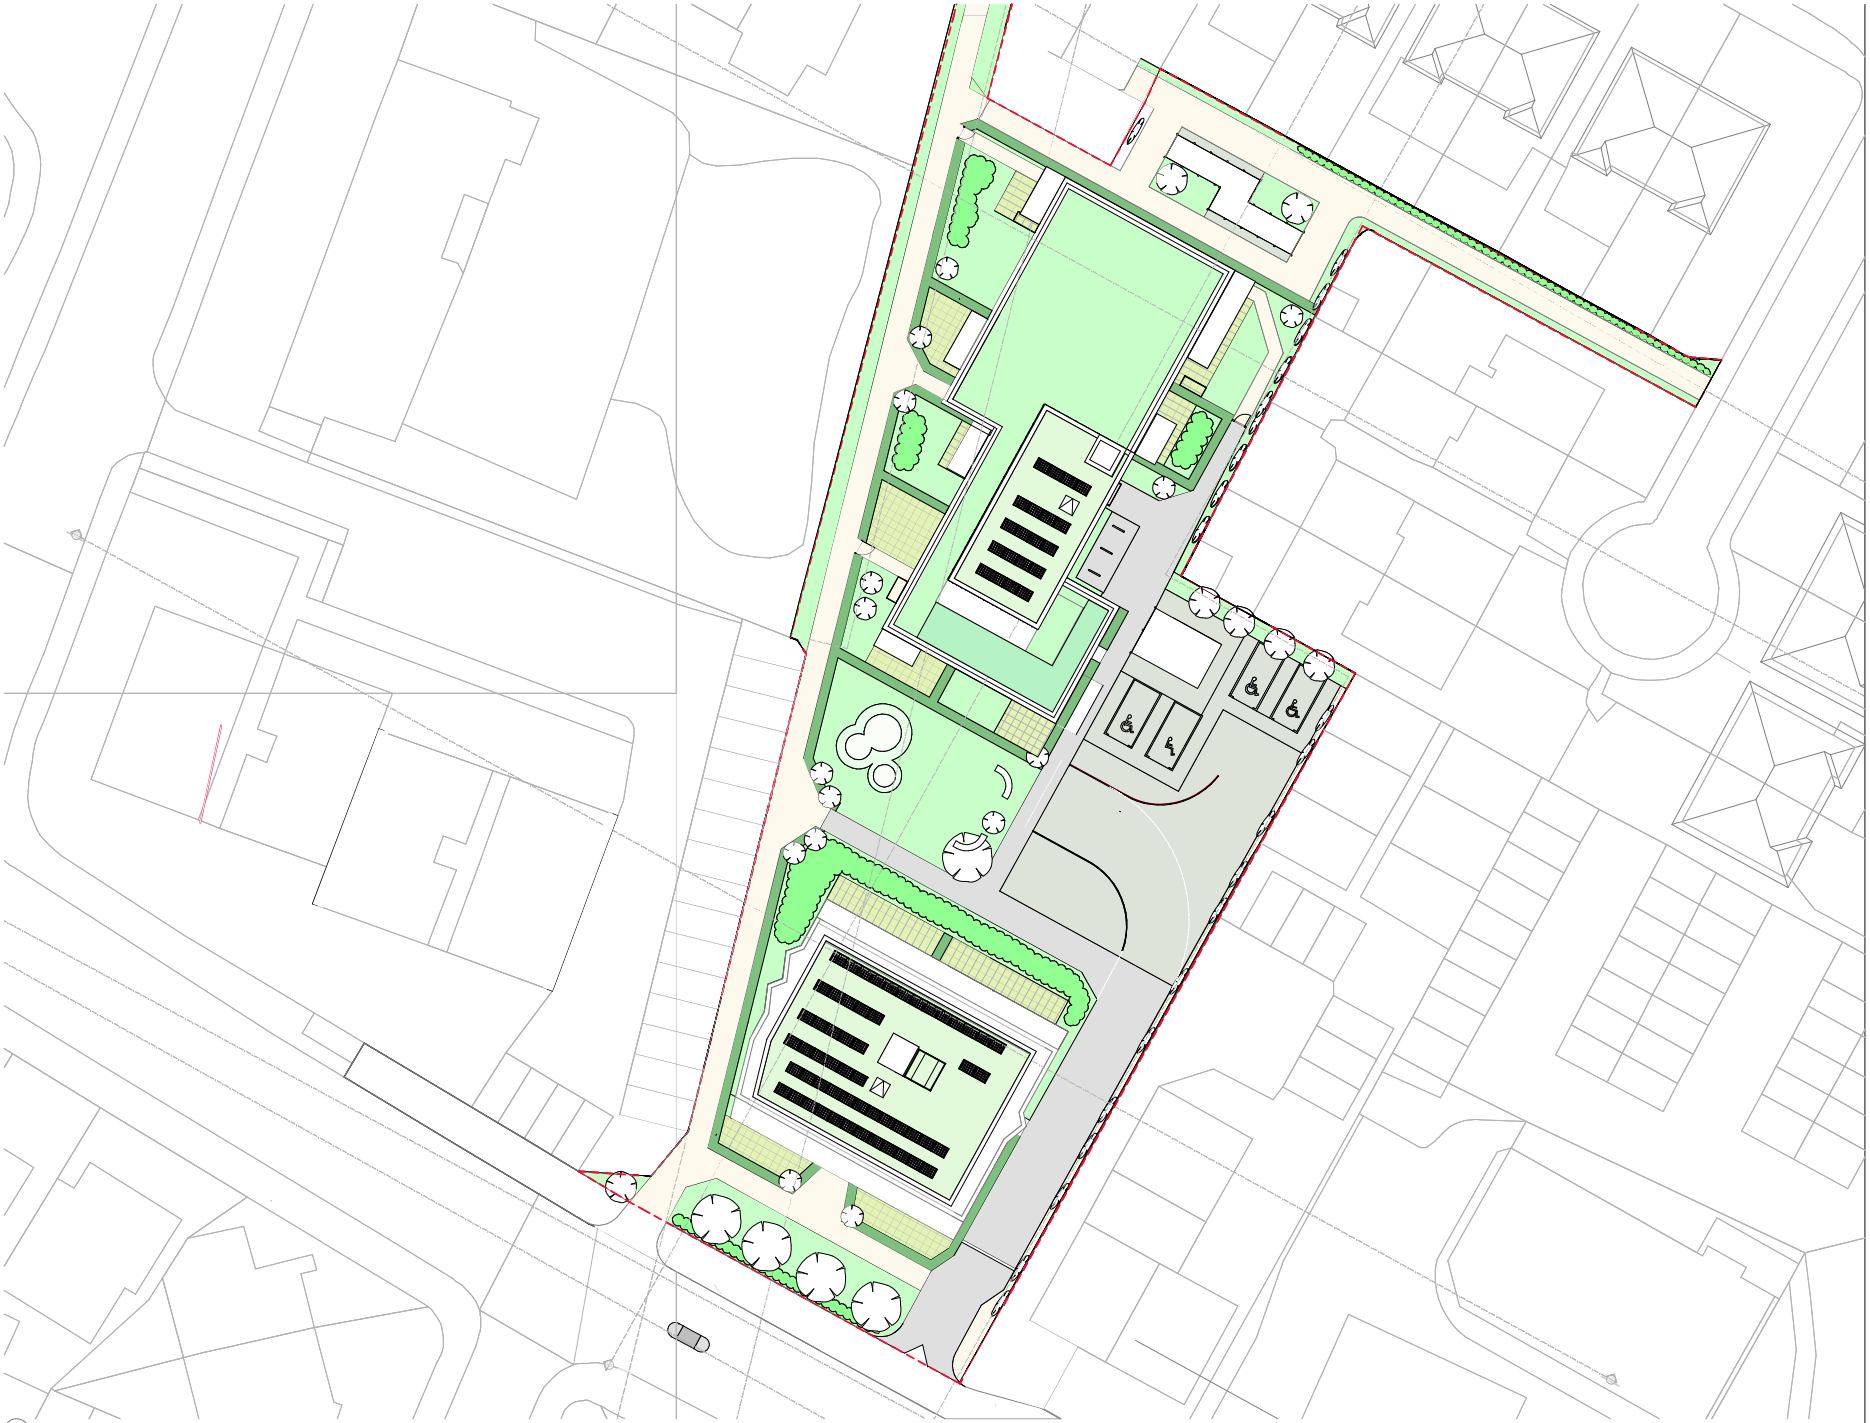


NOTES:

This document and its design content is copyright ©. It shall be read in conjunction with all other associated project information including models, specifications, schedules and related consultants documents. Contractors shall work from figured dimensions. All dimensions to be checked on site by contractor prior to any discrepancies, errors or omissions on this document to the Originator. If in doubt ASK.

1:200 0 4 8 12m

N

REV	DESCRIPTION	DRAWN	CHECKED	DATE
06	Revised Planning Application	DY	NC	01/09/2022
05	Planning Submission	DY	NC	19/04/2022
04	Planning Submission	DY	NC	15/12/2021
03	Design Freeze Issue	DY	NC	29/11/2021
01	Planning Interim Issue	DY	NC	19/11/2021

CREATE
DESIGN + ARCHITECTURE
Wigglesworth House 69 Southwark Bridge Road London SE1 9HH
+44 207 021 0287 info@createdesign.org.uk www.createdesign.org.uk

CLIENT: Curwen Group

PROJECT: The Former Victoria Pub
BUILDING: Sandow Crescent
ADDRESS: UB54QH

DRAWING NAME: PROPOSAL ROOF LEVEL

DRAWING SERIES: SITE PLAN

CDA REF: 000
SCALE(S): 1:200
ORIGINAL PAPER SIZE: A1

REVISION: 06
REVISION DESCRIPTION: Revised Planning Application

PROJECT - ORIGINATOR - VOLUME - LEVEL - TYPE - ROLE - NUMBER
637 - CDA - XX - 04 - DR - A - 01 - 0104