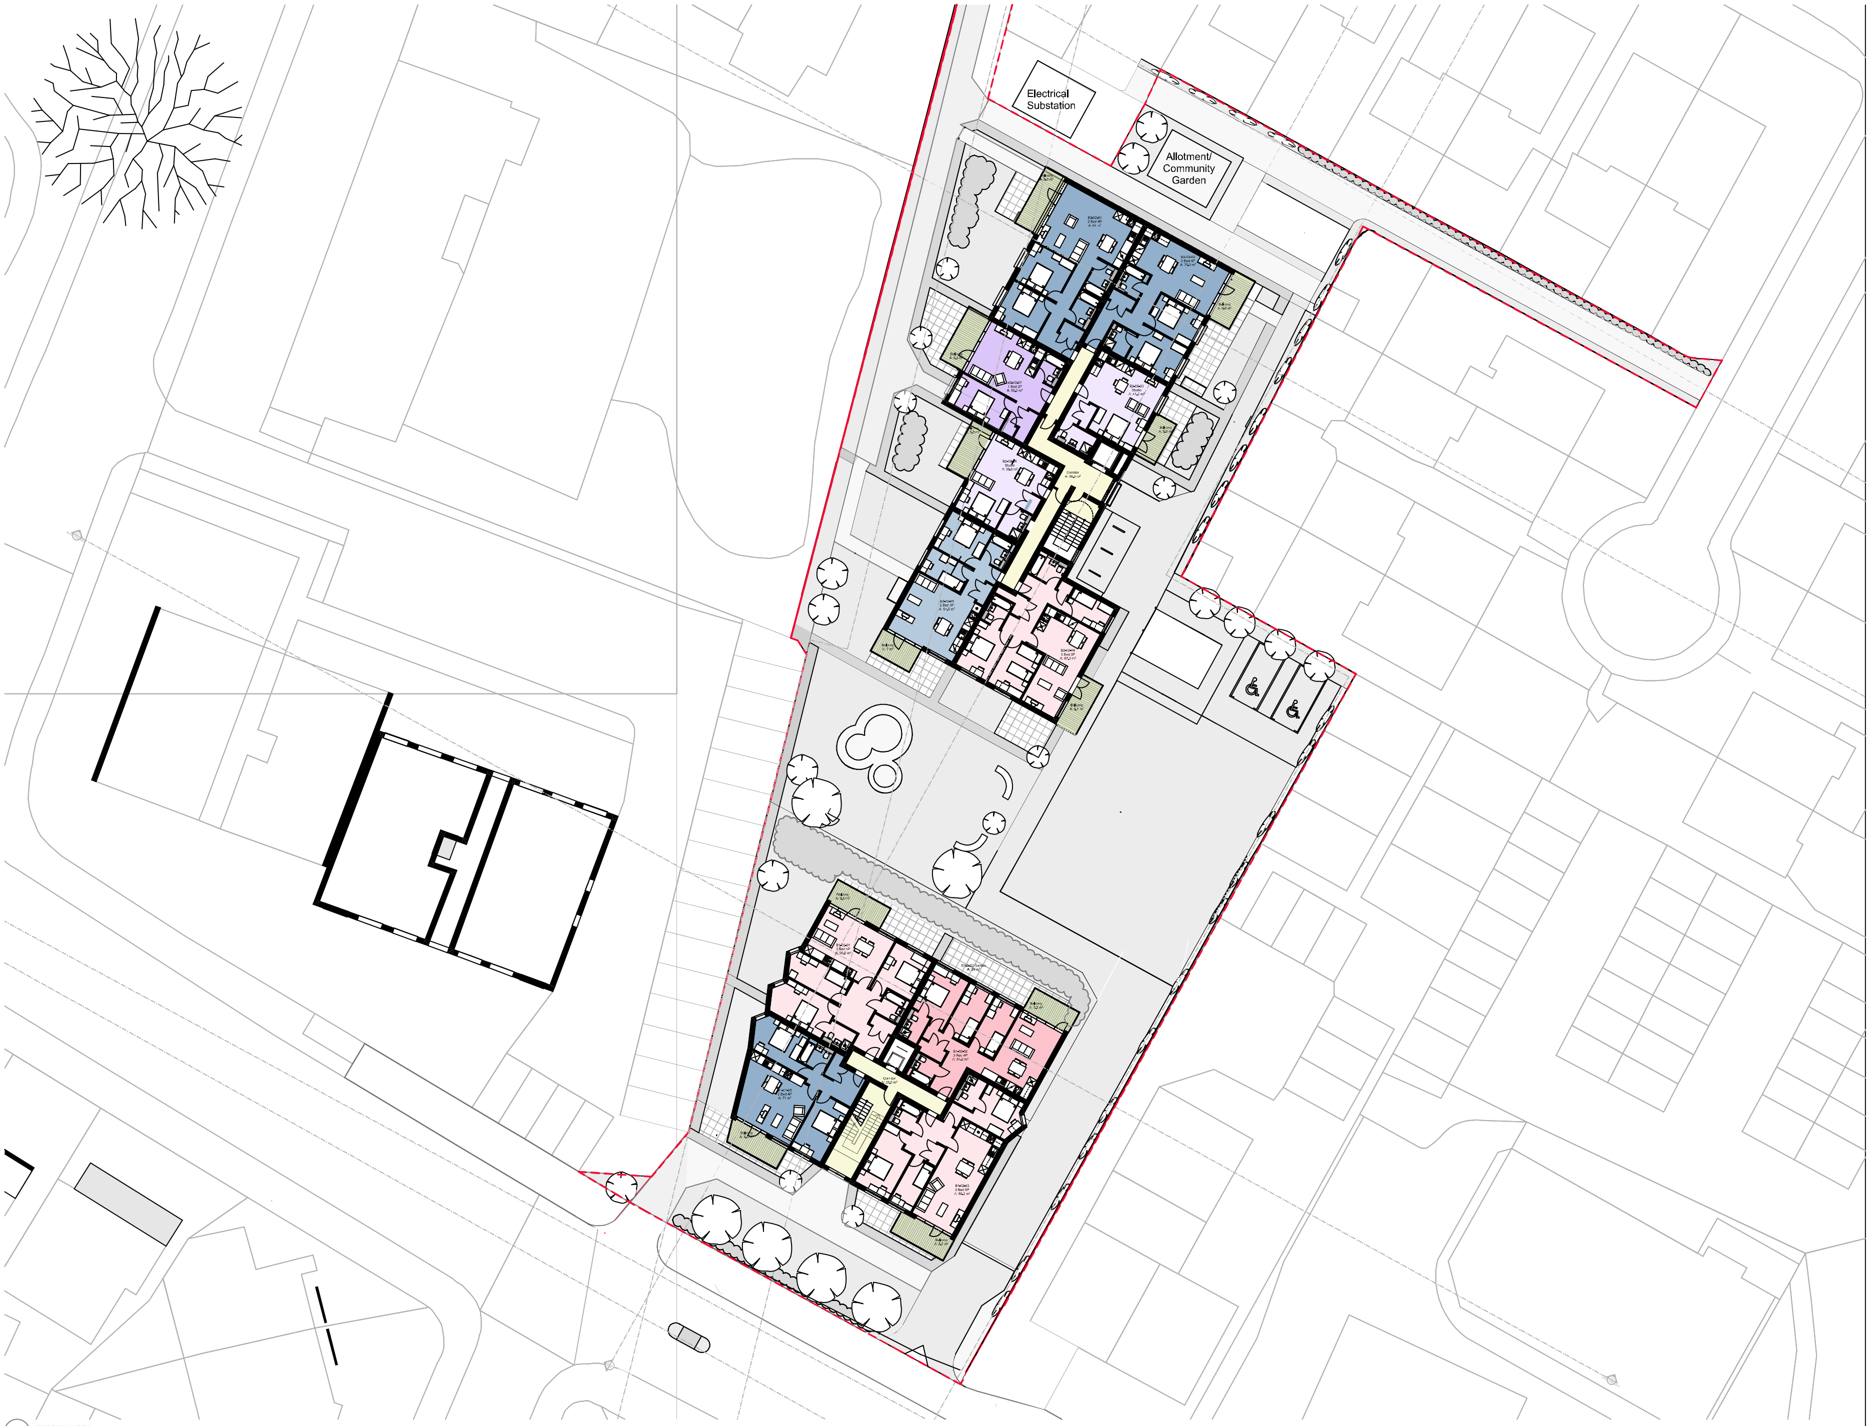

NOTES:

This document and its design content is copyright ©. It shall be read in conjunction with all other associated project information including models, specifications, schedules and related consultants documents. Do not scale from documents. All dimensions to be checked on site. Immediately report any discrepancies, errors or omissions on this document to the Originator. If in doubt ASK.

1:200 0 4 8 12m

N

REV	DESCRIPTION	DRAWN	CHECKED	DATE
09	Issue For Planning	DV	NC	20/09/2022
08	Issue For Planning	DV	NC	13/09/2022
07	Revised Planning Application	DV	NC	07/09/2022
06	Revised Planning Application	DV	NC	01/08/2022

CREATE
DESIGN + ARCHITECTURE
Wigglesworth House 69 Southwark Bridge Road London SE1 9HH
+44 207 021 0267 info@createdesign.org www.createdesign.org

CLIENT: **Curwen Group**

PROJECT: **The Former Victoria Pub**
BUILDING: **Sandow Crescent**
ADDRESS: **UB34QH**

DRAWING NAME: **PROPOSAL SECOND FLOOR**

DRAWING SERIES: **SITE PLAN**

CDA REF: 000
SCALE(S): 1:200
ORIGINAL PAPER SIZE: A1

REVISION: **09**
REVISION DESCRIPTION: **Issue For Planning**

PROJECT	ORIGINATOR	VOLUME	LEVEL	TYPE	ROLE	CLASS	NUMBER
637 -	CDA -	XX -	02 -	DR -	**A** -	**01** -	**0102**