
NOTES:

This document and its design content is copyright ©. It shall be read in conjunction with all other associated project information including models, specifications, schedules and related consultants documents. Do not scale from documents. All dimensions to be checked on site. Immediately report any discrepancies, errors or omissions on this document to the Originator. If in doubt ASK.


1:200
0 4 8 12m

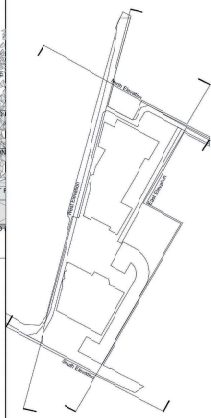



01 SOUTH ELEVATION
1:200

Extent of Site

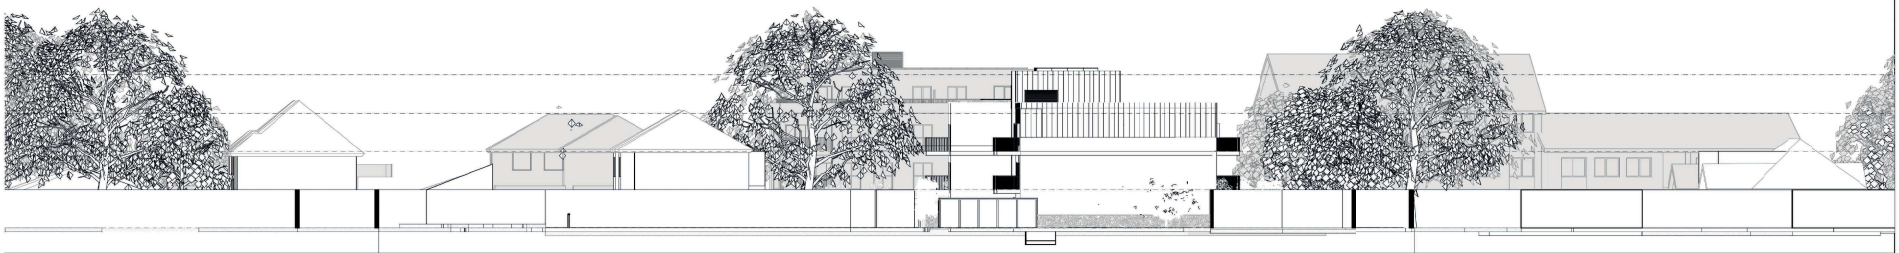

02 NORTH ELEVATION
1:200

Extent of Site



03 EAST ELEVATON
1:200

Extent of Site



04 WEST ELEVATION
1:200

Extent of Site

REV	DESCRIPTION	DRAWN	CHECKED	DATE
08	Issue for Planning	DV	NC	25/09/2022
07	Issue for Planning	DV	NC	15/09/2022
06	Revised Planning Application	DV	NC	07/09/2022
05	Revised Planning Application	DV	NC	01/08/2022

CREATE
DESIGN + ARCHITECTURE
Wigglesworth House 69 Southwark Bridge Road ,London SE1 9HH
+44 (0)7 021 267 info@createdesign.eg www.createdesign.org

CLIENT:	Curwes Group
PROJECT:	The Former Victoria Pub
BUILDING:	Sindlow Crescent
ADDRESS:	WB34QH
DRAWING NAME:	PROPOSED SITE ELEVATIONS
DRAWING SERIES:	0200-0299 PLANNING ELEVATIONS
CDI REF: 000	SCALE(S): 1:200
ORIGINAL PAPER SIZE:	A1
REVISION:	08
REVISION DESCRIPTION:	Issue For Planning

PROJECT	ORIGINATOR	VOLUME	LEVEL	TYPE	ROLE	CLASS	NUMBER
037	- CDA	- XX	- XX	- DR	- A	- 05	- 0200