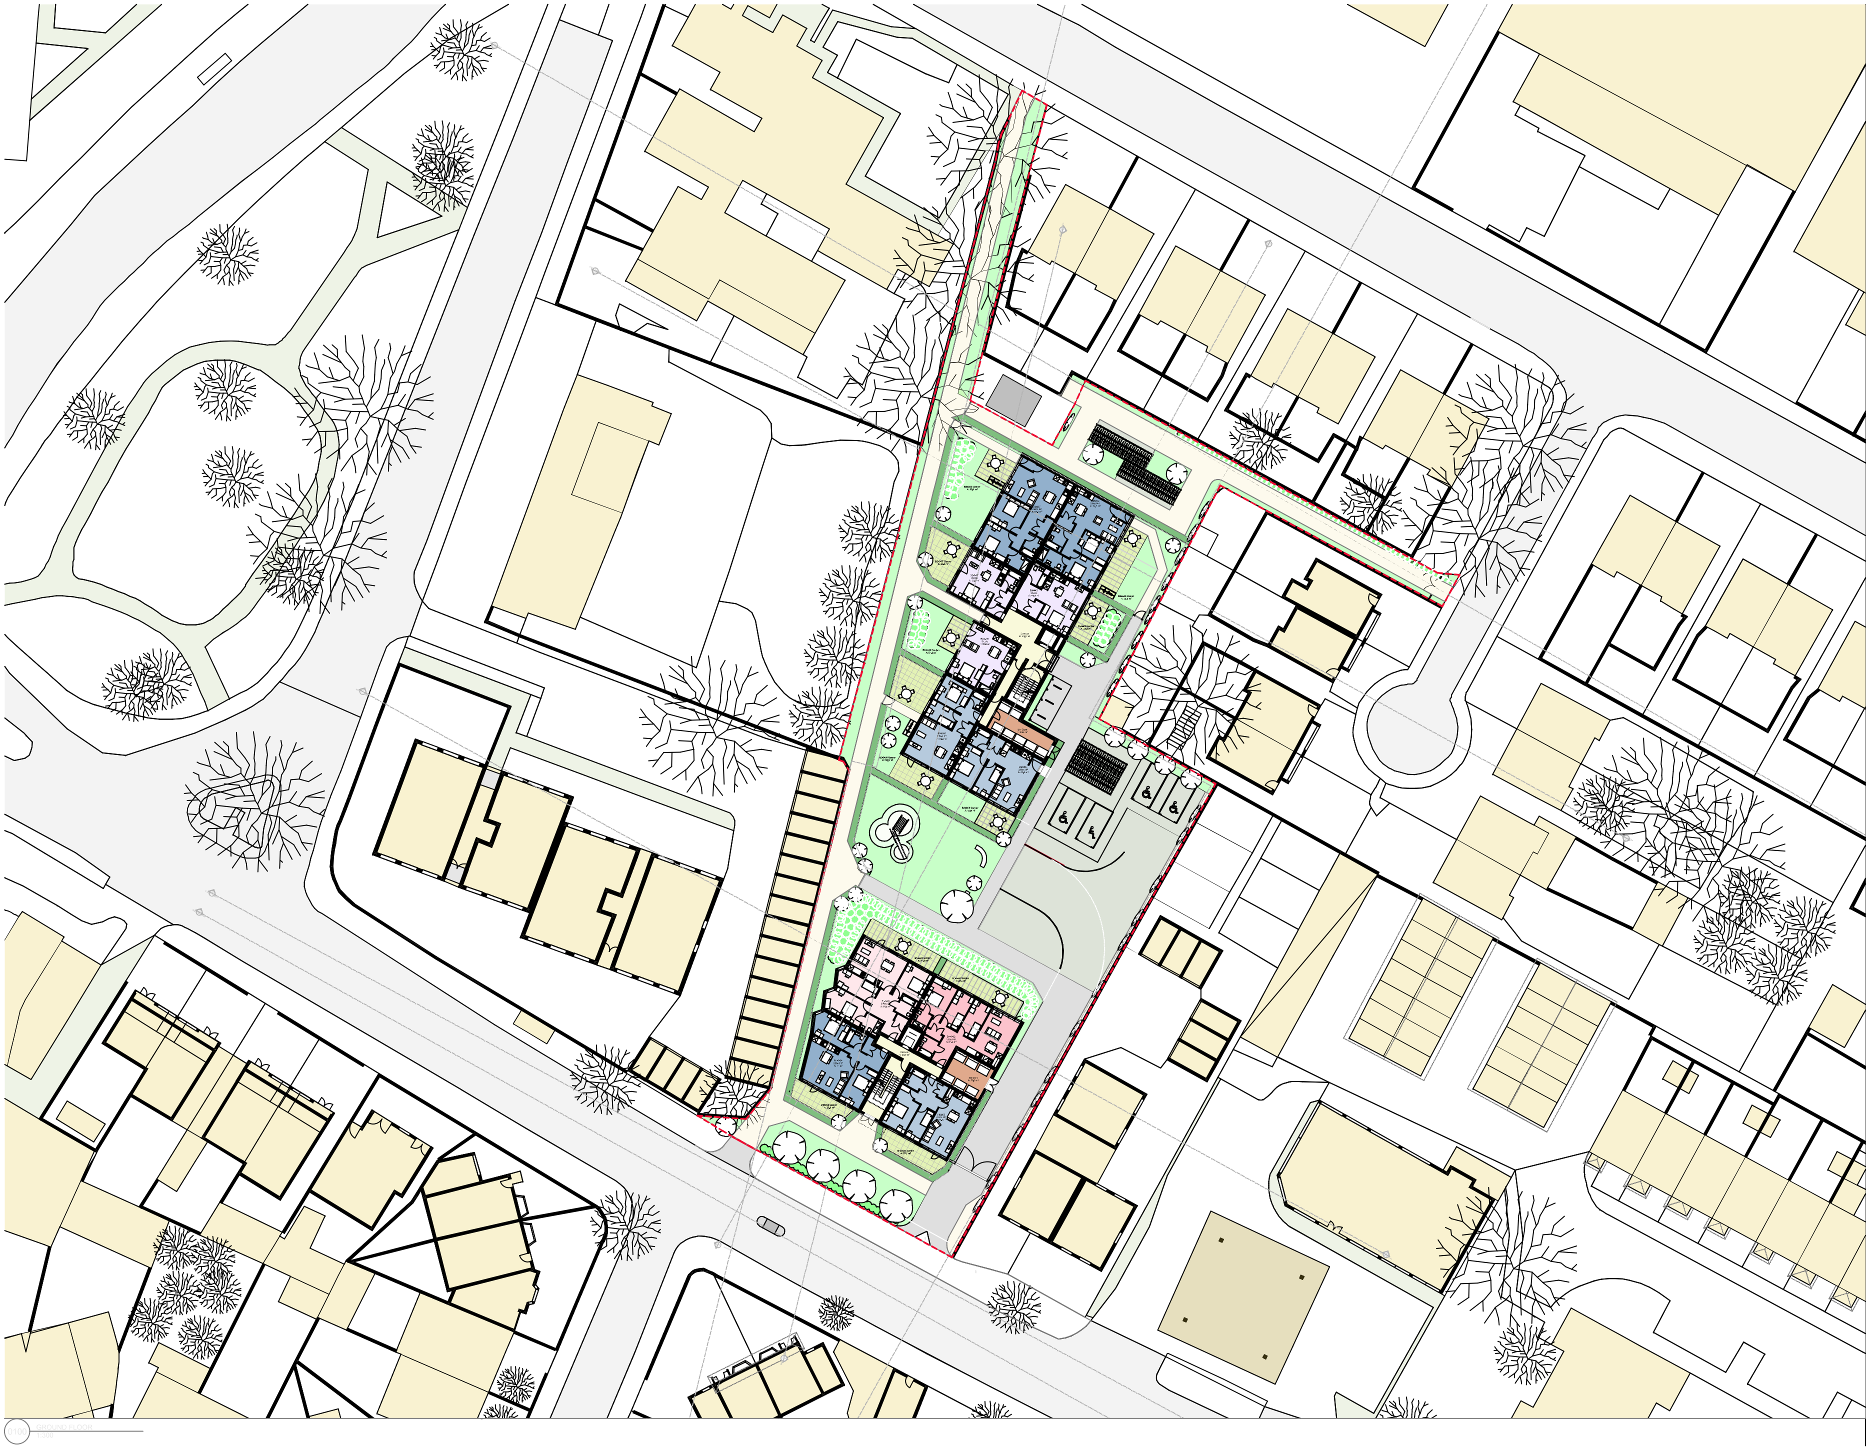

NOTES:

This document and its design content is copyright ©. It shall be read in conjunction with all other associated project information including models, specifications, schedules and related consultants documents. Do not scale from documents. All dimensions to be checked on site. Immediately report any discrepancies, errors or omissions on this document to the Originator. If in doubt ASK.

N
1:300 0 5 10 15m

REV	DESCRIPTION	DRAWN	CHECKED	DATE
05	Revised Planning Application	AA	BB	01/08/2022
04	Planning Submission	AA	BB	15/12/2021
03	Design Freeze Issue	AA	BB	26/11/2021
02	Planning Interim Issue	AA	BB	22/11/2021

CREATE
DESIGN + ARCHITECTURE
Wigglesworth House 69 Southwark Bridge Road London SE1 9HH
+44 207 021 0267 info@createdesign.org www.createdesign.org

CLIENT: **CLIENT COMPANY**

PROJECT: **ABC01**
BUILDING: **#Site Name**
ADDRESS: **AB1 2CD**

DRAWING NAME: **SITE PLAN**

DRAWING SERIES: **SITE LOCATION PLAN**

CDA REF:	SCALE(S):	ORIGINAL PAPER SIZE:
000	1:300	A1

REVISION: **05**
REVISION DESCRIPTION: **Revised Planning Application**

PROJECT	ORIGINATOR	VOLUME	LEVEL	TYPE	ROLE	CLASS	NUMBER
637 -	CDA -	A -	00 -	DR -	A -	00 -	0100