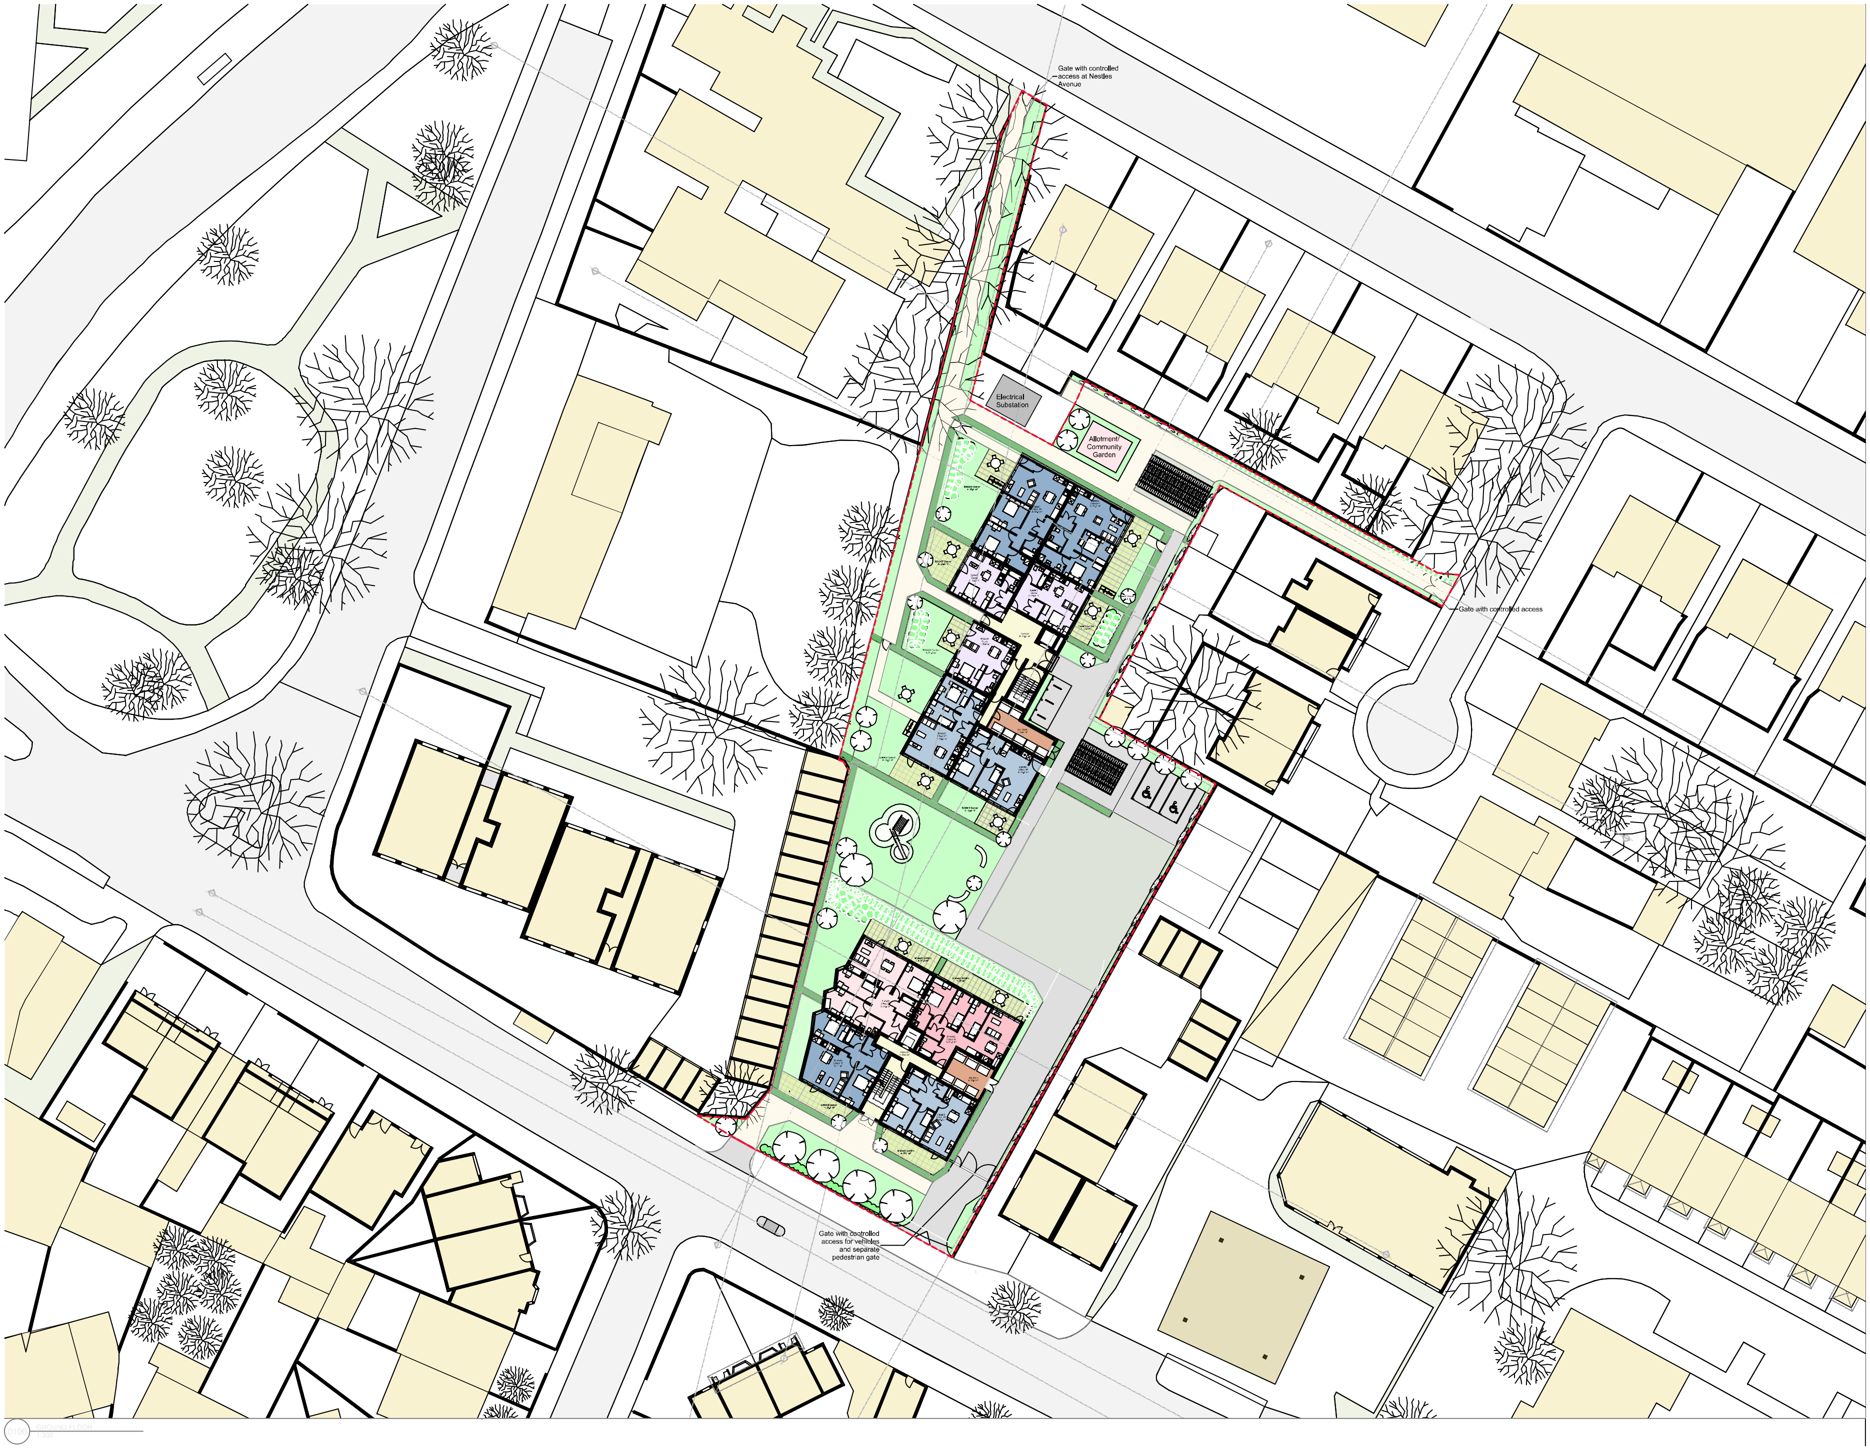

NOTES:

This document and its design content is copyright ©. It shall be read in conjunction with all other associated project information including models, specifications, schedules and related consultants documents. Do not scale from documents. All dimensions to be checked on site. Immediately report any discrepancies, errors or omissions on this document to the Originator. If in doubt ASK.

N 1:300 0 5 10 15m

REV	DESCRIPTION	DRAWN	CHECKED	DATE
08	Issue For Planning	AA	BB	20/09/2022
07	Issue For Planning	AA	BB	13/09/2022
06	Revised Planning Application	AA	BB	07/09/2022
05	Revised Planning Application	AA	BB	01/08/2022

CREATE

DESIGN + ARCHITECTURE

Wigglesworth House 69 Southwark Bridge Road London SE1 9HH
+44 207 021 0267 info@createdesign.org www.createdesign.org

CLIENT: **CLIENT COMPANY**

PROJECT: **ABC01**
BUILDING: **#Site Name**
ADDRESS: **AB1 2CD**

DRAWING NAME: **SITE PLAN**

DRAWING SERIES: **SITE LOCATION PLAN**

CDA REF:	SCALE(S):	ORIGINAL PAPER SIZE:
000	1:300	A1

REVISION: **08**
REVISION DESCRIPTION: **Issue For Planning**

PROJECT		ORIGINATOR		VOLUME		LEVEL		TYPE		ROLE		CLASS		NUMBER
637	-	CDA	-	XX	-	00	-	DR	-	**A**	-	**00**	-	**0100**