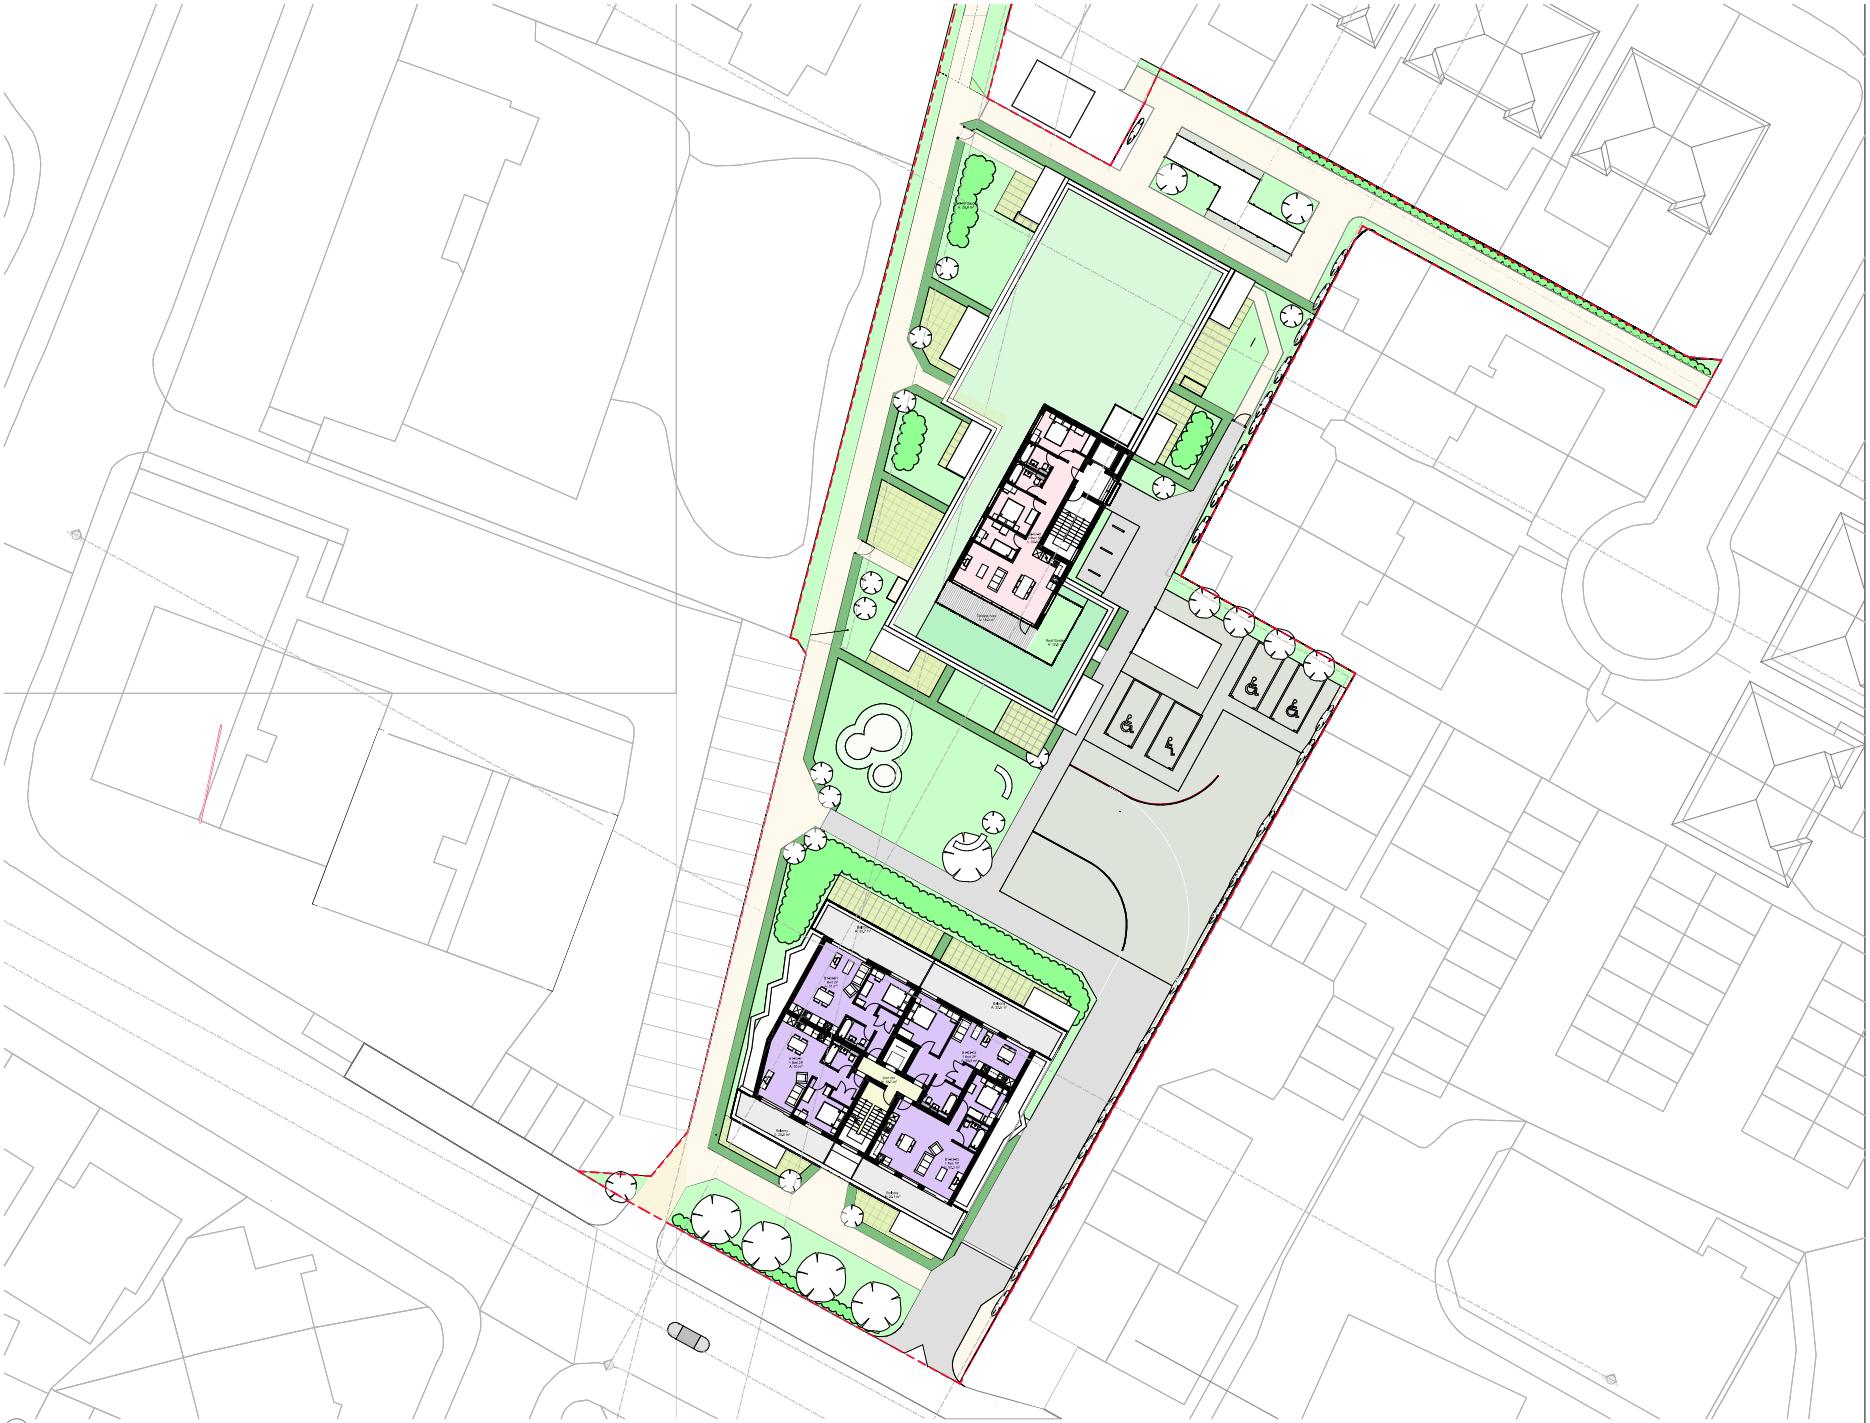


NOTES:

This document and its design content is copyright ©. It shall be read in conjunction with all other associated project information including models, specifications and related consultants documents. Contractors shall work from dimensions. All dimensions to be checked on site by contractor. Create Design + Architecture Ltd. must be informed immediately of any discrepancies, errors or omissions on this document to the Originator. If in doubt ASK.

1:200 0 4 8 12m

N

REV	DESCRIPTION	DRAWN	CHECKED	DATE
06	Revised Planning Application	DY	NC	01/09/2022
05	Planning Submission	DY	NC	19/04/2022
04	Planning Submission	DY	NC	15/12/2021
03	Design Freeze Issue	DY	NC	29/11/2021
01	Planning Issue Issue	DY	NC	19/11/2021

CREATE
DESIGN + ARCHITECTURE
Wigglesworth House 69 Southwark Bridge Road London SE1 9HH
+44 207 021 0287 info@createdesign.org www.createdesign.org

CLIENT:	Curwen Group
PROJECT:	The Former Victoria Pub
BUILDING:	Sandow Crescent
ADDRESS:	UB54QH
DRAWING NAME:	PROPOSAL THIRD FLOOR
DRAWING SERIES:	SITE PLAN
CDA REF: 000	SCALE(S): 1:200
ORIGINAL PAPER SIZE:	A1
REVISION: 06	REVISION DESCRIPTION: Revised Planning Application

637 - CDA - XX - 03 - DR - A - 01 - 0103