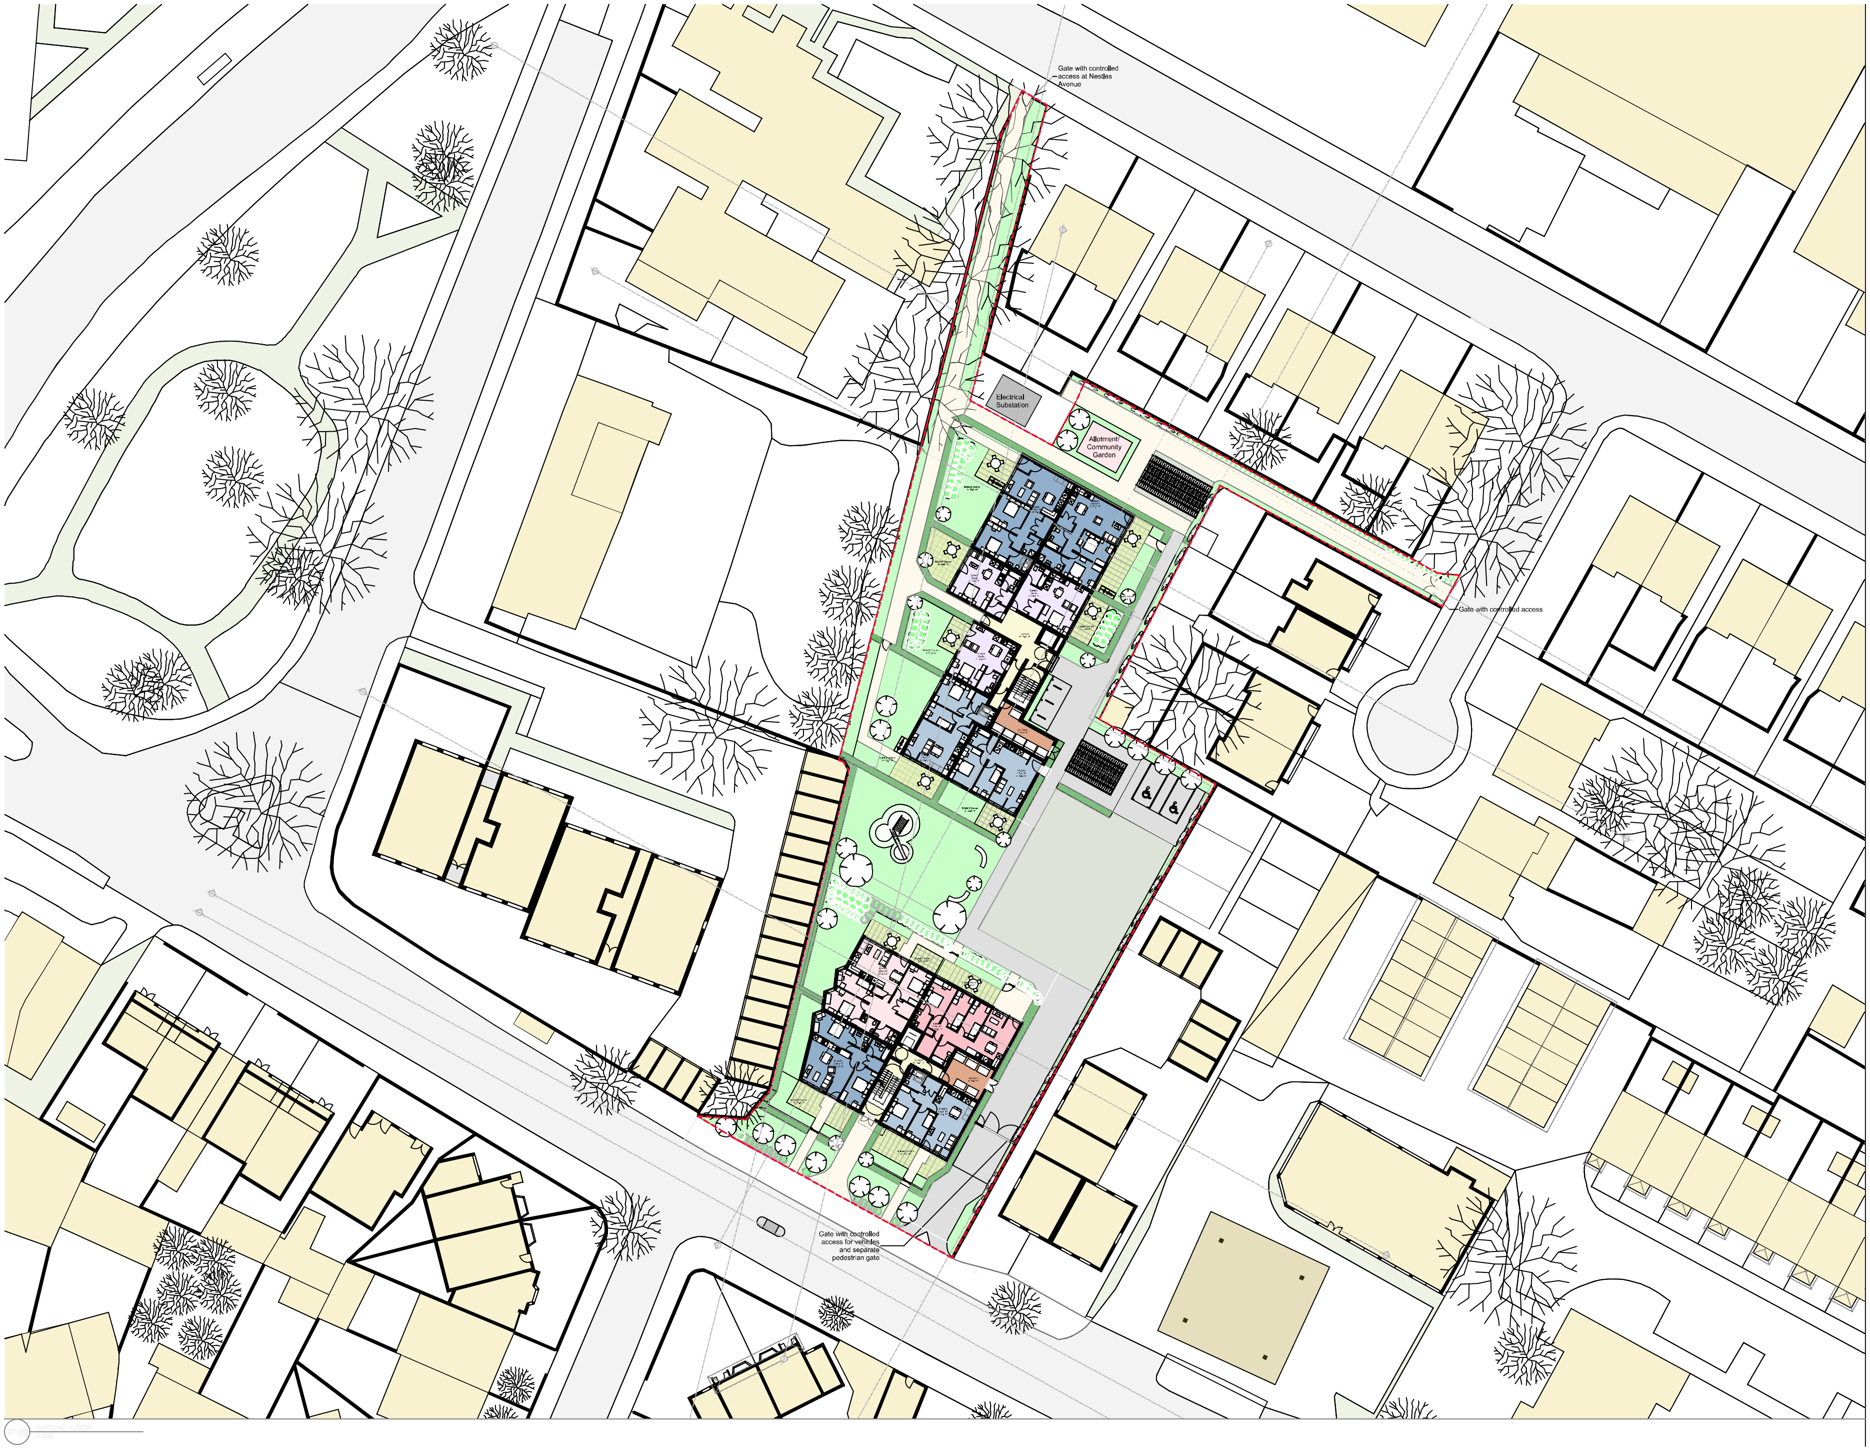
Gate with controlled access at Nestles Avenue
Electrical Substation
Allotment/ Community Garden
Gate with controlled access
Gate with controlled access for vehicles and separate pedestrian gate

NOTES:

This document and its design content is copyright ©. It shall be read in conjunction with all other associated project information including models, specifications, schedules and related consultants documents. Do not scale from documents. All dimensions to be checked on site. Immediately report any discrepancies, errors or omissions on this document to the Originator. If in doubt ASK.

N

1:300 0 5 10 15m

REV	DESCRIPTION	DRAWN	CHECKED	DATE
09	Issue For Planning	AA	BB	23/02/2023
08	Issue For Planning	AA	BB	20/09/2022
07	Issue For Planning	AA	BB	13/09/2022
06	Revised Planning Application	AA	BB	07/09/2022

CREATE
DESIGN + ARCHITECTURE
Wigglesworth House 69 Southwark Bridge Road London SE1 9HH
+44 207 021 0267 info@createdesign.org www.createdesign.org

CLIENT: **CLIENT COMPANY**

PROJECT: **ABC01**
BUILDING: **#Site Name**
ADDRESS: **AB1 2CD**

DRAWING NAME: **SITE PLAN**

DRAWING SERIES: **SITE LOCATION PLAN**

CDA REF: 000
SCALE(S): 1:300
ORIGINAL PAPER SIZE: A1

REVISION: **09**
REVISION DESCRIPTION: **Issue For Planning**

PROJECT	ORIGINATOR	VOLUME	LEVEL	TYPE	ROLE	CLASS	NUMBER
637 -	CDA -	XX -	00 -	DR -	A -	00 -	0100