
GENERAL NOTES

GENERAL NOTES:

1. THIS DRAWING IS INDICATIVE ONLY PENDING VERIFICATION OF THE ACTUAL STRUCTURE FOLLOWING DEMOLITION OF THE INTERIORS, BUILDING REGULATIONS APPROVAL AND CLIENT APPROVAL.
2. DO NOT SCALE FROM DRAWINGS. ALL DISCREPANCIES TO BE REPORTED TO GENSLER ARCHITECT IMMEDIATELY.
3. ALL DIMENSIONS TO BE VERIFIED BY CONTRACTOR ON SITE PRIOR TO ANY WORKS
4. G.C. RESPONSIBLE TO PERFORM THEIR OWN SITE VERIFICATION OF EXISTING CONDITIONS PRIOR TO SUBMITTING TENDER PACKAGE.
5. ALWAYS REFER TO GENERAL NOTES ON COVER SHEET DRAWING G1.1

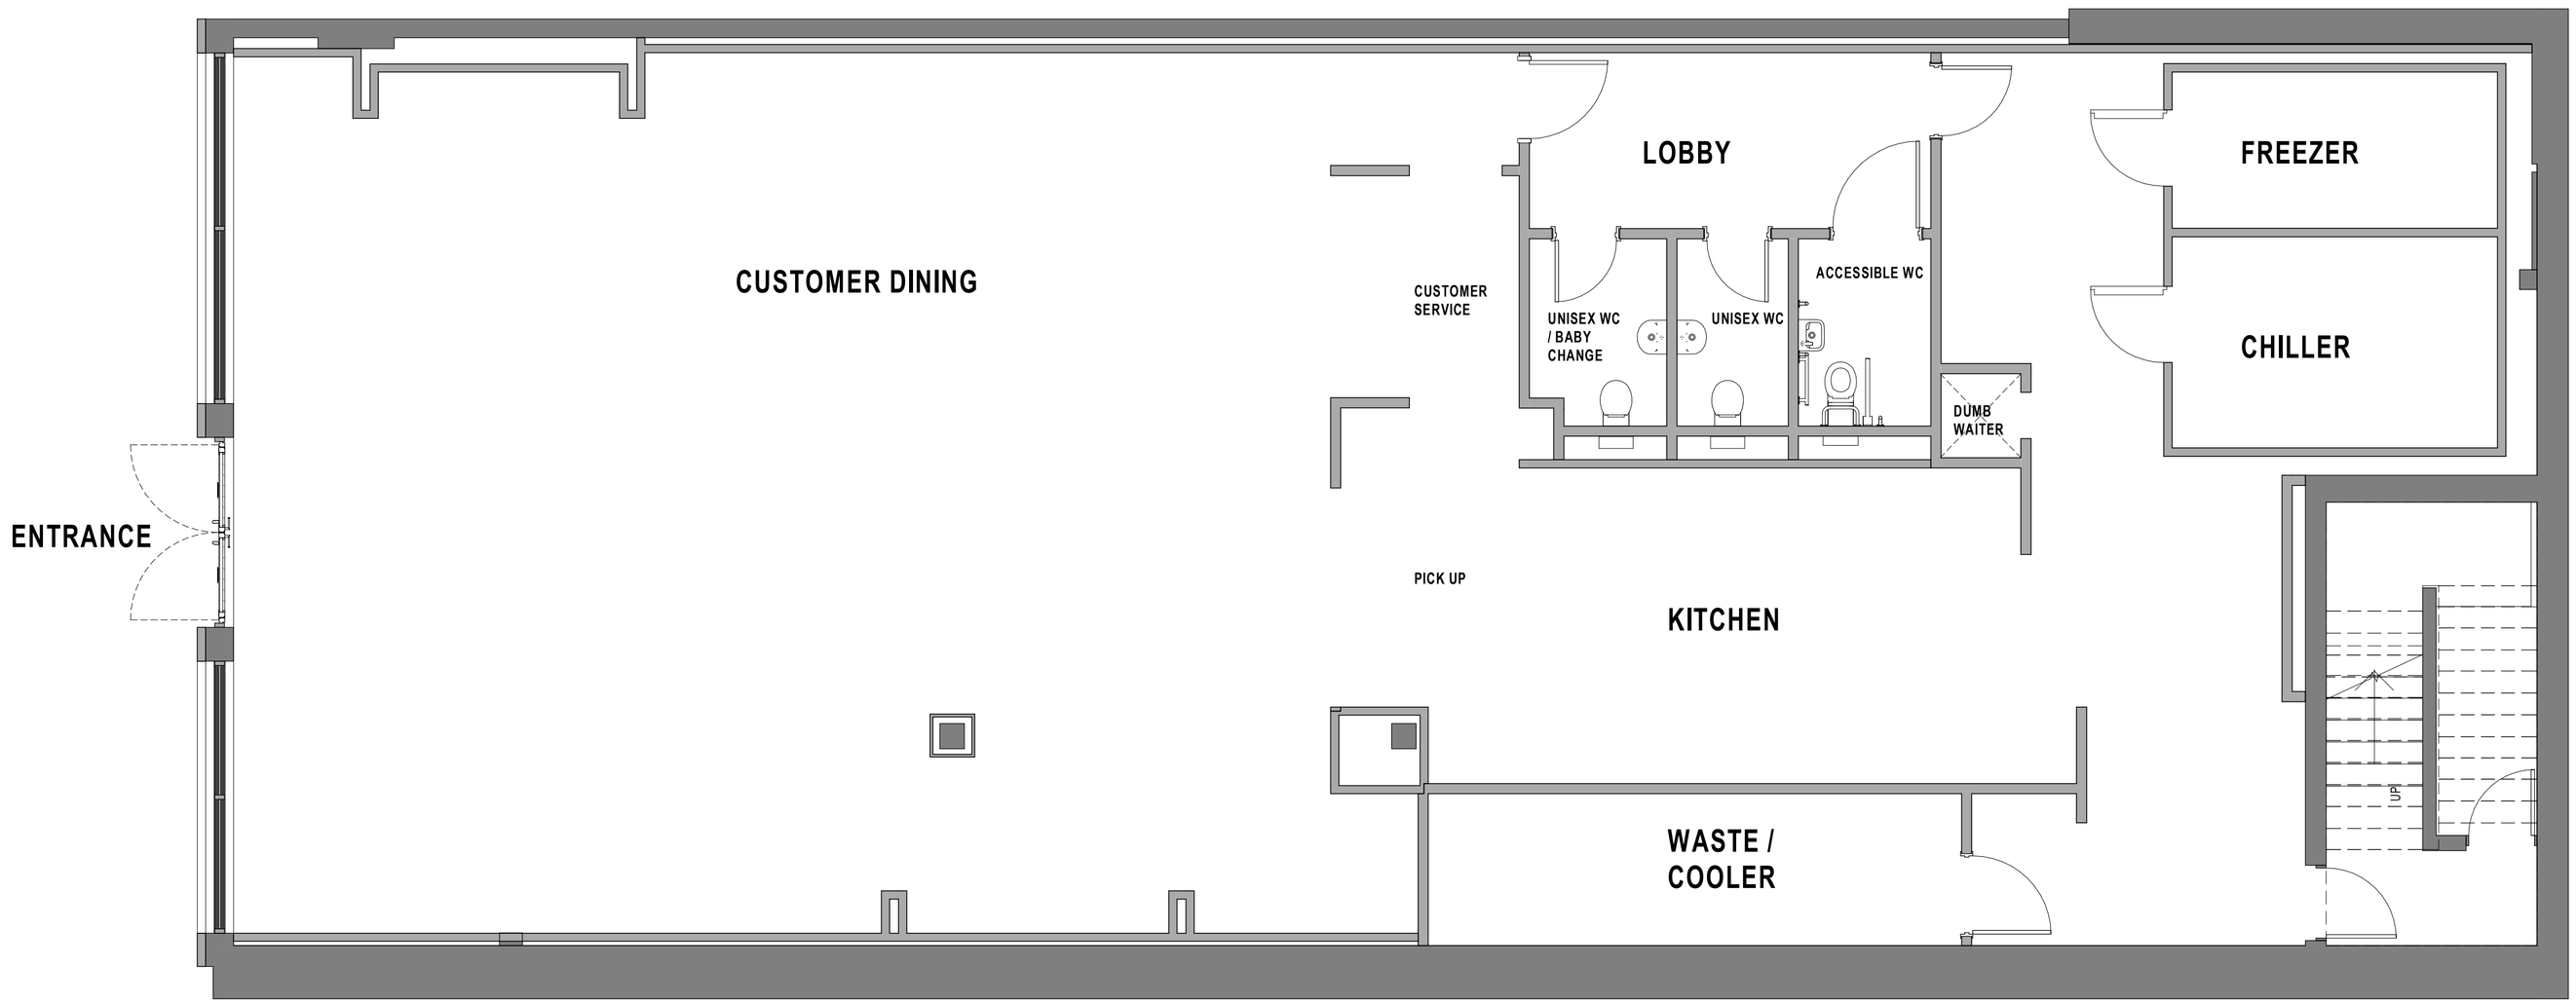

1 PLANNING - PROPOSED GROUND FLOOR PLAN
SCALE: 1 : 50

0m 0.5m 1m 1.5m 2m 2.5m

SCALE 1:50 (METERS) @ A0

notes:
Do not scale from drawings. All discrepancies to be reported to Gensler architect immediately.
All dimensions to be verified by contractor on site prior to any works

rev	date	revision note	drawn	checked

lead consultant

Gensler

First Floor
No. 4 St Philip's Place
Birmingham
B3 2SL
UK

Tel +44 (0) 12 1260 1600

client

Client Name
xxx
xxx
xxx
xxx
Tel xxx

key plan

N

category

family

title
PROPOSED GROUND FLOOR PLAN

project
UXBRIDGE IN-LINE (13614)
57 HIGH STREET, UXBRIDGE, UB8 1JP

project number	drawn	checked
026.1042.021	Author	Checker

scale	date	status	rev
As indicated@A1			

project code	origin	vol/sys	lvl/loc	type	role	number
XXXXXX - GEN -						A0.260

© Gensler 2021
All rights reserved, including but not limited to The Copyright, Design and Patents Act 1988