Lawn
GL
0.00

Patio
- 200

up

10 GROVE ROAD

FFL
Datum
0.00

8 GROVE ROAD

shed

6 GROVE ROAD

swp

MH

I.L
-630

up

Driveway
-450

Lawn

I.L
-860

MH

N

EXISTING

03 EXG SITE PLAN
Scale: 1:150

SSK ARCHITECTS
tel : 0796 222 3141
email : sandeep@sskarchitects.co.uk

1m 2m 3m 4m 5m 6m 7m 8m 9m 10m 11m 12m 13m

scale - 1 : 150 @ A3

Purpose - Householder planning application

All dimensions to be checked on site.
All omissions & discrepancies to be reported to the designer.

© SSK architects owns the copyright of this drawing which must not be reproduced in whole or part without the written permission.

PROJECT: 8 Grove Road, Northwood, HA6 2AP

DATE: 10/09/2024

DWG NO: EXG SITE 03

REVISION:

Lawn

GL
0.00

up

Patio
- 200

wc
Store
Dining
FFL
Datum
0.00
Living
Kitchen
Garage
Entrance
Lounge
store
wc
MH
I.L
-630
up

10 GROVE ROAD

6 GROVE ROAD

Driveway
-450

Lawn

I.L
-860
MH

04 EXG GF PLAN
Scale: 1:100

EXISTING

N

0 1m 2m 3m 4m 5m 6m 7m 8m 9m

scale - 1 : 100 @ A3

SSK ARCHITECTS
tel : 0796 222 3141
email : sandeep@sskarchitects.co.uk

Purpose - Householder planning application

All dimensions to be checked on site.
All omissions & discrepancies to be reported to the designer.

© SSK architects owns the copyright of this drawing which must not be reproduced in whole or part without the written permission.

PROJECT: 8 Grove Road, Northwood, HA6 2AP

DATE: 10/09/2024

DWG NO: EXG GF 04

REVISION:

neighbours
ff window

10 GROVE ROAD

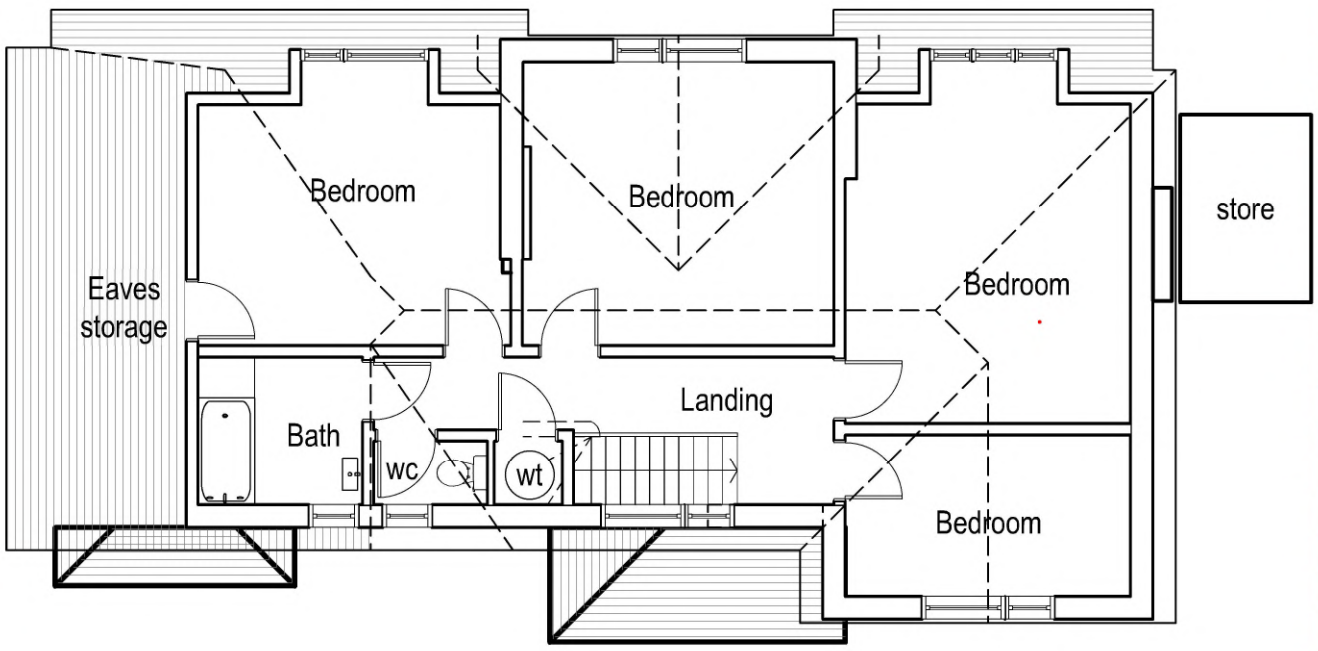

neighbours
ff window

neighbours
ff window

6 GROVE ROAD

05 EXG FF PLAN
Scale: 1:100

EXISTING

N

SSK
ARCHITECTS
tel : 0796 222 3141
email : sandeep@sskarchitects.co.uk

0 1m 2m 3m 4m 5m 6m 7m 8m 9m

scale - 1 : 100 @ A3

Purpose - Householder planning application

All dimensions to be checked on site.
All omissions & discrepancies to be reported to the designer.

© SSK architects owns the copyright of this drawing which must not be reproduced in whole or part without the written permission.

PROJECT: 8 Grove Road, Northwood, HA6 2AP

DATE: 10/09/2024

DWG NO: EXG FF 05

REVISION:

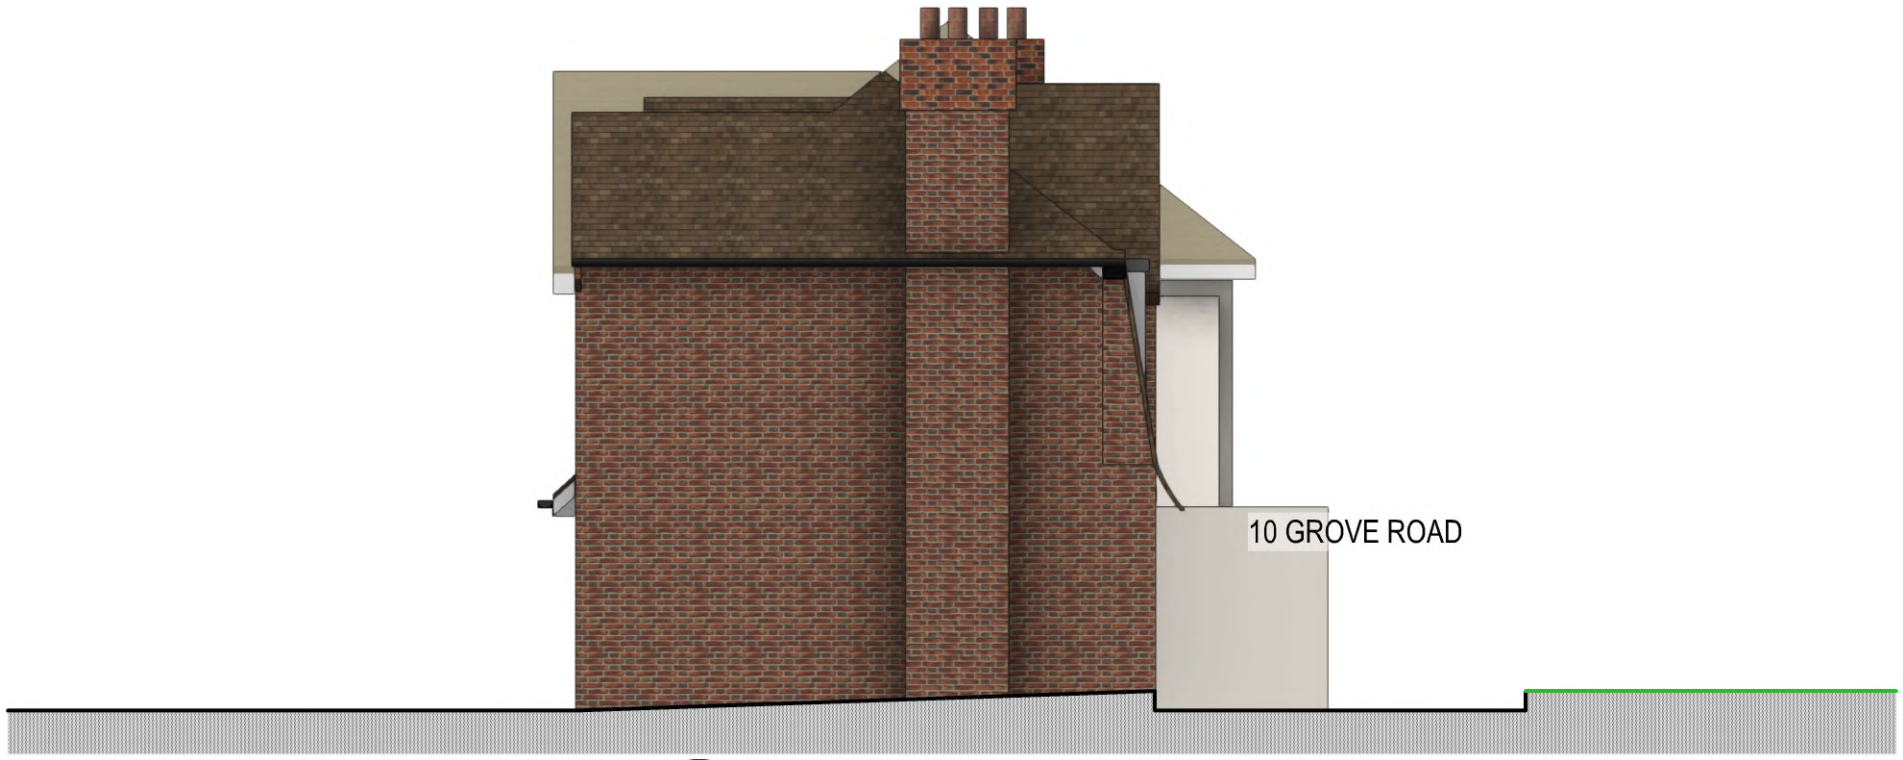

1 01 EXG ELEV SIDE
Scale: 1:100

Materials

Roof	-	Dark brown/red roof tiles
Walls	-	Facing brickwork
Windows	-	White UPVc
Doors	-	White UPVc
RWP & Gutters	-	Black UPVc

2 02 EXG ELEV SIDE
Scale: 1:100

EXISTING

SSK ARCHITECTS
tel : 0796 222 3141
email : sandeep@sskarchitects.co.uk

Purpose - Householder planning application

All dimensions to be checked on site. All omissions & discrepancies to be reported to the designer.	PROJECT: 8 Grove Road, Northwood, HA6 2AP	DATE: 10/09/2024
© SSK architects owns the copyright of this drawing which must not be reproduced in whole or part without the written permission.	DWG NO: EXG ELEV 08	REVISION:

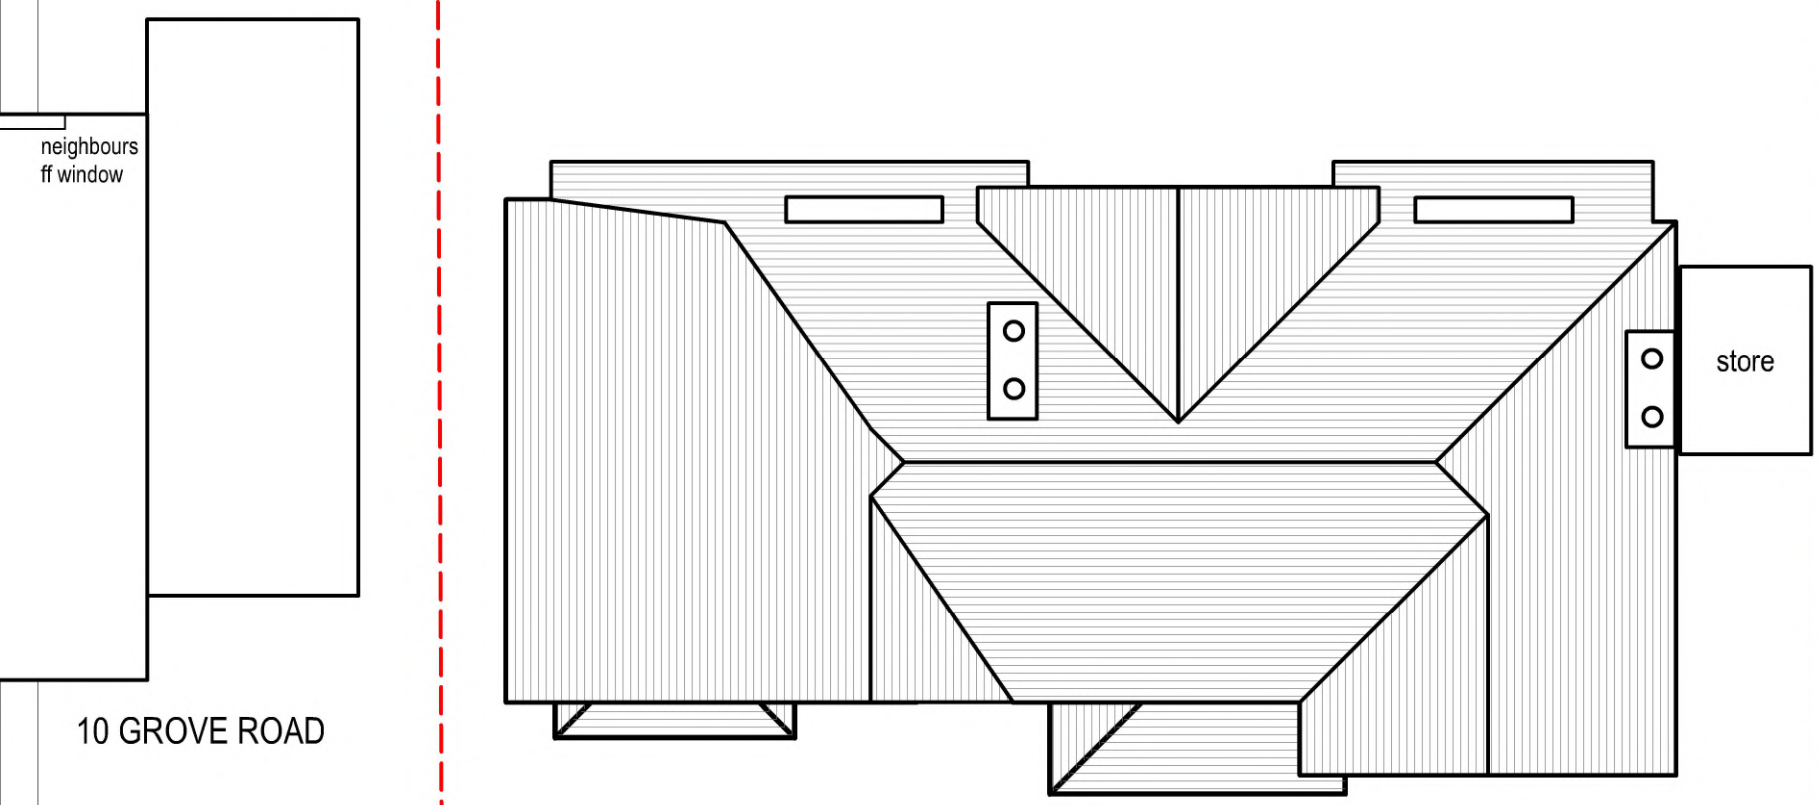

06 EXG ROOF PLAN
Scale: 1:100

EXISTING

N

SSK ARCHITECTS
tel : 0796 222 3141
email : sandeep@sskarchitects.co.uk

0 1m 2m 3m 4m 5m 6m 7m 8m 9m

scale - 1 : 100 @ A3

Purpose - Householder planning application

All dimensions to be checked on site.
All omissions & discrepancies to be reported to the designer.

© SSK architects owns the copyright of this drawing which must not be reproduced in whole or part without the written permission.

PROJECT: 8 Grove Road, Northwood, HA6 2AP

DATE: 10/09/2024

DWG NO: EXG ROOF 06

REVISION:

Materials			Windows	-	White UPVc
Roof	-	Dark brown/red roof tiles	Doors	-	White UPVc
Walls	-	Facing brickwork	RWP & Gutters	-	Black UPVc

01 **01 EXG ELEV FRONT**
Scale: 1:100

EXISTING

02 **02 EXG REAR ELEV**
Scale: 1:100

0 1m 2m 3m 4m 5m 6m 7m 8m 9m

scale - 1 : 100 @ A3

SSK ARCHITECTS
tel : 0796 222 3141
email : sandeep@sskarchitects.co.uk

Purpose - Householder planning application

All dimensions to be checked on site.
All omissions & discrepancies to be reported to the designer.

© SSK architects owns the copyright of this drawing which must not be reproduced in whole or part without the written permission.

PROJECT: 8 Grove Road, Northwood, HA6 2AP

DATE: 10/09/2024

DWG NO: EXG ELEV 07

REVISION: