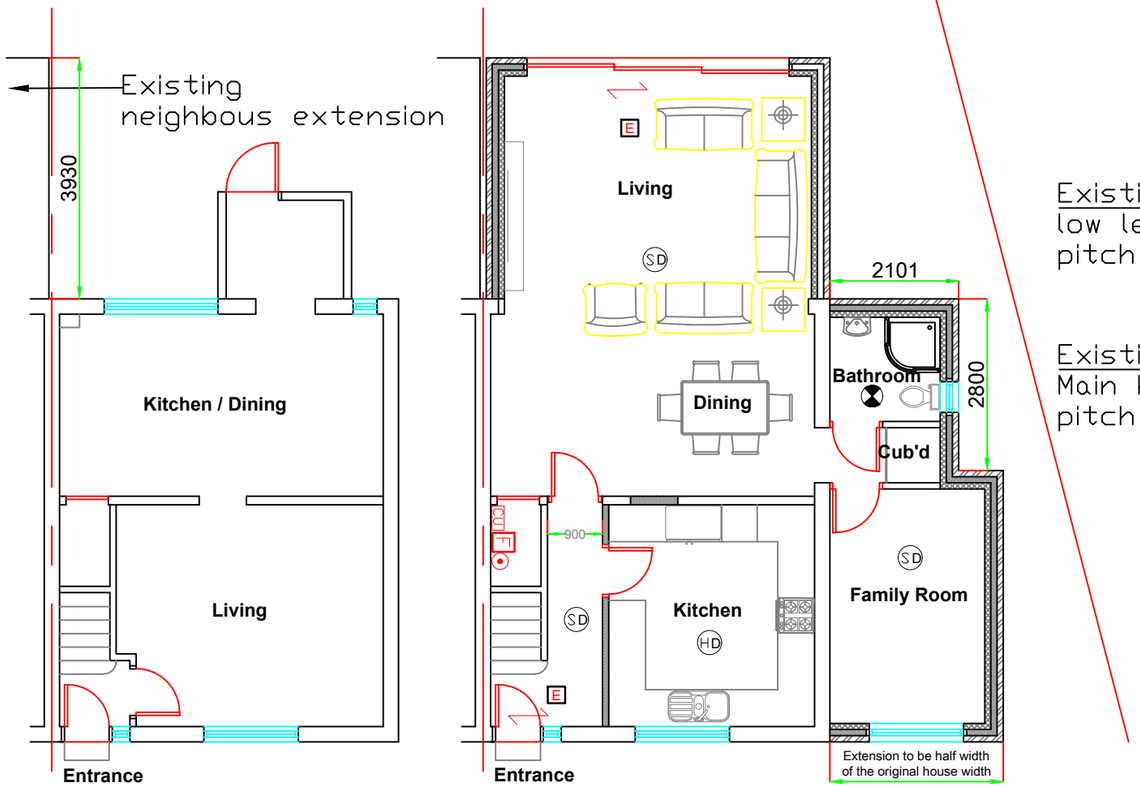

Existing Ground Floor Plan
Scale: 1:100

Proposed Ground Floor Plan
Scale: 1:100

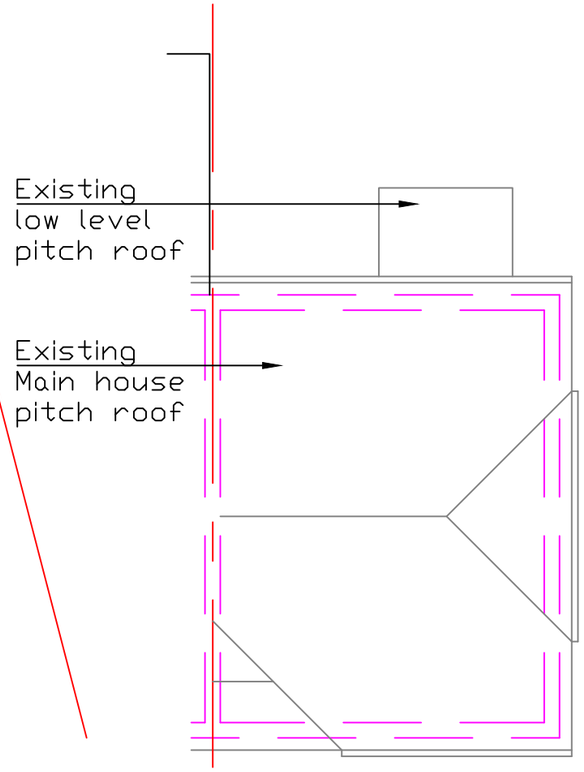

Existing Roof Plan
Scale: 1:100

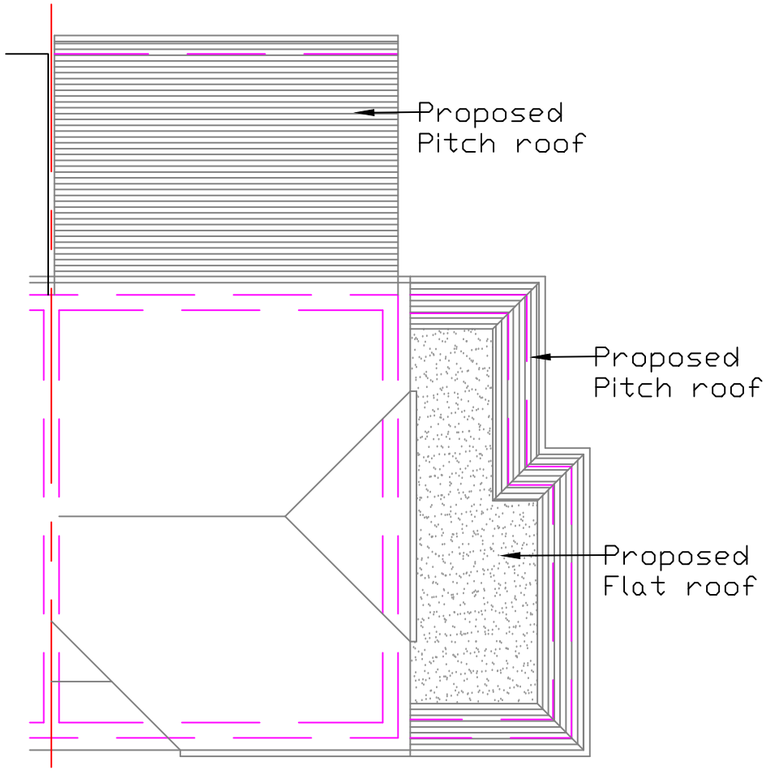

Proposed Roof Plan
Scale: 1:100

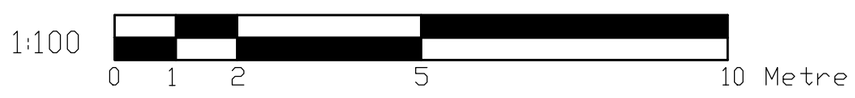

MERCHANT
DESIGN
SERVICES

Dimensions to be verified on site
DO NOT SCALE FROM THIS DRAWING.
Any areas indicated on this drawing are for guidance only.
No responsibility is taken for their accuracy.

This drawing is the property of **SADIQ MERCHANT**
Copyright is reserved by them and the drawing is issued on the condition that it is not copied, reproduced, retained or disclosed to any unauthorised person, either wholly or in part without the consent in writing of **SADIQ MERCHANT**

Site Address:
120 Haig Road
Uxbridge
UB8 3EG

Client Detail:
120 Haig Road
Uxbridge
UB8 3EG

Title:
Existing and Proposed Ground Floor Plans
Existing and Proposed Roof Plans
Fire strategy Plan

Scale: 1:100 Paper Size: A3

Drawn By:	NM
Checked By:	SM
Date:	01/2026
Drawing No.	PL1/SM/120 - 01

Revisions:

Rev	Revision	Date

34 Channel Close, Hounslow, Middx, TW5 0PJ Tel: 07715655809