NO.25
EXISTING FRONT ELEVATION

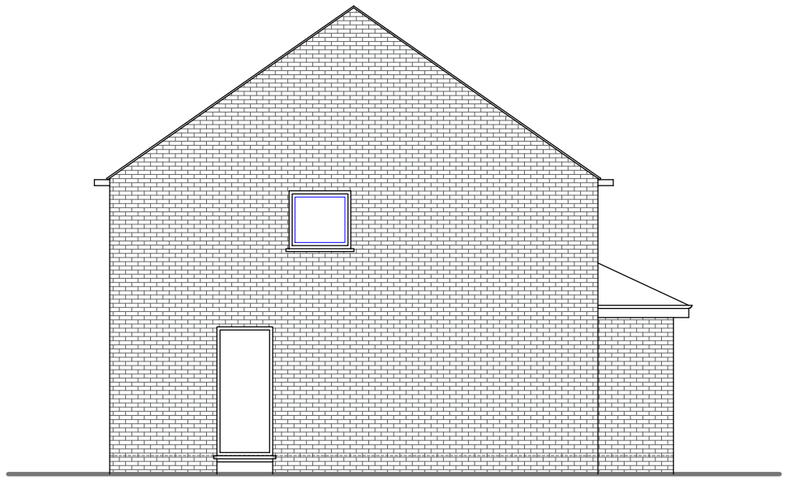

NO.25
EXISTING SIDE ELEVATION

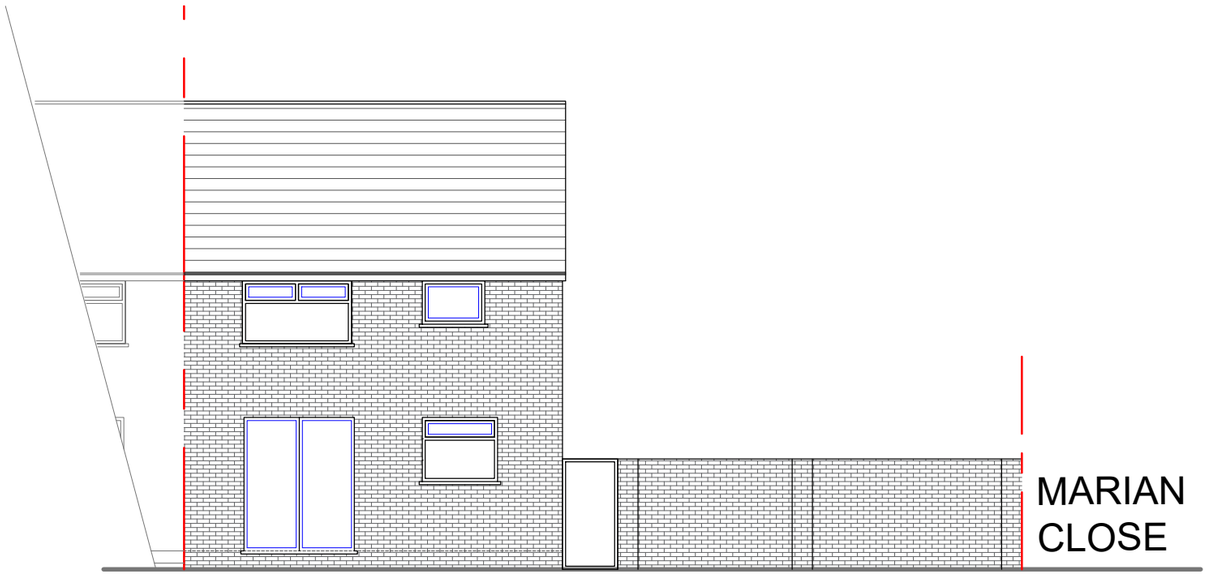

NO.25
EXISTING REAR ELEVATION

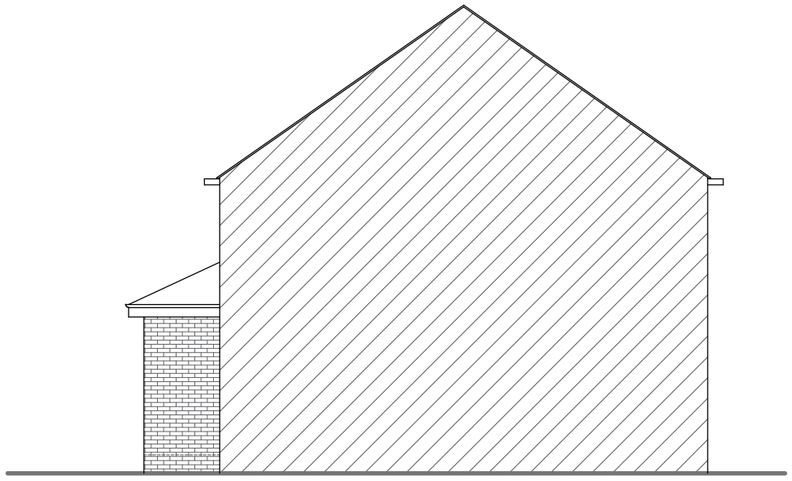

NO.25
EXISTING SIDE ELEVATION

0m 1m 2m 3m 4m 5m
SCALE @ 1:100

NOTES :

	Date	Revisions

Client MR. MANJIT SINGH JHAND

Job Title
25 FRIAR ROAD
HAYES
UB4 9BZ

Drawing Title
EXISTING ELEVATIONS

Scale: 1 : 100 (A3)
Date: JANUARY 2021
Checked by: | Drawn by: RS

Drg No. TP/465/03 | Rev.