

FRIAR ROAD


NEW CROSSOVER SUBJECT TO SEPARATE APPLICATION

NEW CROSSOVER

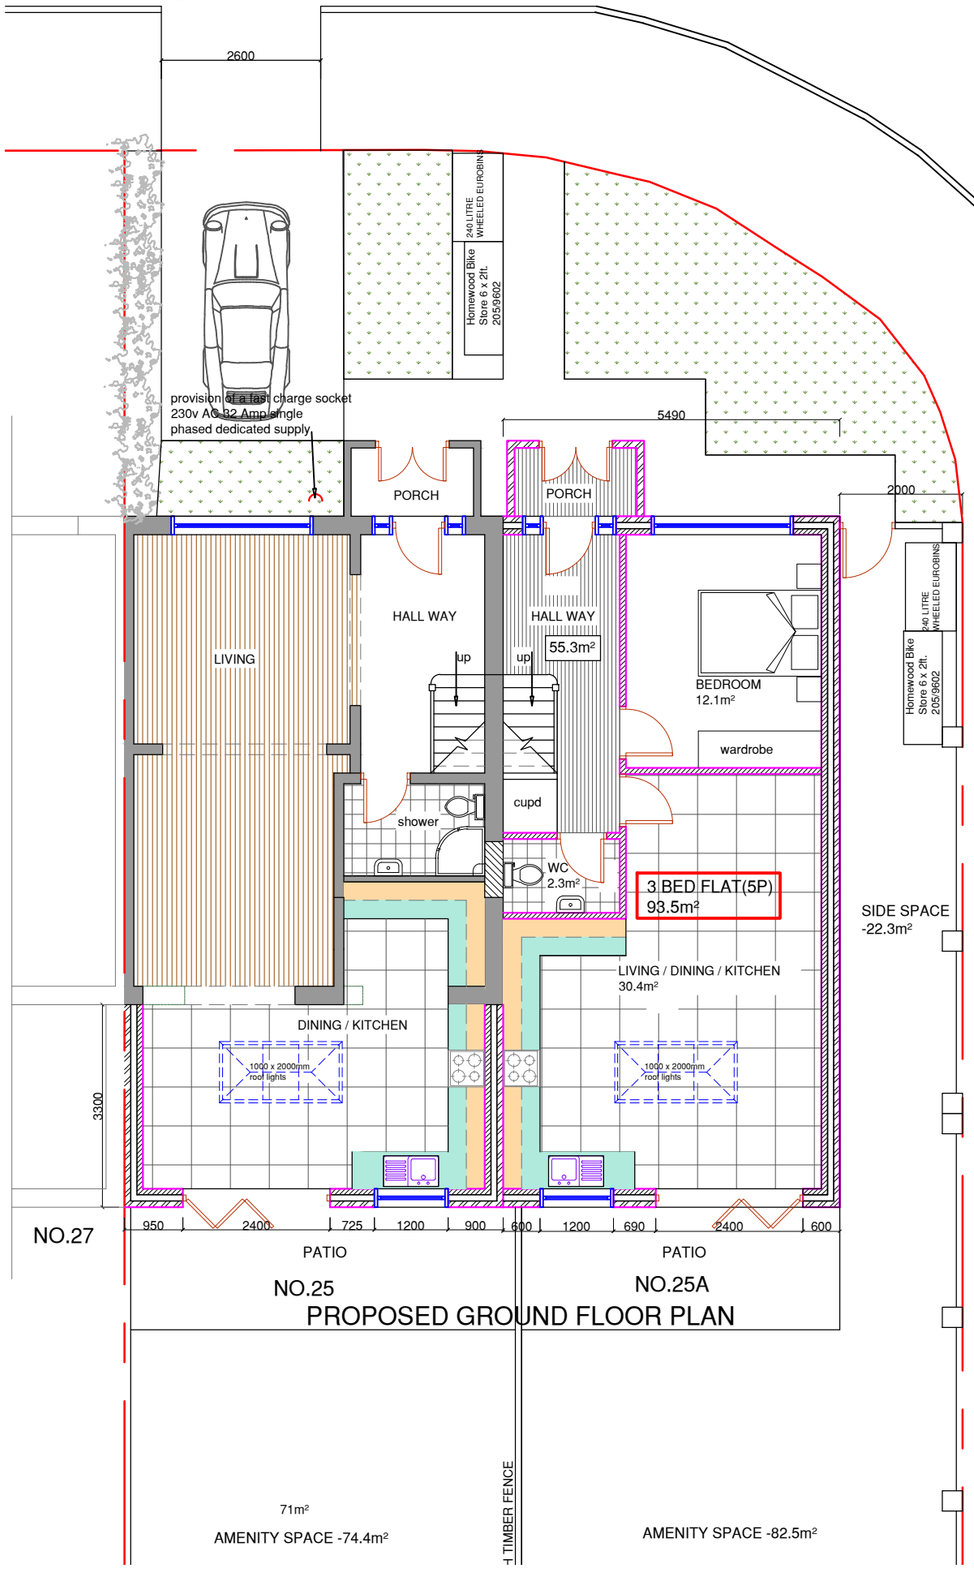

MARIAN CLOSE

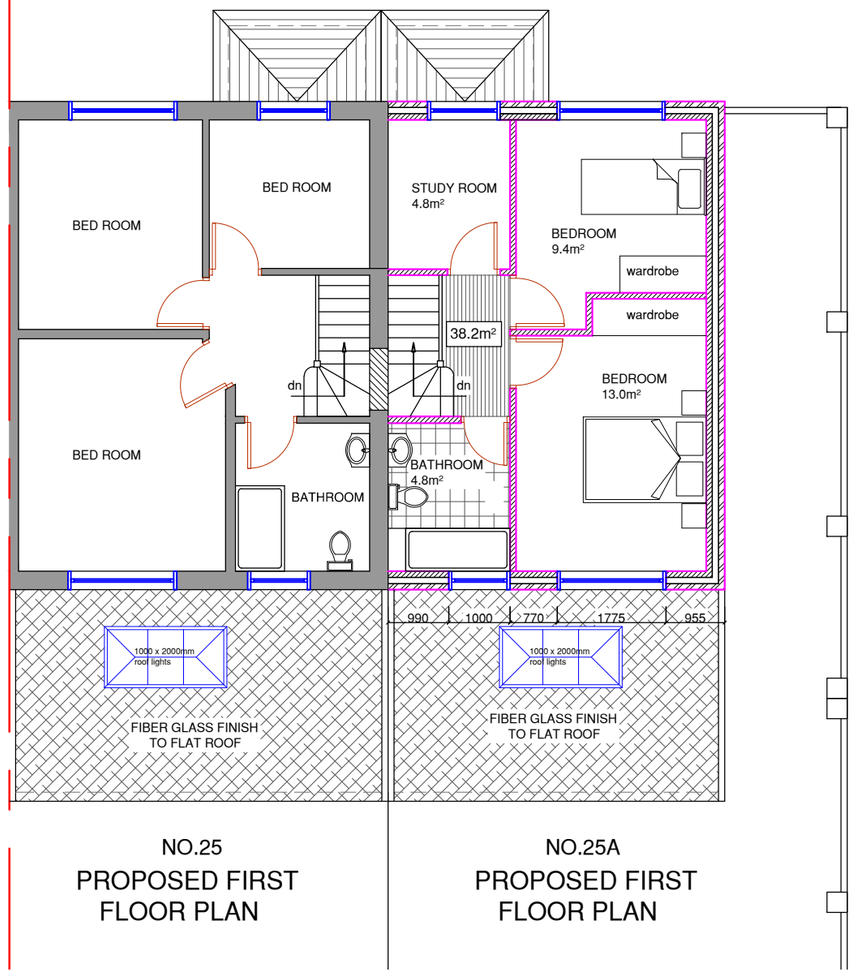

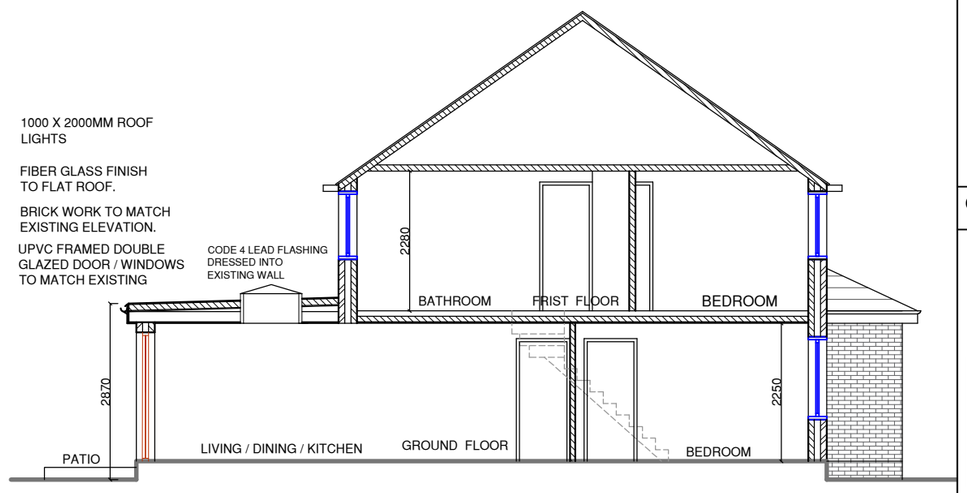

NOTES :

Date	Revisions

Client MR. MANJIT SINGH JHAND

Job Title

25 FRIAR ROAD
HAYES
UB4 9BZ

Drawing Title

PROPOSED FLOOR PLANS AND SECTION

Scale: 1 : 100 (A3)

Date: JANUARY 2021

Checked by: | Drawn by: RS

Drg No. TP/465/04 | Rev.