
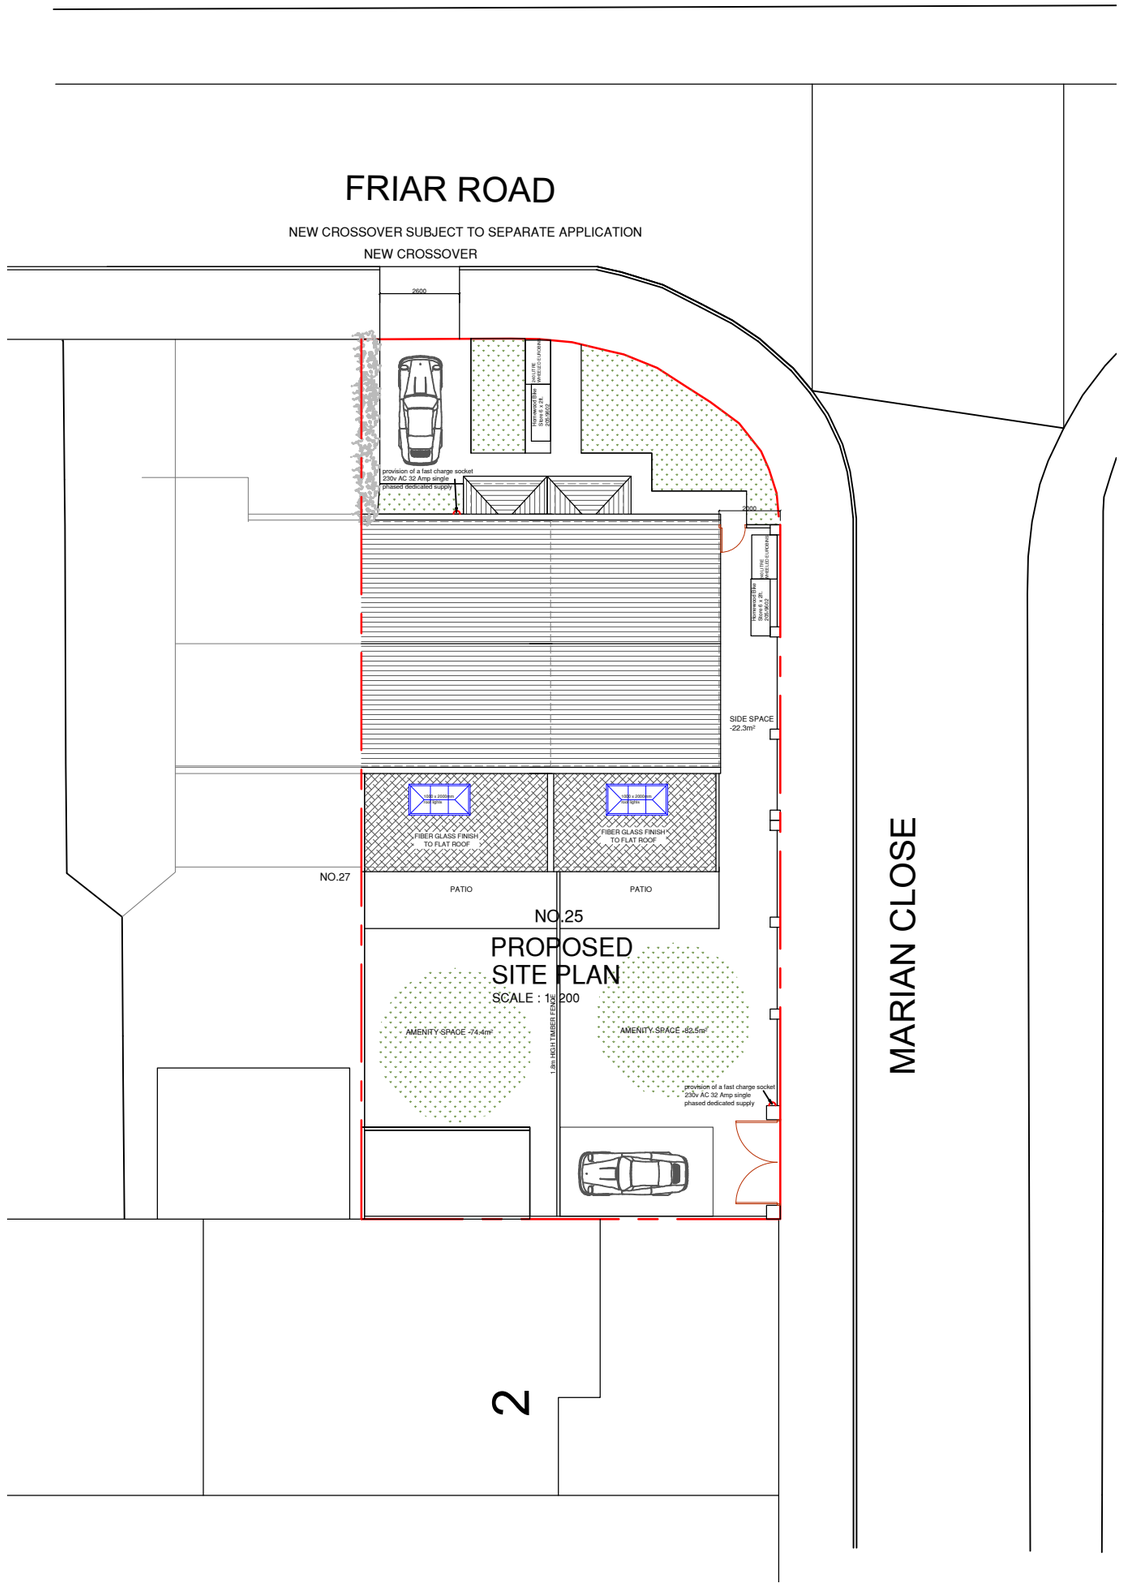


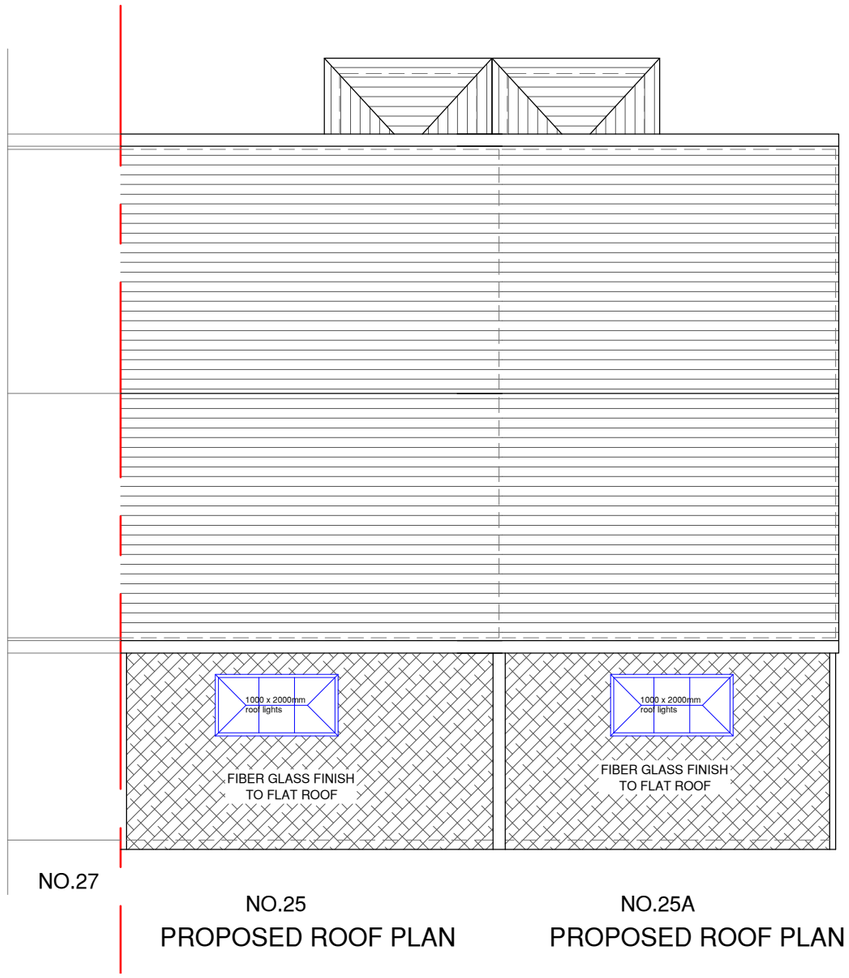

0m 1m 2m 3m 4m 5m

SCALE @ 1:100

NOTES :

	Date	Revisions

Client MR. MANJIT SINGH JHAND

Job Title

25 FRIAR ROAD
HAYES
UB4 9BZ

Drawing Title

PROPOSED SITE AND ROOF PLAN

Scale: 1 : 100 (A3)

Date: JANUARY 2021

Checked by: | Drawn by: RS

Drg No. TP/465/05 | Rev.