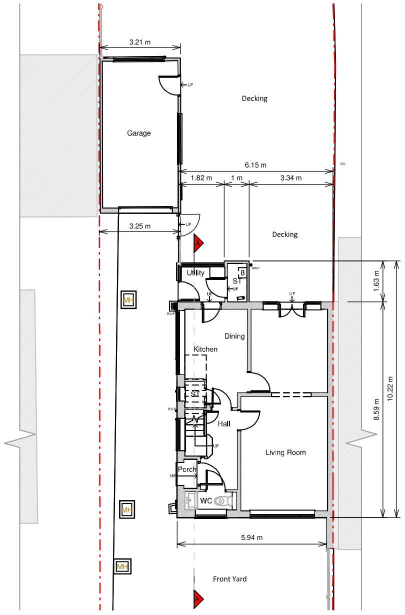

Ground Floor Plan

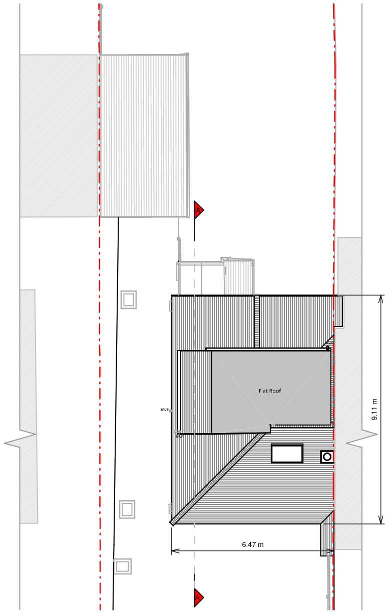

Roof Plan

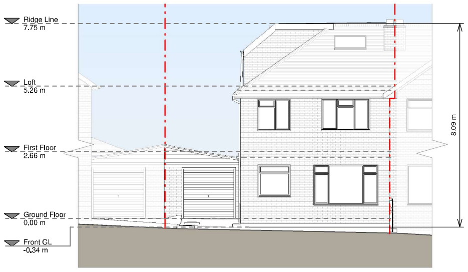

Front Elevation

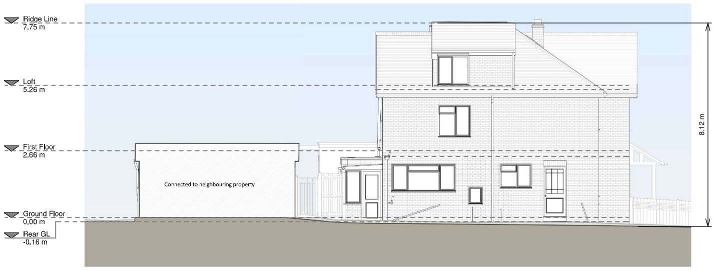

Left Side Elevation

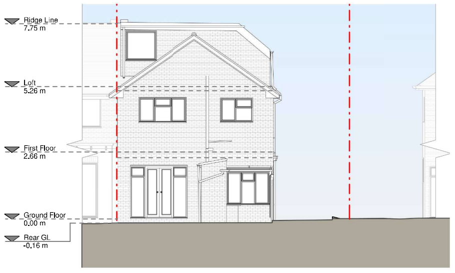

Rear Elevation

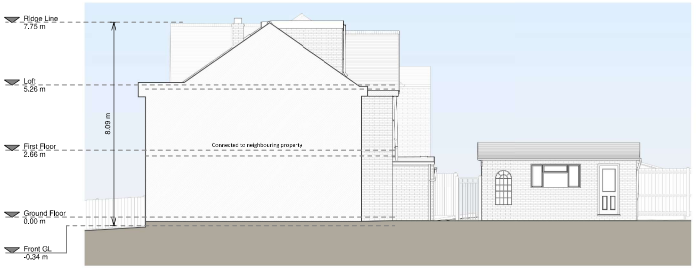

Right Side Elevation

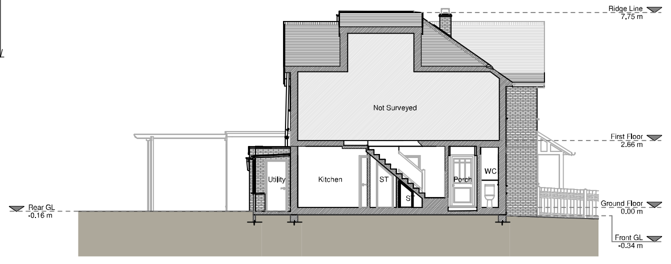

Section A - A

Copyright in the design and this drawing is the property of RESI. Reproduction in whole or in part is forbidden without written sanction of RESI. This drawing must be read in conjunction with all other relevant documentation and drawings.

RESI accepts no liability for any expense, loss or damage of whatsoever nature and however arising from any variation which has not been referred to them and their approval obtained.

Print out to actual scale. For planning purposes only. All dimensions to be cross checked on site prior to construction and ordering of products. Any discrepancies to be reported to RESI immediately.

NOTES

Existing Materials:

Brickwork / Walls - Red brick walls

Pitched roof - Concrete tiles

Flat roof - Felt

Windows - White uPVC windows

Doors - White uPVC doors

RWP's / Gutter's / Fascia's - Black uPVC downpipes, and gutterings

Revision

Rev	Notes	Date
A	Planning Issue	26/11/2021

Grow your home

CONTACT
www.resi.co.uk
hello@resi.co.uk

KEY

▨	Existing walls	- - -	Boundary line
▨	Existing furniture	- - -	Level line
		– –	1.5m head height
		– –	1.8m head height

JOB TITLE
Ground floor rear extension, floor plan redesign and all associated works at 22 Norfolk Road

STATUS
Planning Drawings

DRAWING TITLE
Existing Drawings

CLIENT
Preety Bassi

SCALE 1 : 100 at A1	**DRAWN** HD
DATE Nov 2021	**CHECKED** RBS
DRAWING NO. B119948 - 1100	A