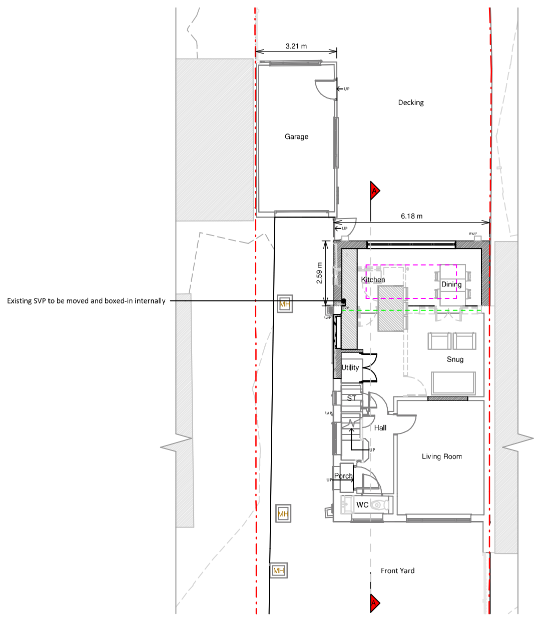

Ground Floor Plan

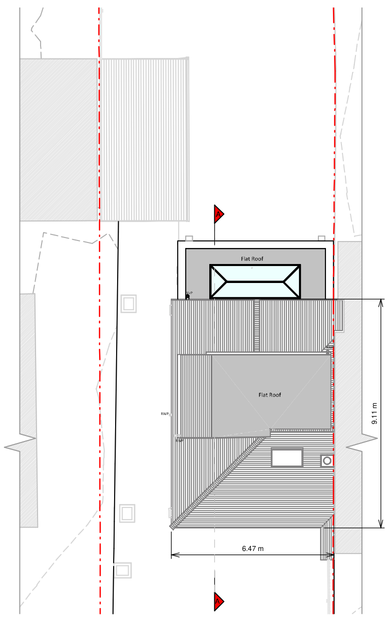

Roof Plan

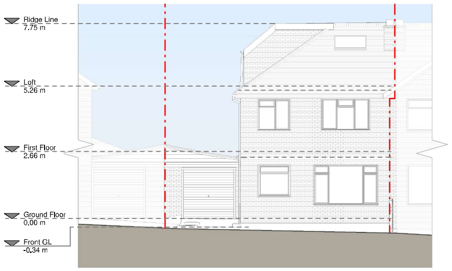

Front Elevation

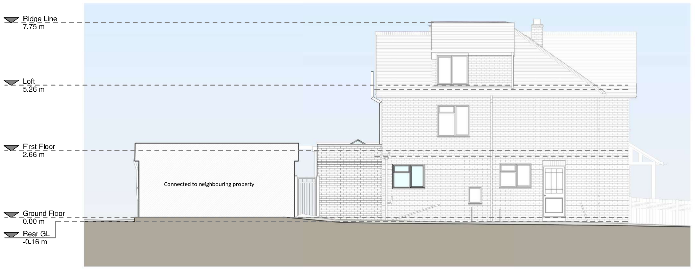

Left Side Elevation

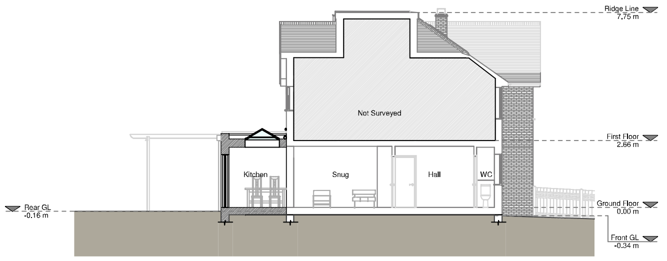

Section A - A

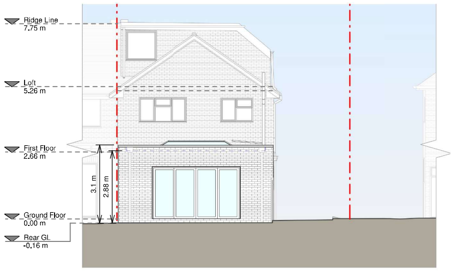

Rear Elevation

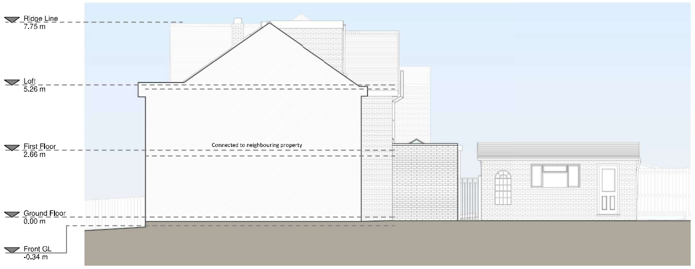

Right Side Elevation

1 0 1 2 3 4 5
m
SCALE 1:100

Copyright in the design and this drawing is the property of RESI. Reproduction in whole or in part is forbidden without written sanction of RESI. This drawing must be read in conjunction with all other relevant documentation and drawings.

RESI accepts no liability for any expense, loss or damage of whatsoever nature and however arising from any variation which has not been referred to them and their approval obtained.

Print out to actual scale. For planning purposes only. All dimensions to be cross checked on site prior to construction and ordering of products. Any discrepancies to be reported to RESI immediately.

NOTES

Proposed Materials:

Brickwork / Walls - Red brick walls to match existing

Flat roof - Fibreglass

Doors - Aluminium bi-fold door

RWP's / Gutter's / Fascia's - Black uPVC downpipes and gutterings to match existing

Revision

Rev	Notes	Date
A	Planning Issue	26/11/2021

Grow your home

CONTACT
www.resi.co.uk
hello@resi.co.uk

KEY

☐	Existing walls	- - -	Boundary line
▨	Proposed walls	- -	Proposed beam
▨	Proposed furniture	- -	Proposed drainage
▨	Proposed staircase	- -	Existing removed
RL	Proposed rooflight	- -	1.5m head height
		- -	1.8m head height

JOB TITLE
Ground floor rear extension, floor plan redesign and all associated works at 22 Norfolk Road

STATUS
Planning Drawings

DRAWING TITLE
Proposed Drawings

CLIENT
Preety Bassi

SCALE
1 : 100 at A1

DRAWN
LI

DATE
Nov 2021

CHECKED
MS

DRAWING NO. B119948 - 3100 A