



EAST ELEVATION

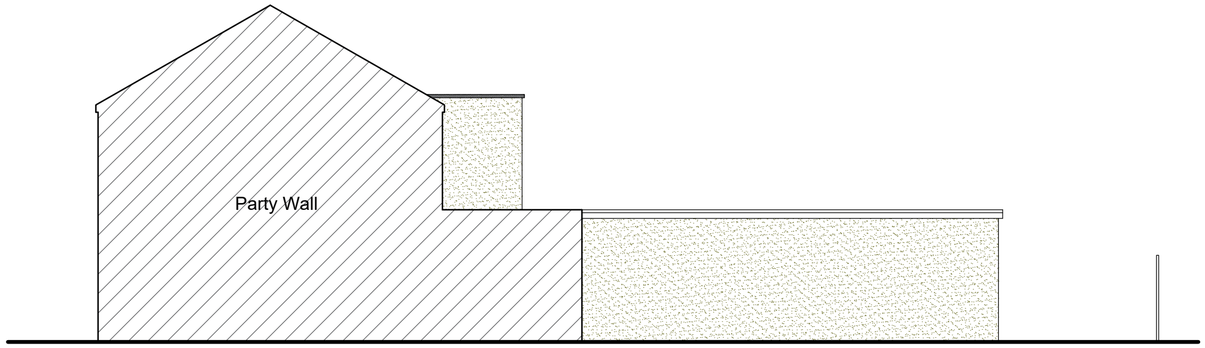

NORTH ELEVATION

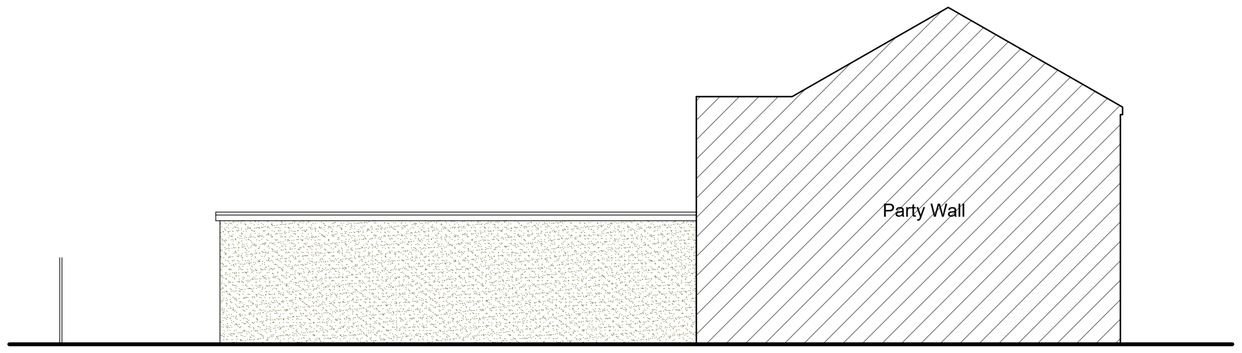

WEST ELEVATION

PROPOSED ELEVATIONS

10 Hercies Road, Uxbridge, UB10 9NA

Scale Bar 1:100 @ A2

0 1 2 3 4 5 6 7 8 9 10 Metres

THE GILLETT MACLEOD PARTNERSHIP
Chartered Architects & Town Planning Consultants
1 High Road Old Eastcote Pinner Middlesex HA5 2EW tel. 0208 868 1333

Drg. No. 26/3723/05
Scale 1:100
Date 06/10/26
Drawn by KH

REVISION C drawer