

0 1 2 3 4 5 6 7 8 9 10


SCALE - 1 : 100.

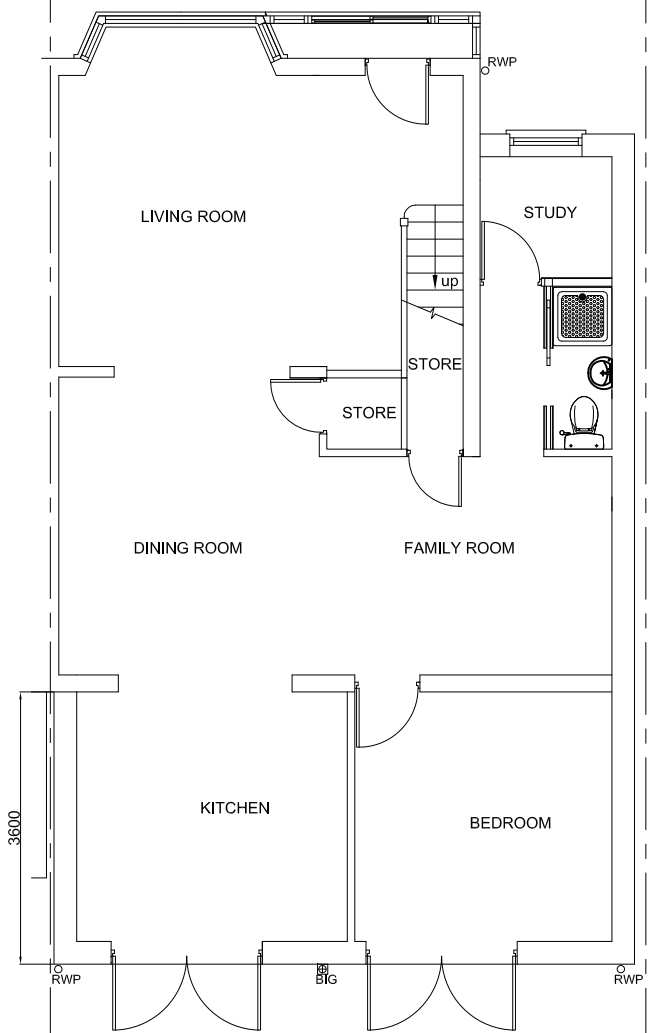


PRE EXISTING GROUND FLOOR

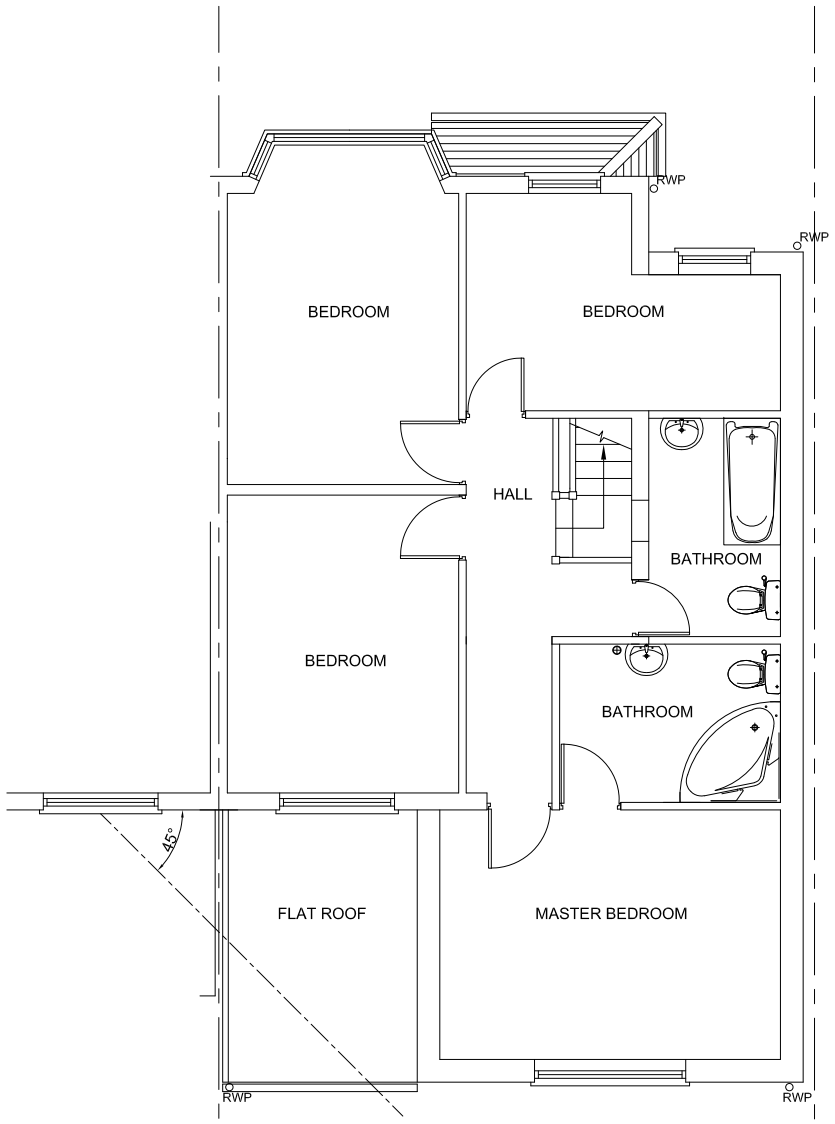


PRE EXISTING FIRST FLOOR

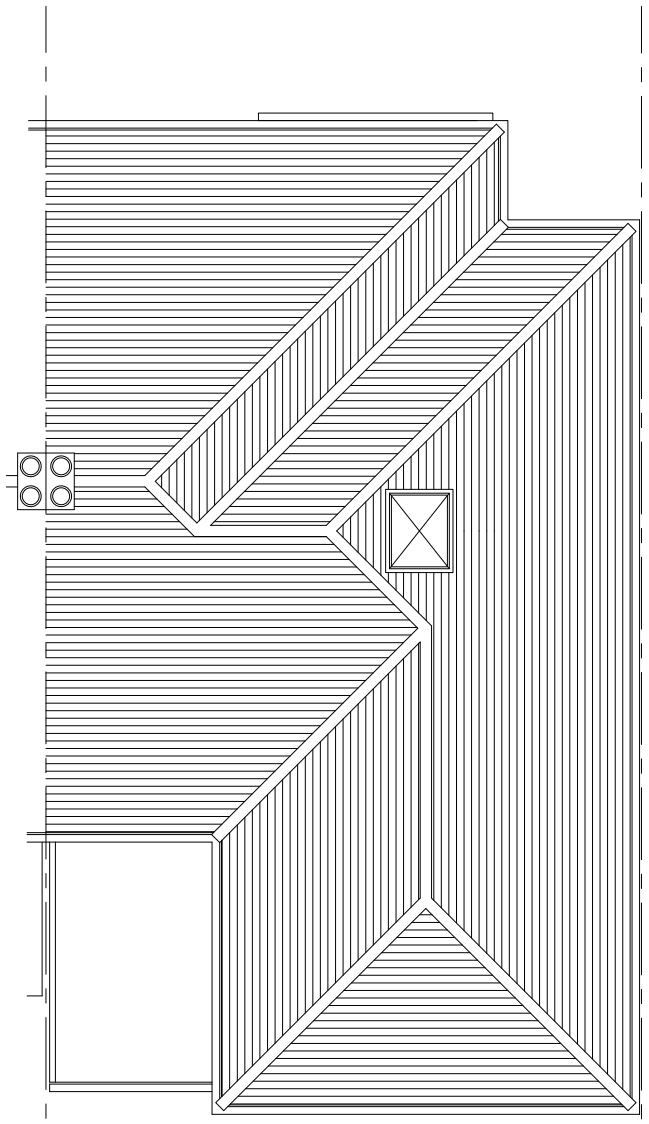

PRE EXISTING ROOF PLAN

| No. | DESCRIPTION | DATE |
|---|---|---|

TL TECON Ltd.
Consulting Civil & Structural Engineers
116A High Street
Edgware, Middlesex, HA8 7EL.
TEL: 020 8951 5100 FAX: 020 8905 6838

NOTES:

NOT FOR CONSTRUCTION

Client

Job Title
1 MEDOW VIEW ROAD
HAYES. UB4 8EZ.

Scale 1 : 100

Size A3

Drawing Title
PRE EXISTING APPROVED PLANS

Drawn by BHD

Date SEPT 2020

Drawing No. 10364 | P | 02