
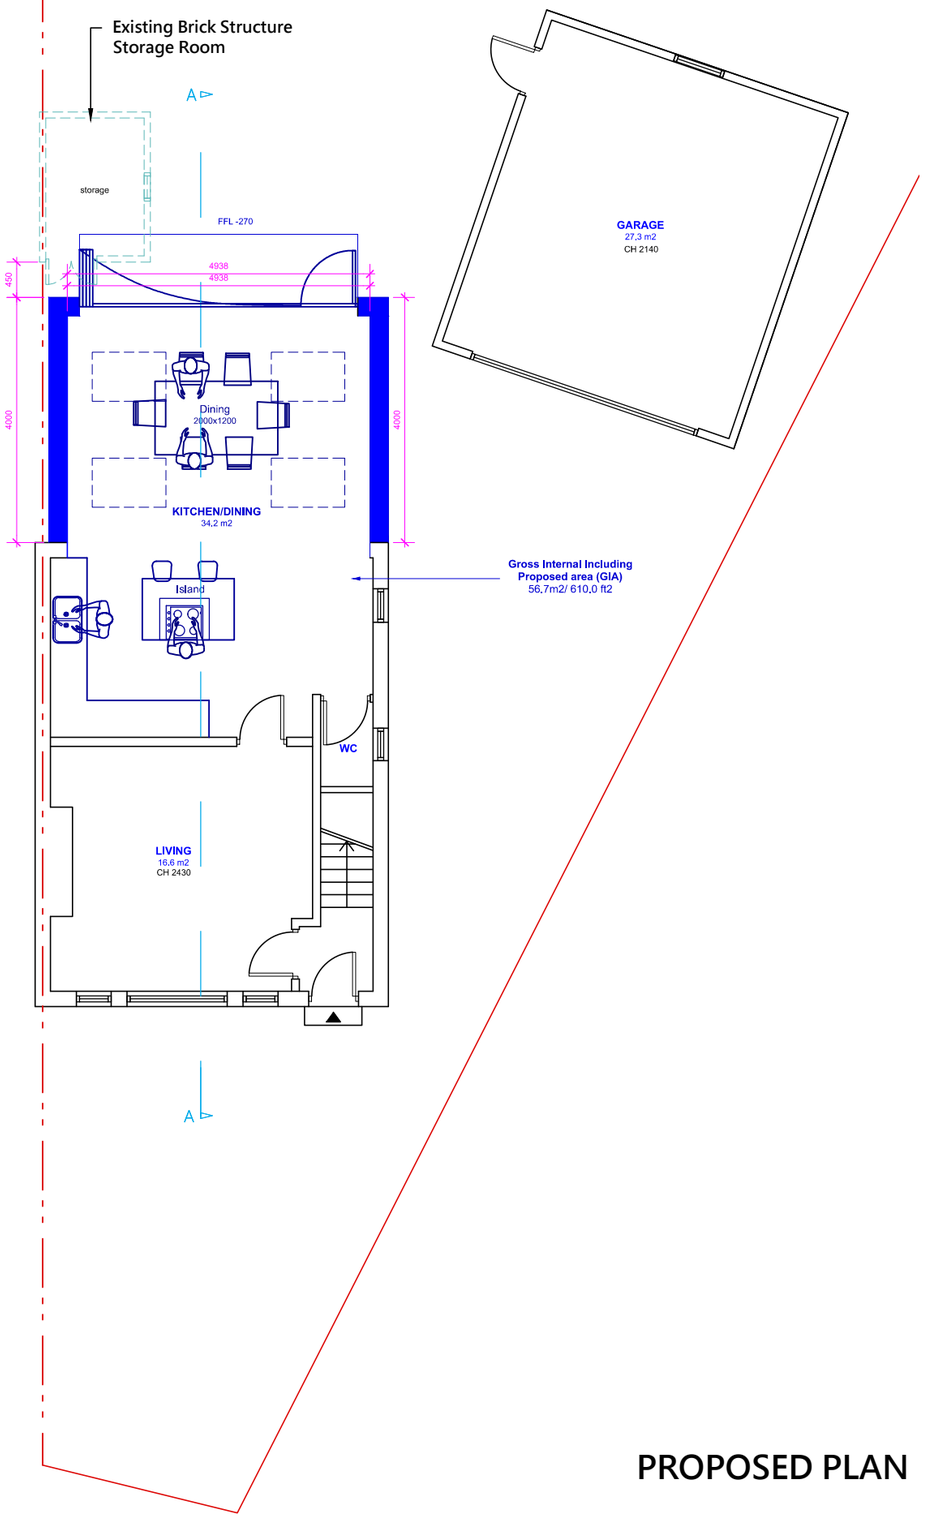


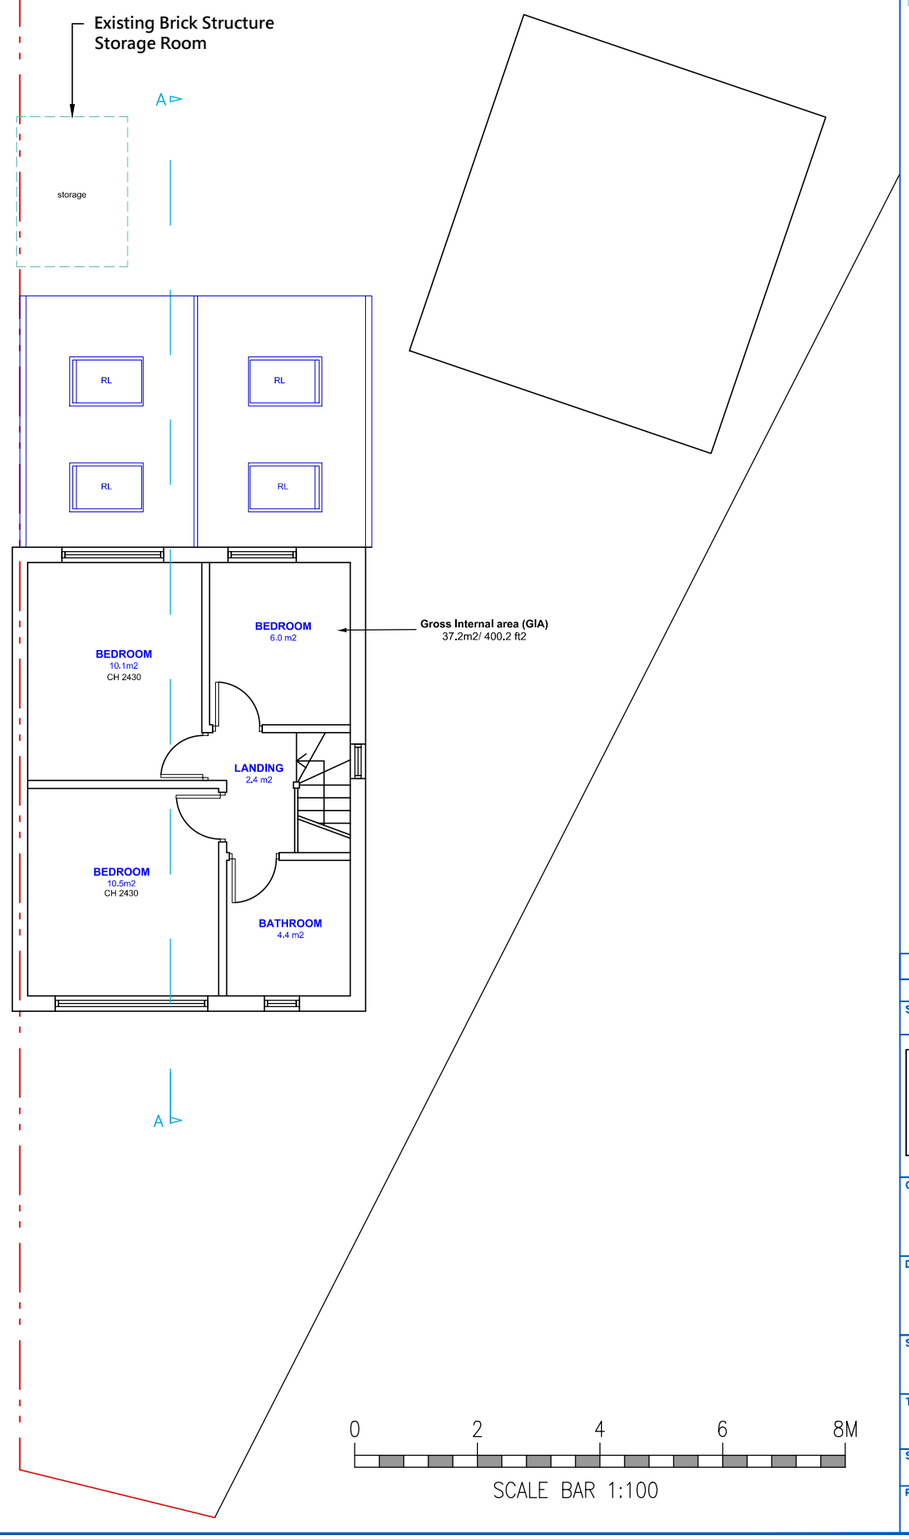

PROPOSED PLAN

0 2 4 6 8M

SCALE BAR 1:100

Notes:

1. THE COPYRIGHT OF THIS DRAWING IS VESTED IN MTM INTERIOS LTD AND IT MAY NOT BE REPRODUCED IN WHOLE OR PART OR USED FOR THE MANUFACTURE OF ANY ARTICLE WITHOUT THE EXPRESS PERMISSION OF THE COPYRIGHT HOLDERS.

2. WORK TO FIGURED DIMENSIONS ONLY.

3. THIS DRAWING IS TO BE READ IN CONJUNCTION WITH ALL RELEVANT ARCHITECT'S, SERVICE ENGINEER'S AND MTM INTERIORS LTD DRAWINGS AND SPECIFICATIONS.

REV:	DESCRIPTION:	BY:	DATE:
A	--	--	--/--/--

STATUS: PROPOSED

MTM INTERIORS LTD
25 CHURCH CLOSE
LONDON UB8 2XG
Mob: 07773452240
e-mail: info@mtminteriors.co.uk
www.mtminteriors.co.uk

CLIENT:
MICHAEL MHASSEB
25 CHURCH CLOSE
UXBRIDGE, MIDDLESEX
LONDON UB8 2XG

DESIGNER:
MTM INTERIORS LTD
25 CHURCH CLOSE
UXBRIDGE, MIDDLESEX
LONDON UB8 2XG

SITE:
25 CHURCH CLOSE
REAR EXTENSION

TITLE:
EXTENSION - PROPOSED
G.F PLAN & EXT. ROOF PLAN

SCALE AT A3:	DATE:	DRAWN:	CHECKED:
1:100	10/09/20	MM	MM

PROJECT NO:	DRAWING NO:	REVISION:
2066	A3/05	A