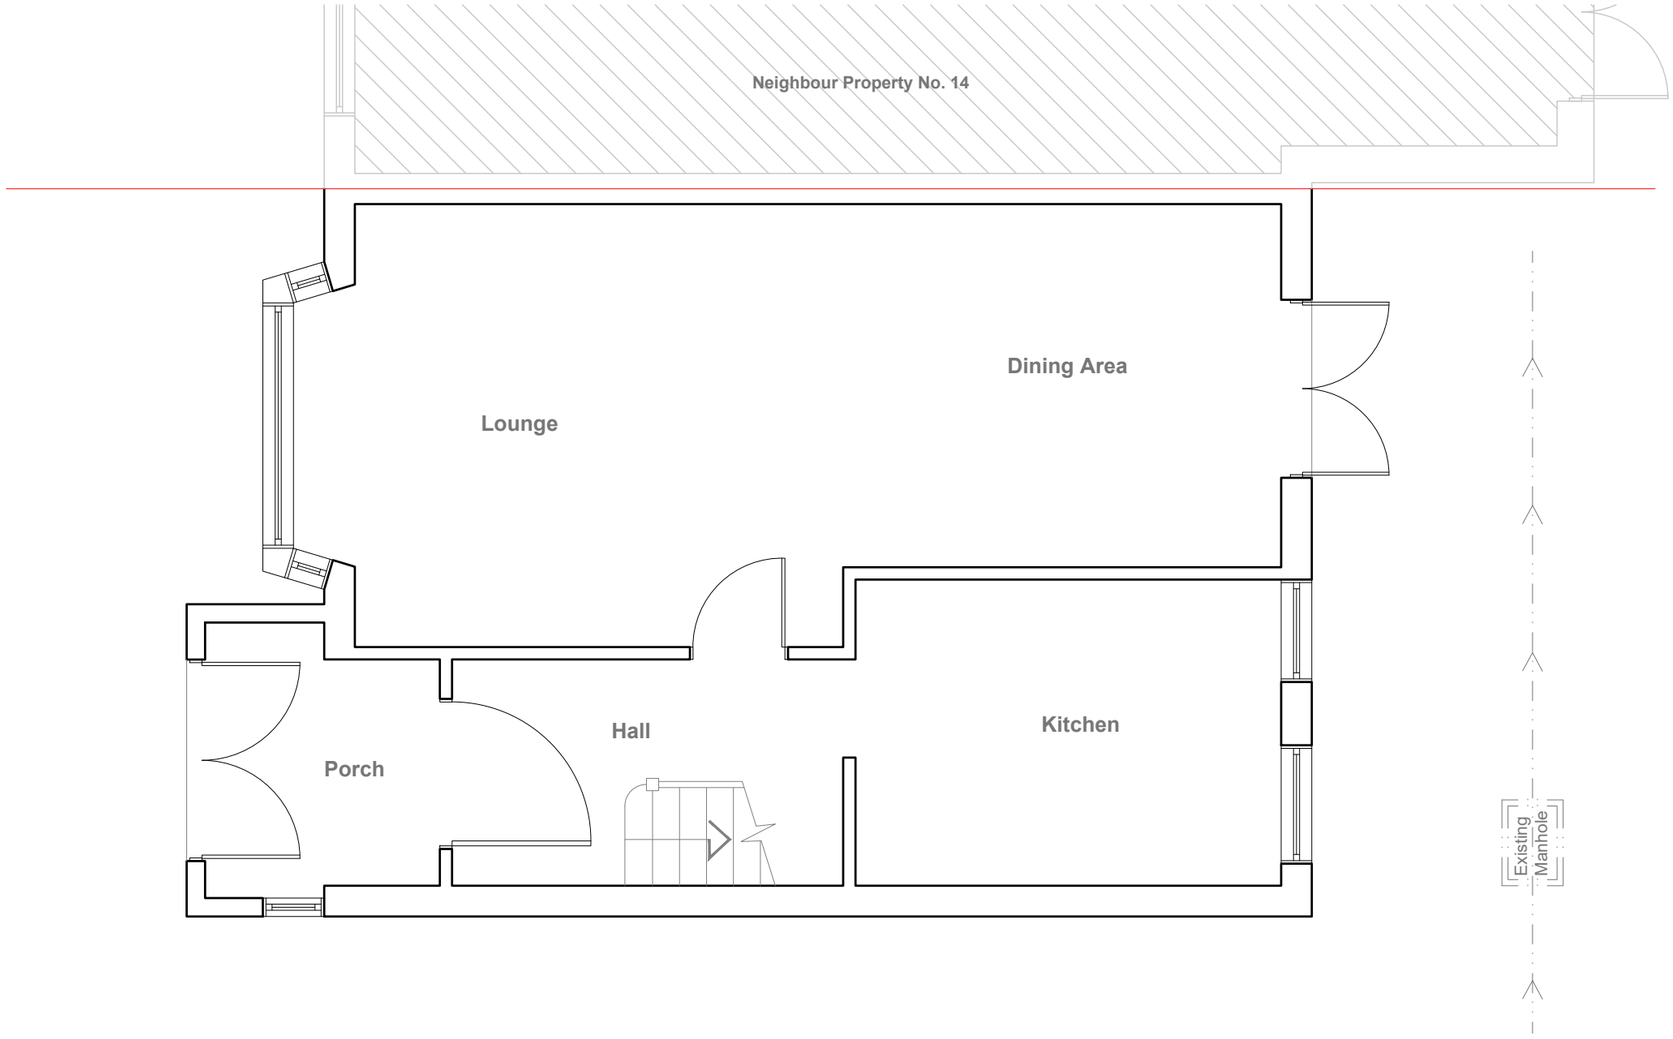


Existing Ground Floor Plan

Scale 1:50

1:50

0 1 2 5 Meter

Notes

All plans, sections & elevations are based on measured readings and scaled dimension.

Any discrepancies be reported immediately.

To be read in conjunction with Structural Engineers' drawings and Mechanical and Electrical drawings

All Materials To Match Existing

Revisions

Drawing name: Existing - Ground Floor Plan

Drawing no: 12 PA 01


Rev:

Project: 12 Bondfield Ave, Hayes UB4 9HZ

Scale: 1:50 @ A3

Status: Planning

SHIVAY DESIGNS & DEVELOPMENTS LTD
+44 7410377527 info@upcgrp.com

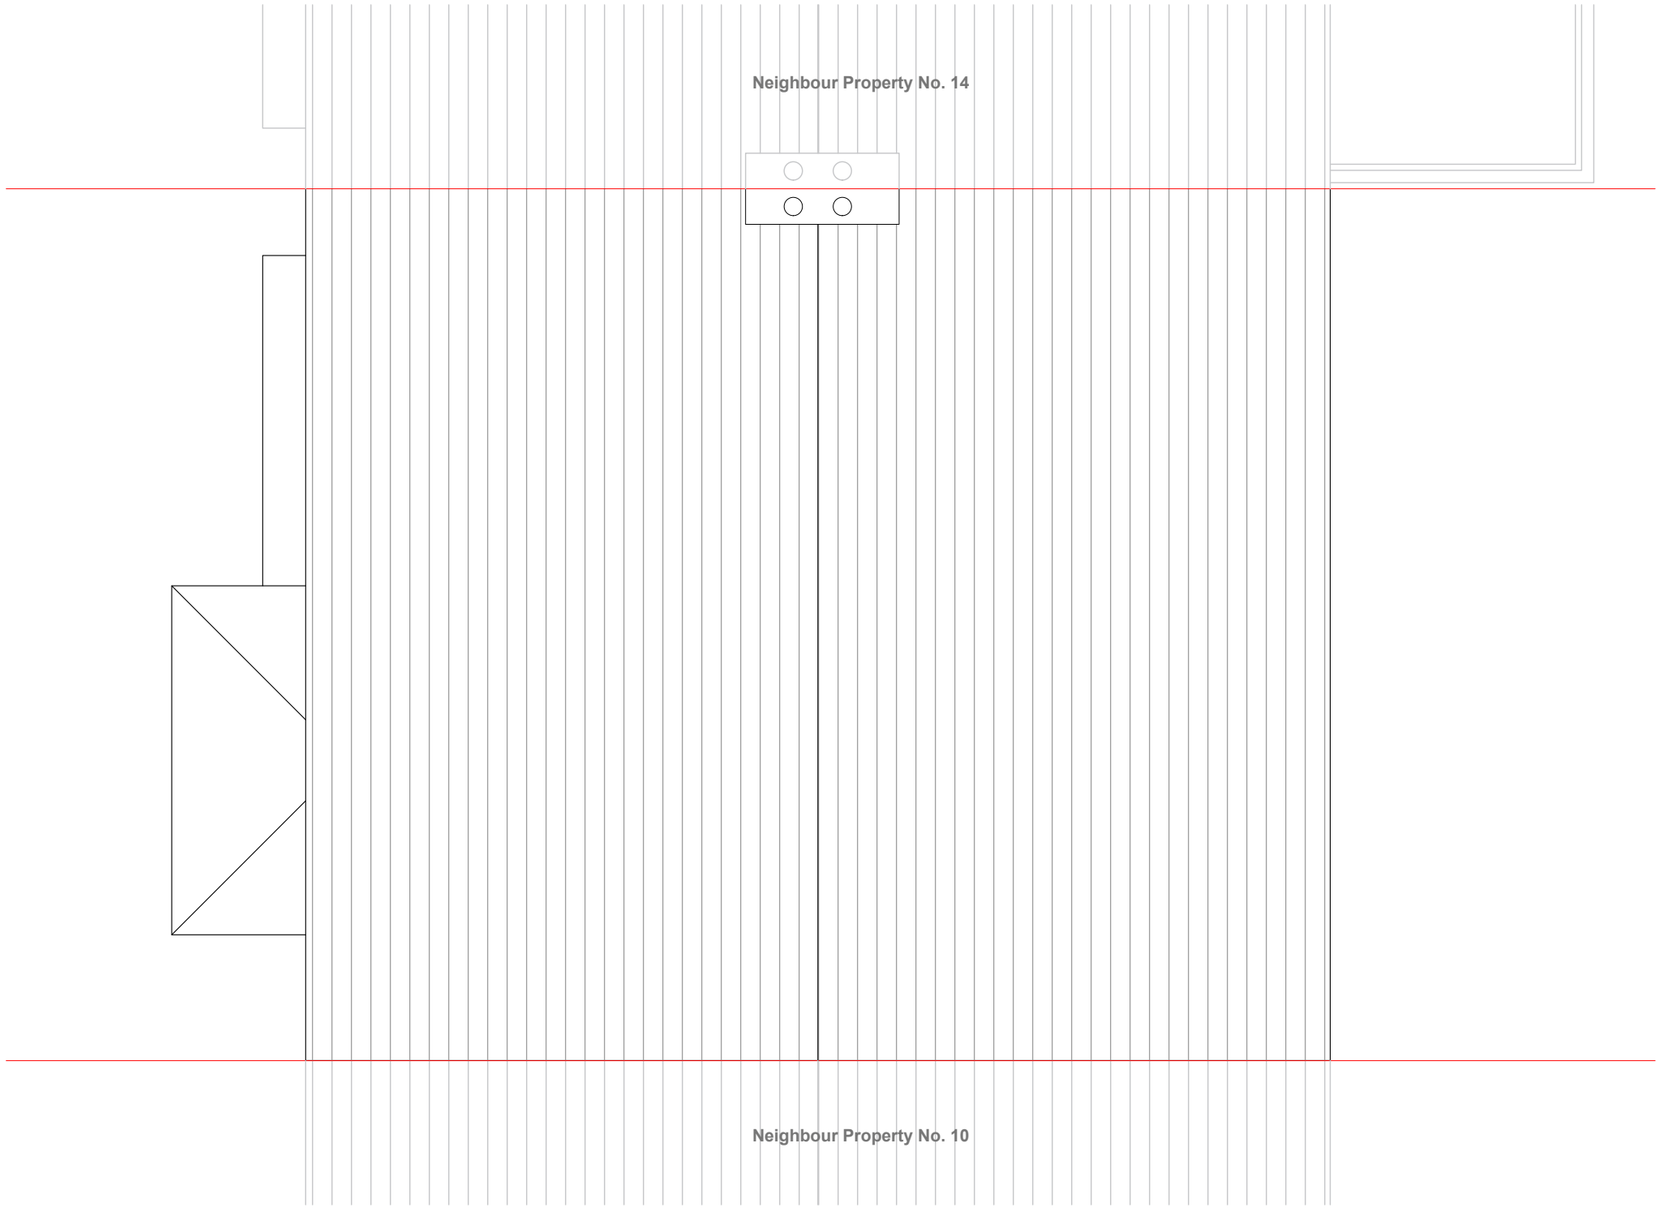

Existing Roof Plan

Scale 1:50

1:50

0 1 2 5 Meter

Notes

All plans, sections & elevations are based on measured readings and scaled dimension.

Any discrepancies be reported immediately.

To be read in conjunction with Structural Engineers' drawings and Mechanical and Electrical drawings

All Materials To Match Existing

Revisions

Drawing name: Existing - Roof Plan

Drawing no: 12 PA 02

Rev:

Project: 12 Bondfield Ave, Hayes UB4 9HZ


Scale: 1:50 @ A3

Status: Planning

SHIVAY DESIGNS & DEVELOPMENTS LTD
+44 7410377527 info@upcgrp.com




Existing Front Elevation
Scale 1:100

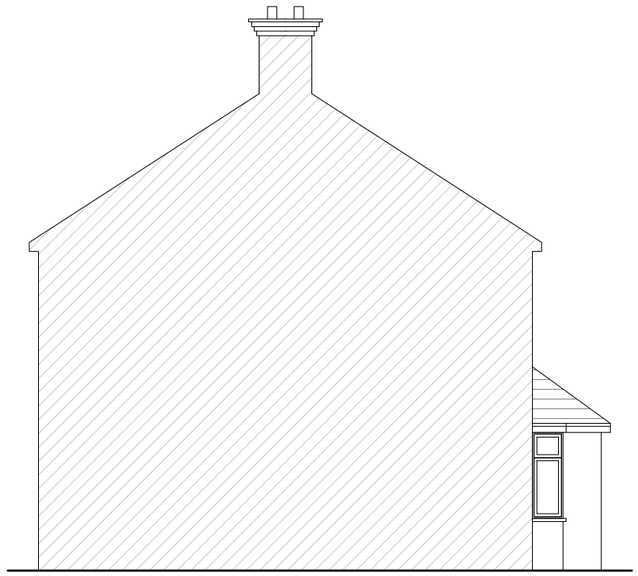

Existing Side Elevation
Scale 1:100



Existing Rear Elevation
Scale 1:100

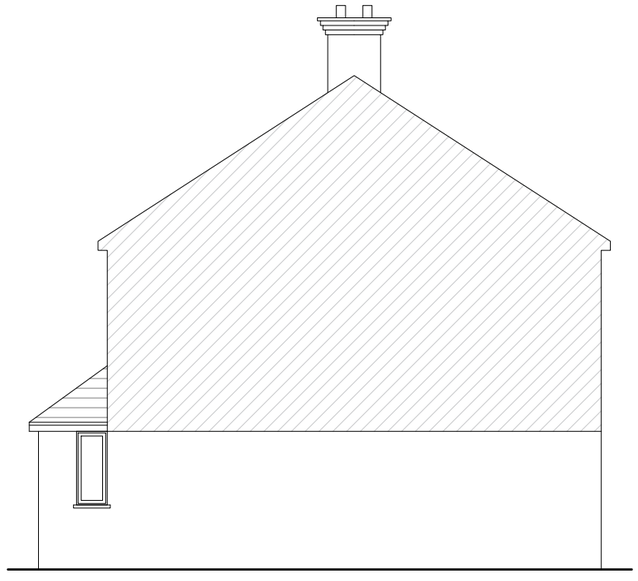

Existing Side Elevation
Scale 1:100

1:100
0 1 2 5 10 Meter

Notes
- All plans, sections & elevations are based on measured readings and scaled dimension.
- Any discrepancies be reported immediately.
- To be read in conjunction with Structural Engineers' drawings and Mechanical and Electrical drawings
- All Materials To Match Existing

Revisions

Drawing name: Existing - Elevations

Drawing no: 12 PA 03


Rev:

Project: 12 Bondfield Ave, Hayes UB4 9HZ

Scale: 1:100 @ A3

Status: Planning

SHIVAY DESIGNS & DEVELOPMENTS LTD
+44 7410377527 info@upcgrp.com

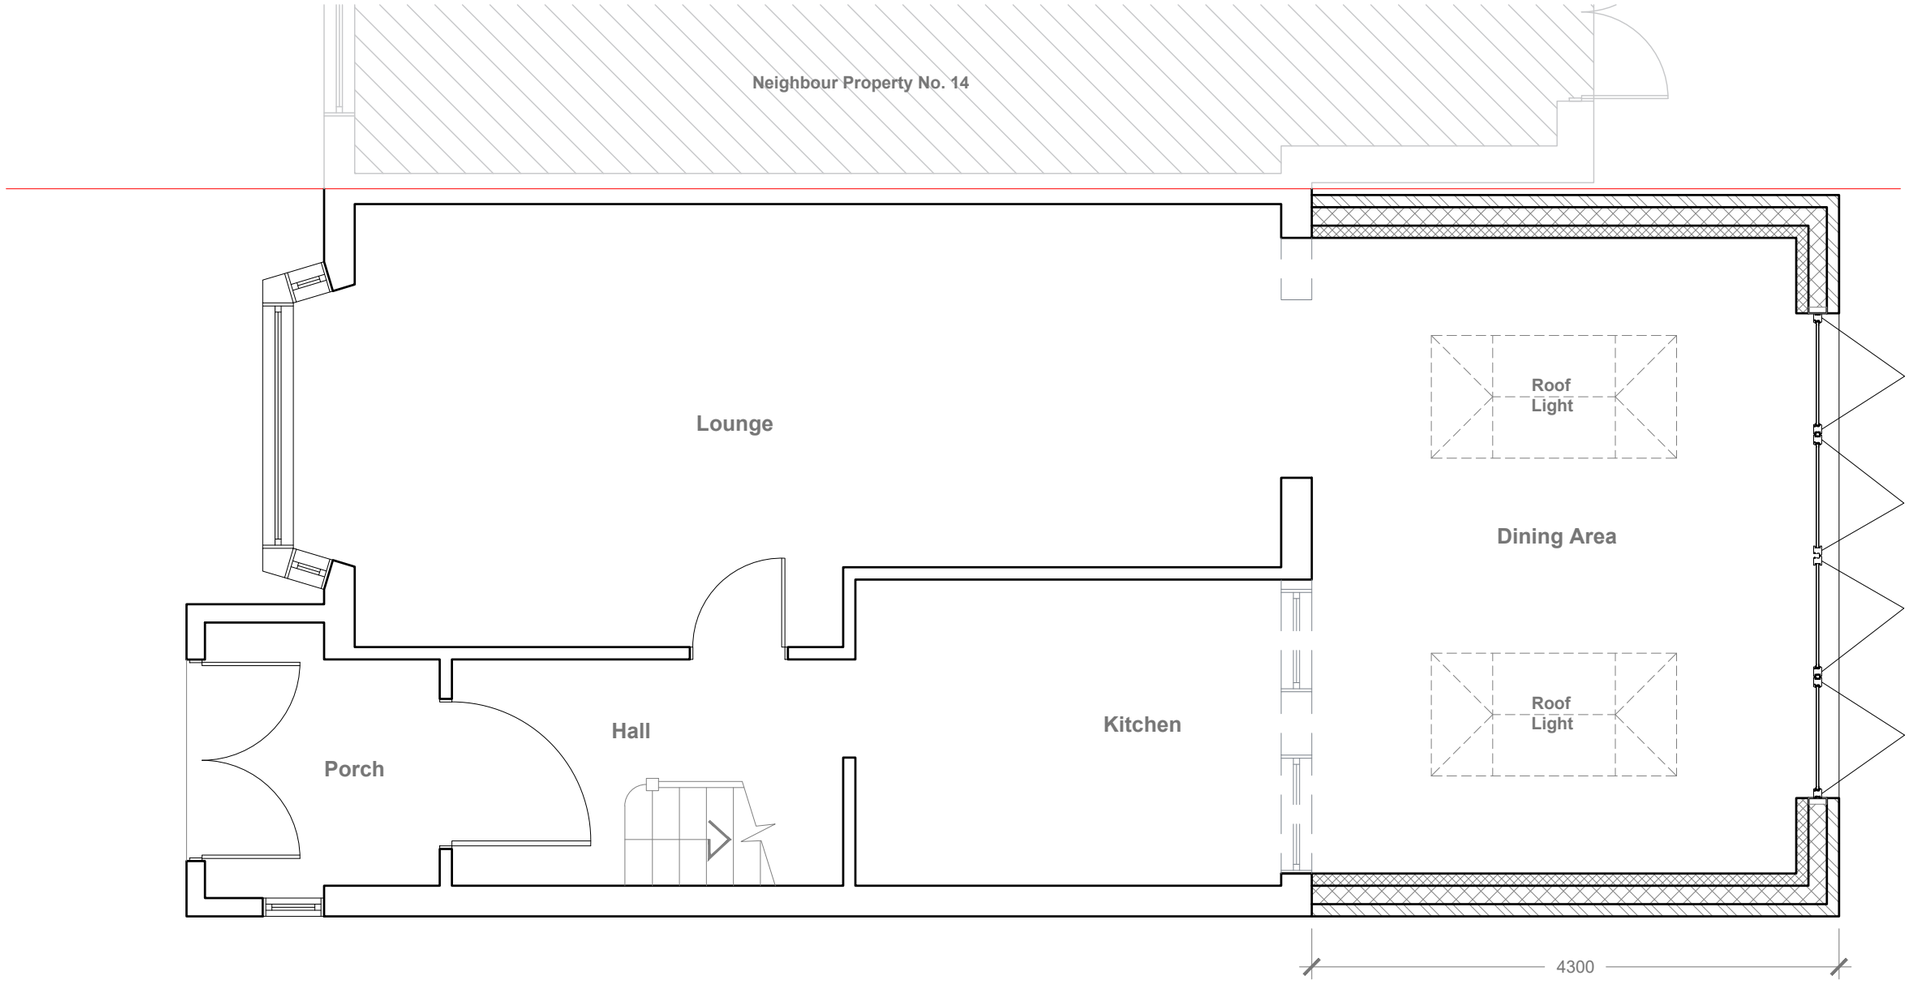

Proposed Ground Floor Plan

Scale 1:50

1:50

0 1 2 5 Meter

Notes

All plans, sections & elevations are based on measured readings and scaled dimension.

Any discrepancies be reported immediately.

To be read in conjunction with Structural Engineers' drawings and Mechanical and Electrical drawings

All Materials To Match Existing

Revisions

Drawing name: Proposed - Ground Floor Plan

Drawing no: 12 PA 04


Rev:

Project: 12 Bondfield Ave, Hayes UB4 9HZ

Scale: 1:50 @ A3

Status: Planning

SHIVAY DESIGNS & DEVELOPMENTS LTD
+44 7410377527 info@upcgrp.com

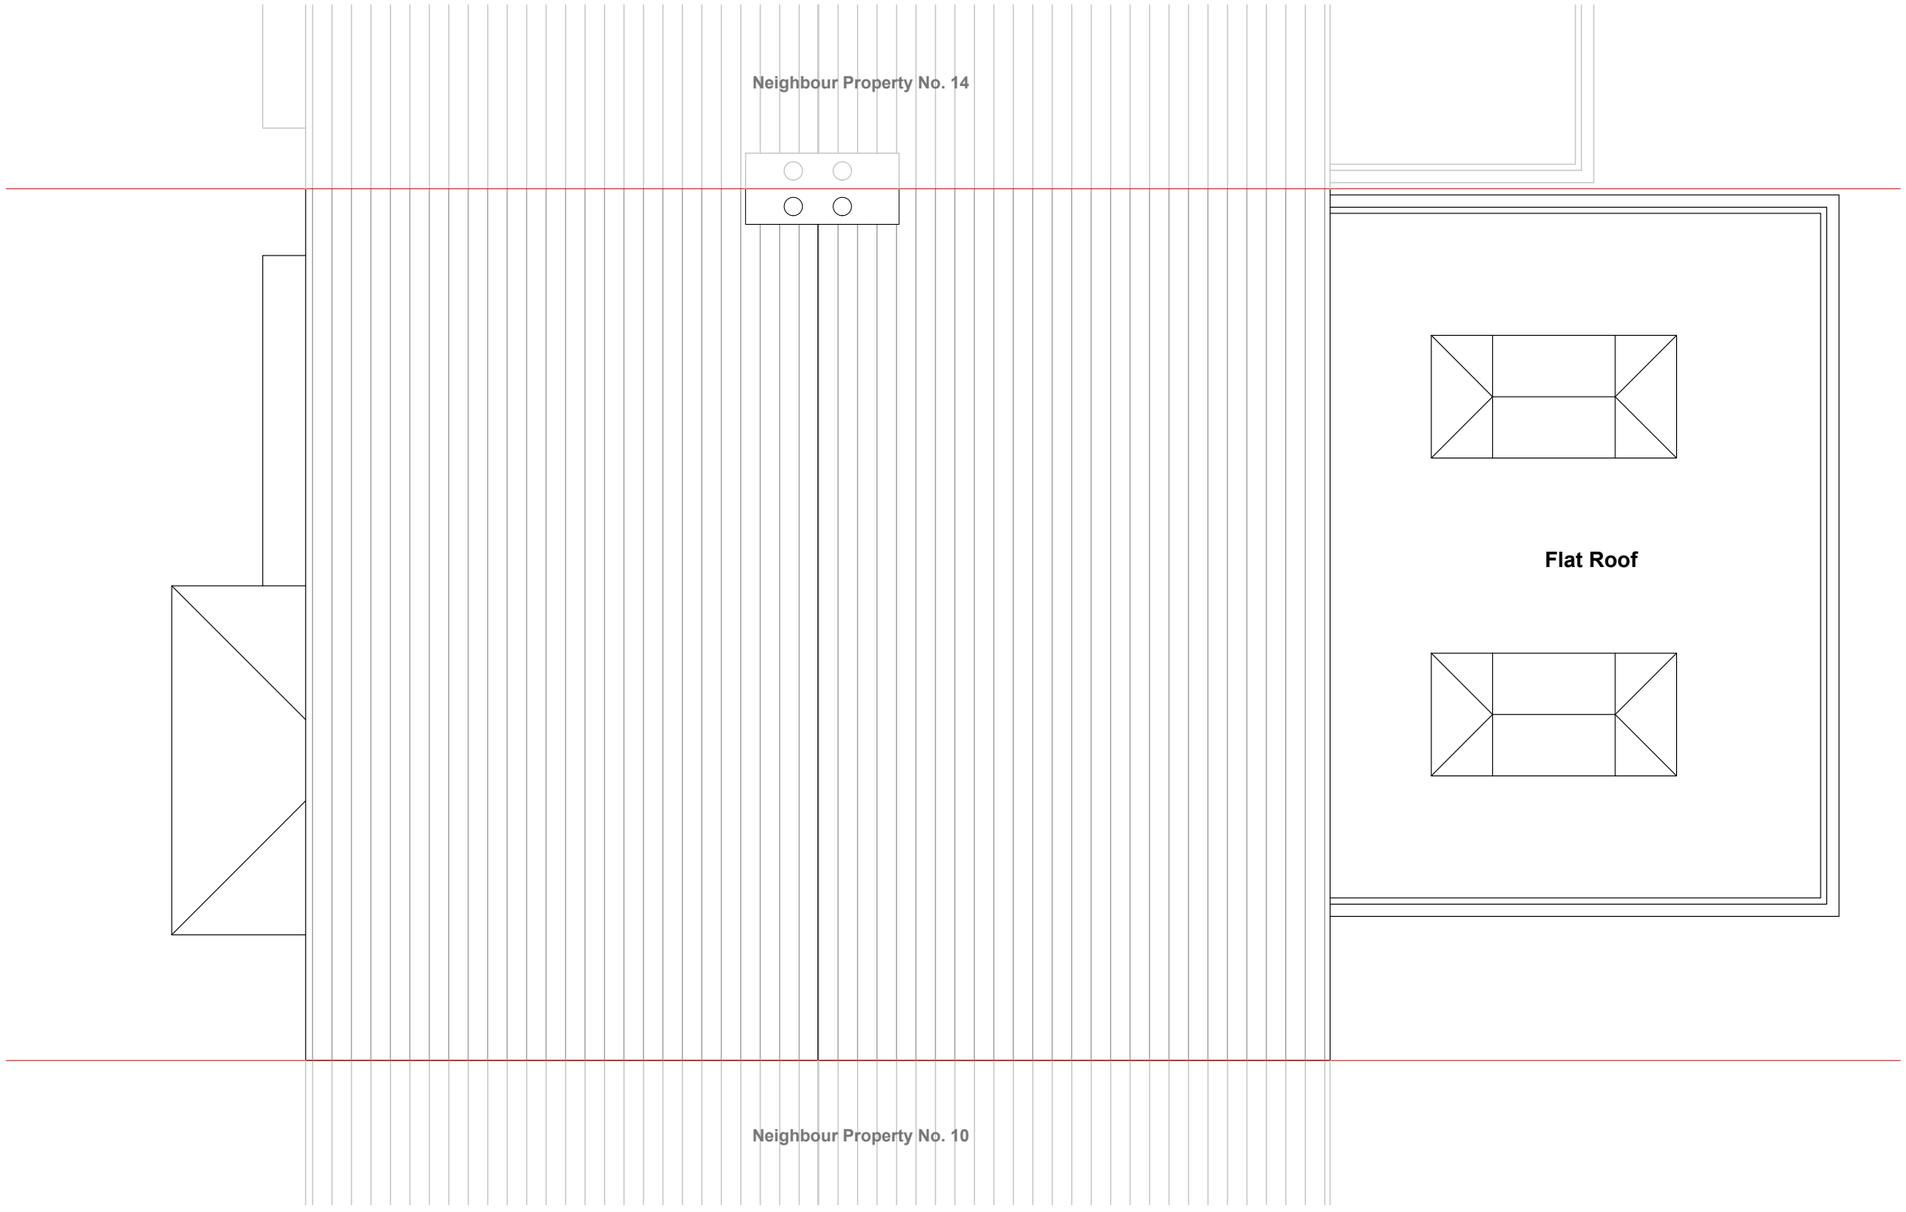

Proposed Roof Plan

Scale 1:50

1:50

0 1 2 5 Meter

Notes

All plans, sections & elevations are based on measured readings and scaled dimension.

Any discrepancies be reported immediately.

To be read in conjunction with Structural Engineers' drawings and Mechanical and Electrical drawings

All Materials To Match Existing

Revisions

Drawing name: Proposed - Roof Plan

Drawing no: 12 PA 05

Rev:

Project: 12 Bondfield Ave, Hayes UB4 9HZ


Scale: 1:50 @ A3

Status: Planning

SHIVAY DESIGNS & DEVELOPMENTS LTD
+44 7410377527 info@upcgrp.com




Proposed Front Elevation
Scale 1:100

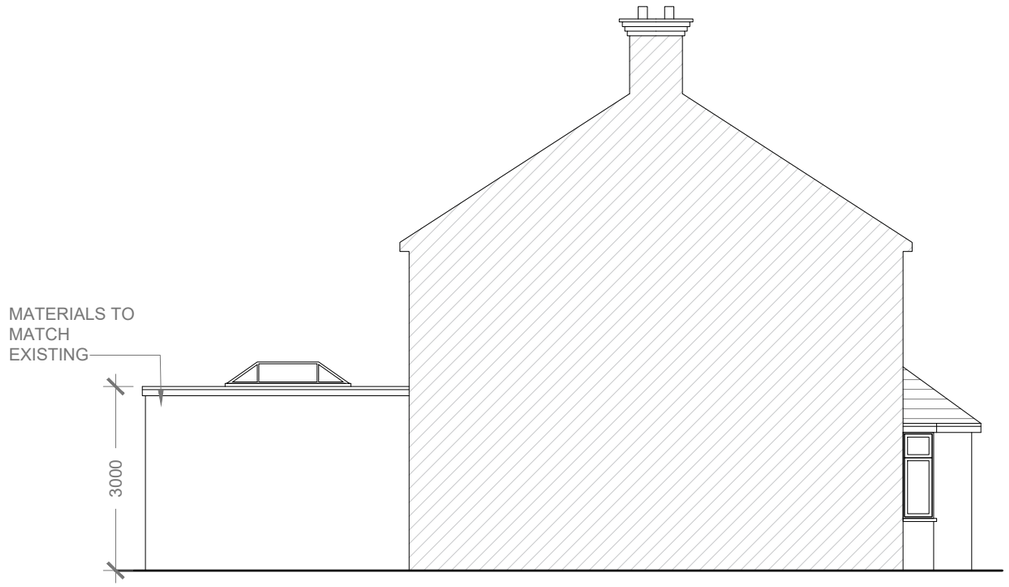

Proposed Side Elevation
Scale 1:100



Proposed Rear Elevation
Scale 1:100

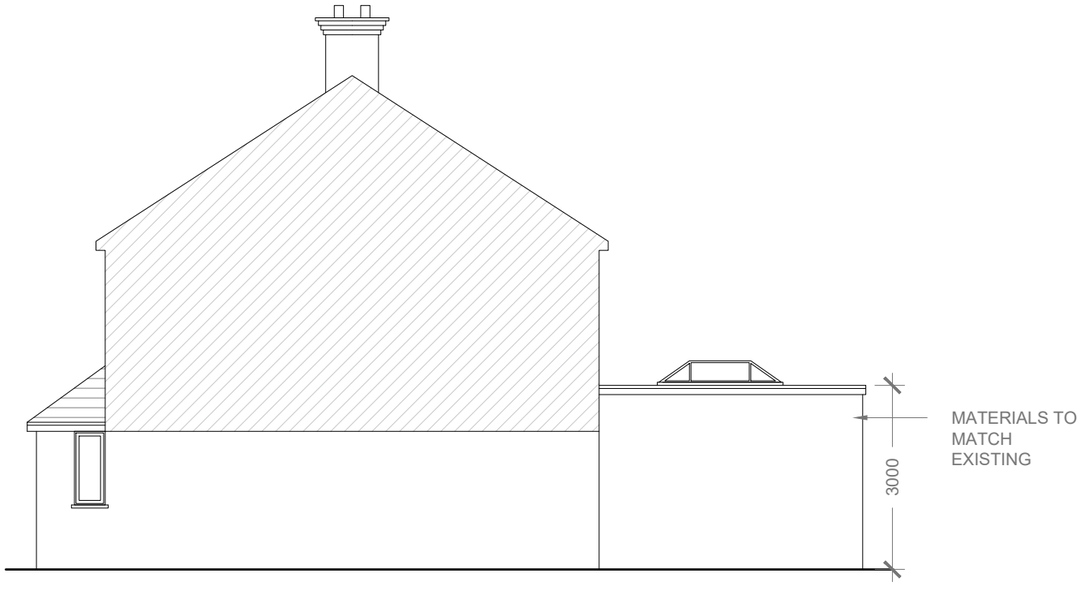

Proposed Side Elevation
Scale 1:100

1:100
0 1 2 5 10 Meter

Notes
- All plans, sections & elevations are based on measured readings and scaled dimension.
- Any discrepancies be reported immediately.
- To be read in conjunction with Structural Engineers' drawings and Mechanical and Electrical drawings
- All Materials To Match Existing

Revisions

Drawing name: Proposed - Elevations

Drawing no: 12 PA 06

Rev:

Project: 12 Bondfield Ave, Hayes UB4 9HZ

Scale: 1:100 @ A3

Status: Planning

SHIVAY DESIGNS & DEVELOPMENTS LTD
+44 7410377527 info@upcgrp.com