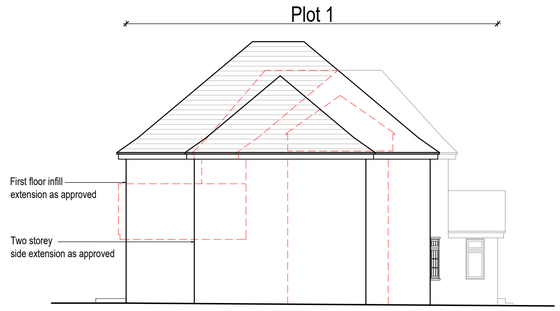
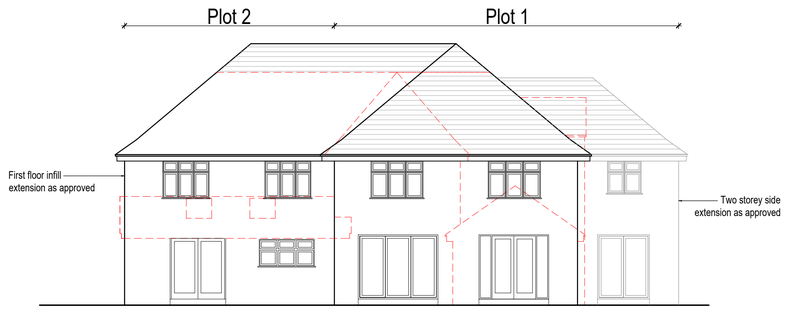


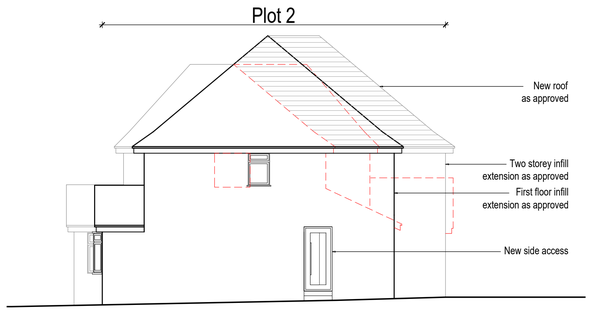

Proposed Front Elevation 1:100




Proposed Side Elevation 1:100




Proposed Rear Elevation 1:100




Proposed Side Elevation 1:100

Scale 1:100

0m 1 2 3 4 6 8 10m

Revisions

Drawings Notes
1. this is not a survey drawing - all dimensions to be checked on site.
2. do not scale off this drawing.
3. the copyright of this drawing is the property of TPA Design Ltd
4. all discrepancies to be reported to the architect
5. please ensure that this drawing is read together and cross referenced with all other relevant architectural drawings, schedules and specifications.
6. please ensure that this drawing is read in conjunction with all other consultants/specialist contractors relevant drawings, schedules and specifications.
7. TPARCHITECTS is a trading name of TPA Design Ltd Registered address 33a St Lukes Road, Maidenhead, Berkshire SL67DN.

Project 182 The Fairway
Ruislip, HA4 0SL

Title Proposed Elevations

Drg. No. 2681-PL-304 | Rev | Drawn KF | Checked TP | Date 05/21 | Scale 1:100@A1 | Status Planning

TPARCHITECTS
33a St Lukes Road Maidenhead Berkshire SL6 7DN
+(44) 01628412388 enquiries@tparch.co.uk
www.tparch.co.uk