
BONDFIELD AVENUE

NO.12

DECKING NO.14

EXISTING SITE PLAN

SCALE -1 : 500

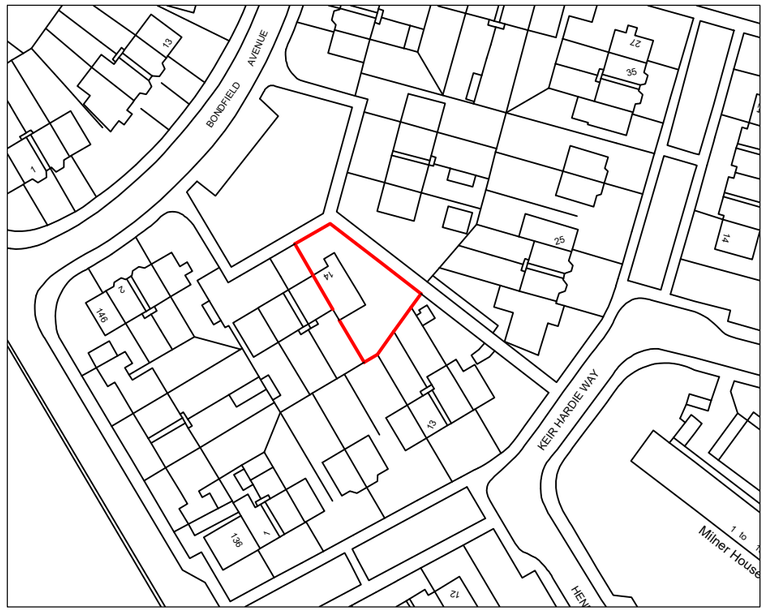

LOCATION PLAN

1 : 1250 SCALE

0m 1m 2m 3m 4m 5m

SCALE @ 1:100

NOTES :

	Date	Revisions

Client MR. WALID ALJONDI

Job Title

14 BONDFIELD AVENUE
HAYES
UB4 9HZ

Drawing Title

LOCATION AND EXISTING SITE PLANS

Scale: 1 : 200 / 1250 (A3)

Date: MARCH 2021

Checked by: | Drawn by: RS

Drg No. TP/ 475 /01

Rev.