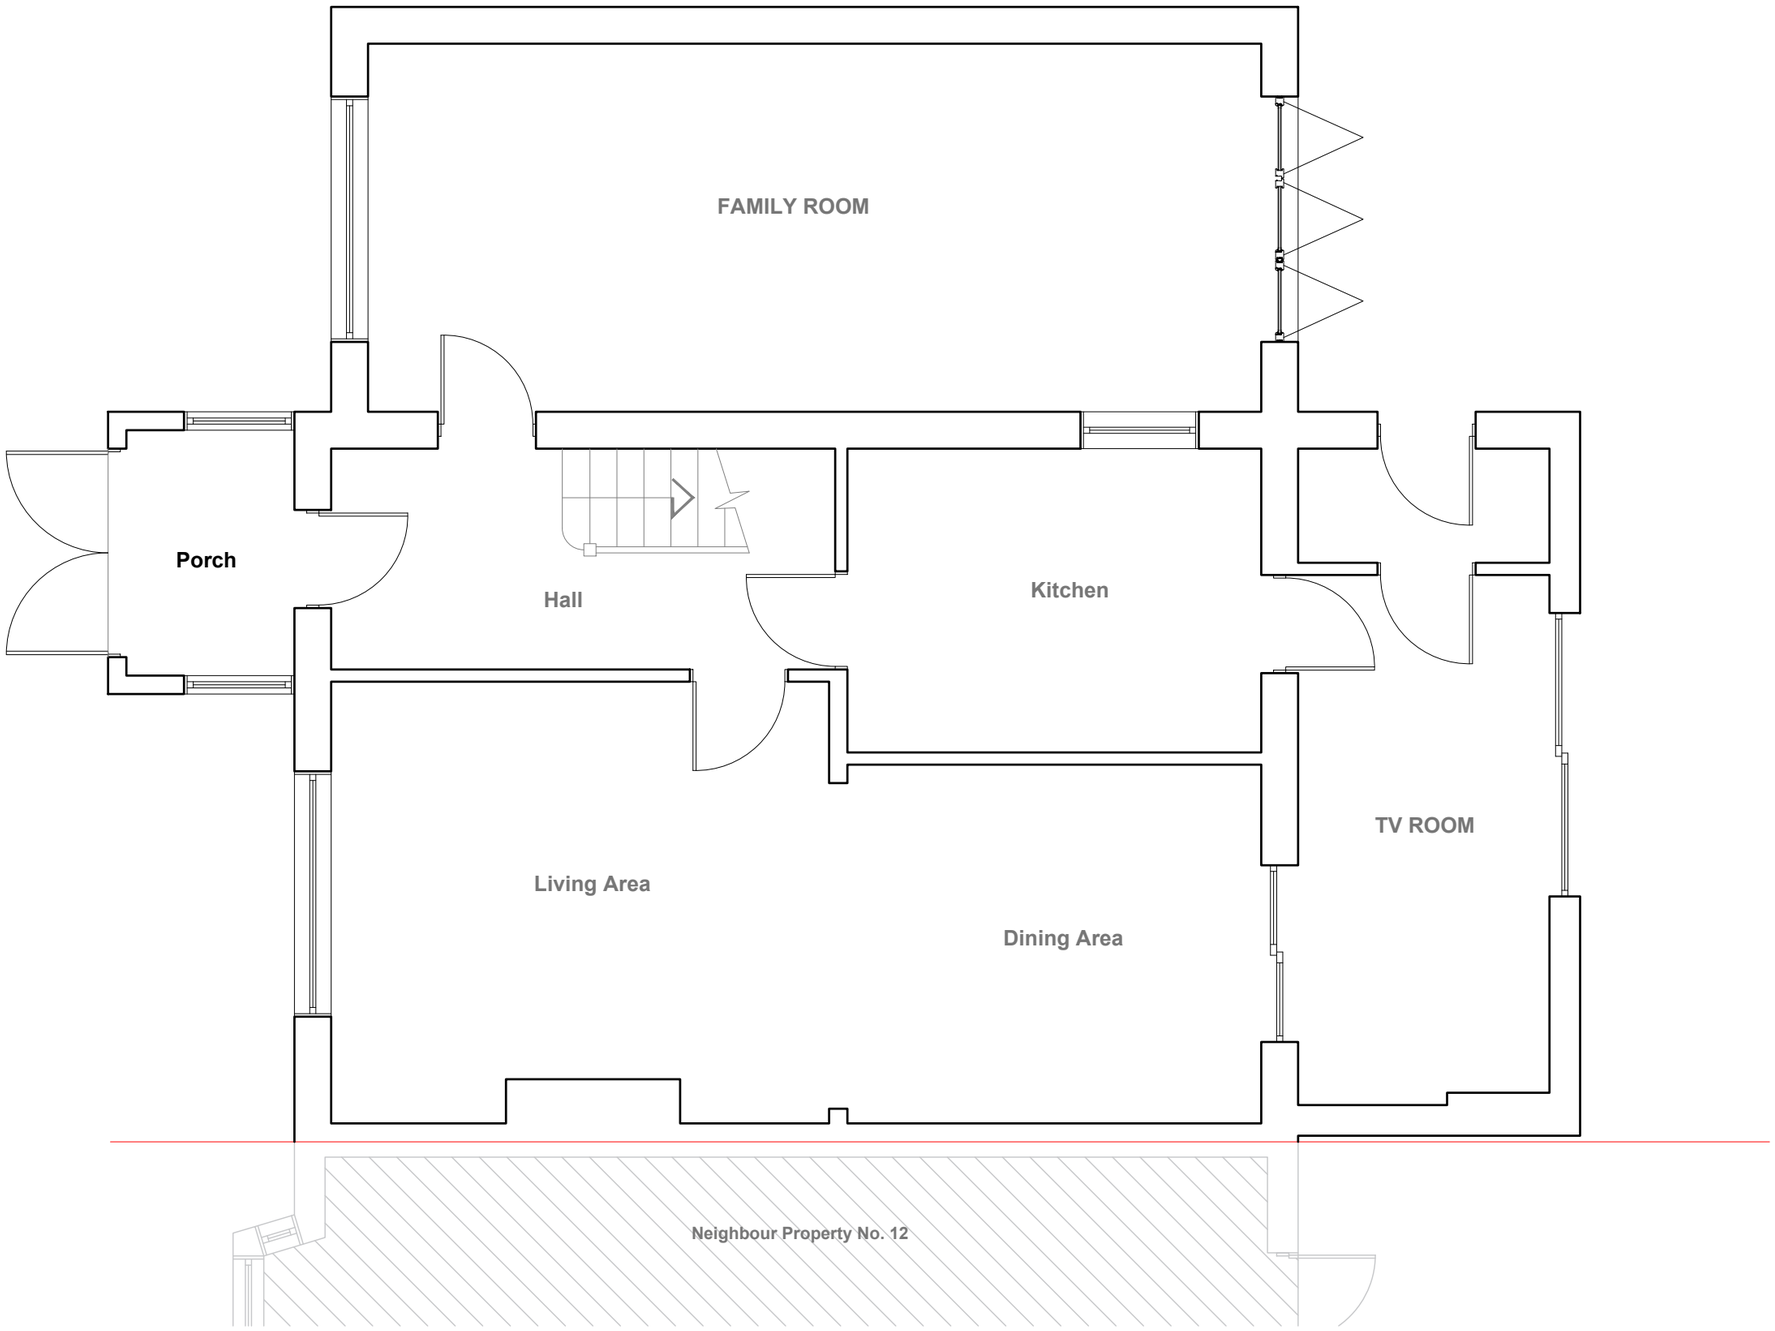


Existing Ground Floor Plan

Scale 1:50

Notes

All plans, sections & elevations are based on measured readings and scaled dimension.

Any discrepancies be reported immediately.

To be read in conjunction with Structural Engineers' drawings and Mechanical and Electrical drawings

All Materials To Match Existing

Revisions

Drawing name: Existing - Ground Floor Plan

Drawing no: 14 PA 01


Rev:

Project: 14 Bondfield Ave, Hayes UB4 9HZ

Scale: 1:50 @ A3

Status: Planning

SHIVAY DESIGNS & DEVELOPMENTS LTD
+44 7410377527 info@upcgrp.com

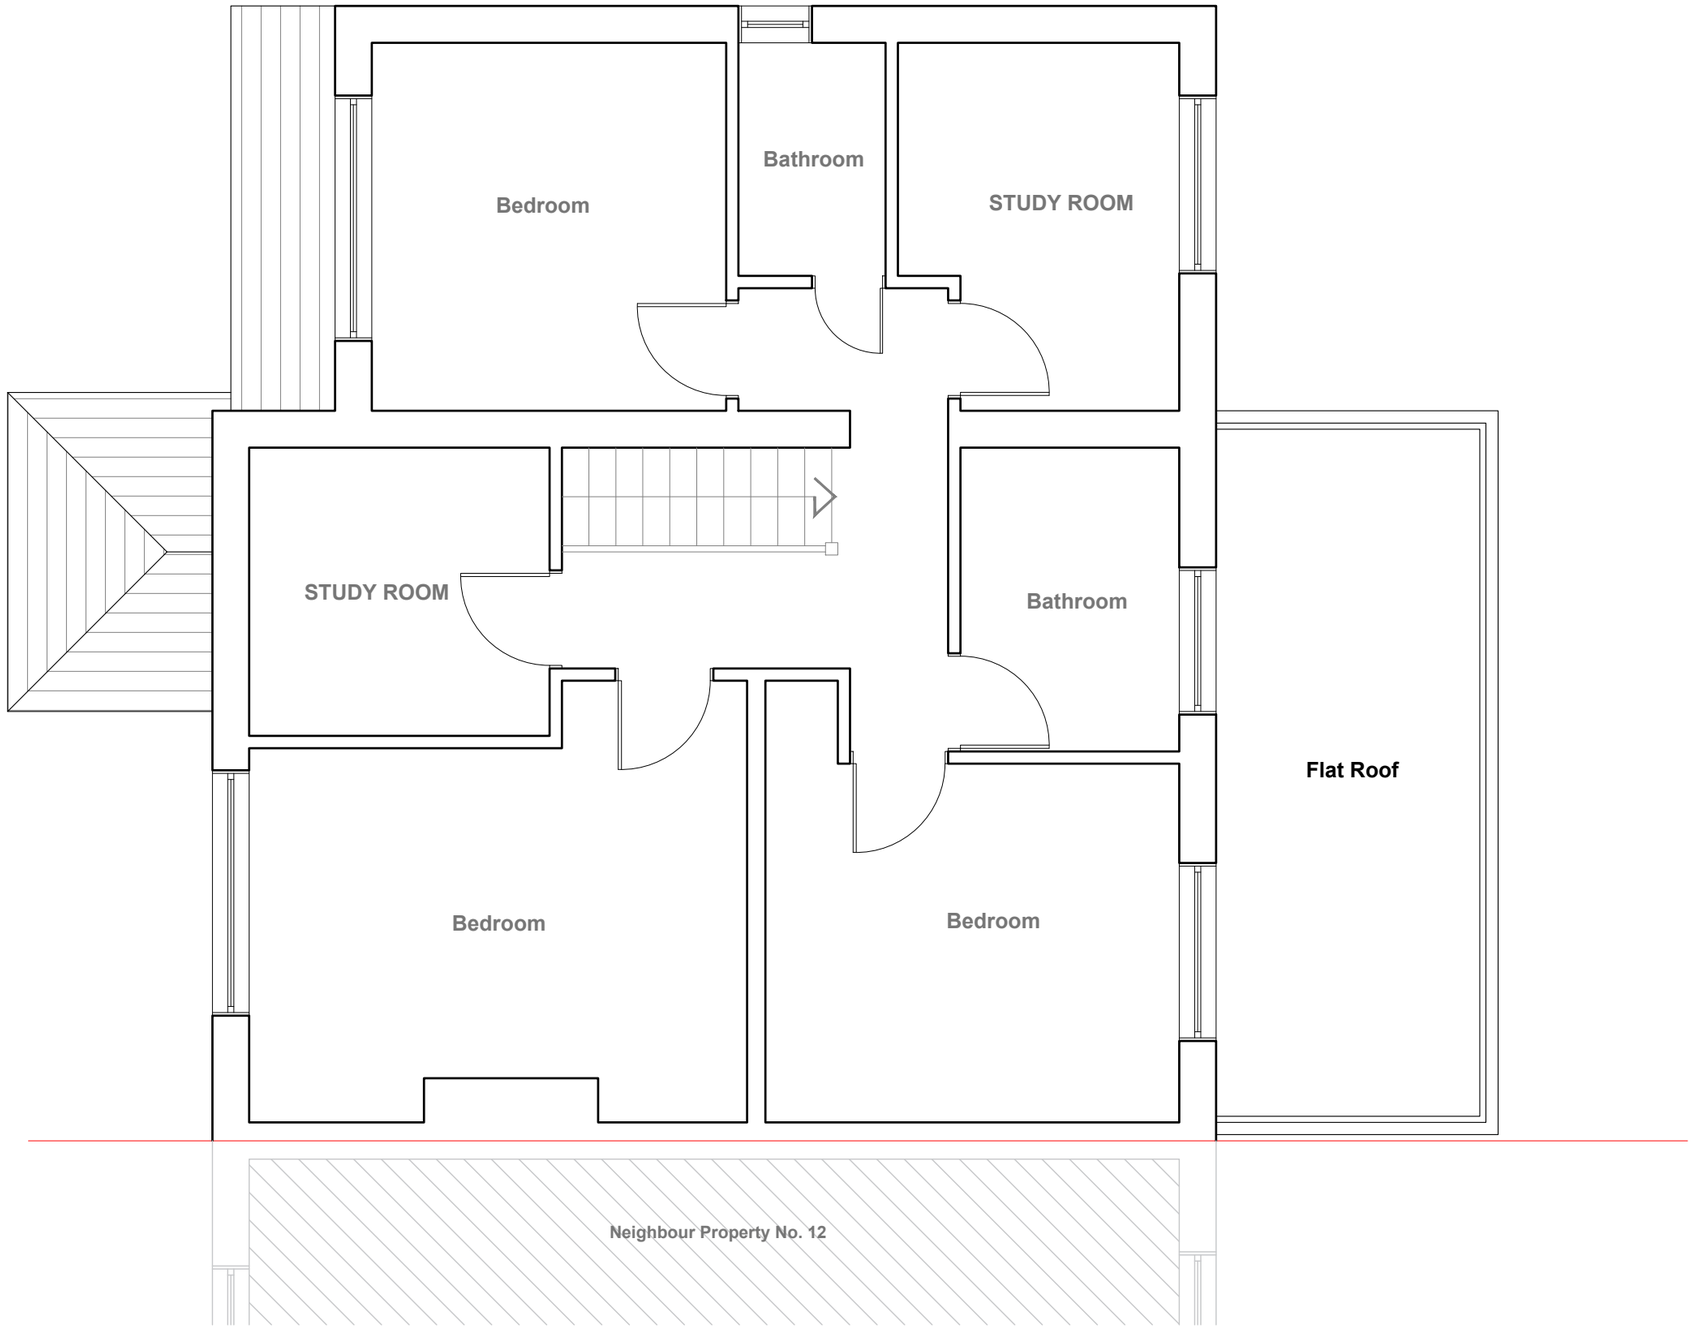


Existing First Floor Plan

Scale 1:50

Notes All plans, sections & elevations are based on measured readings and scaled dimension. Any discrepancies be reported immediately. To be read in conjunction with Structural Engineers' drawings and Mechanical and Electrical drawings All Materials To Match Existing	Revisions	Drawing name Existing - First Floor Plan	Drawing no 14 PA 02	Rev
		Project 14 Bondfield Ave, Hayes UB4 9HZ		
		Scale 1:50 @ A3	Status Planning	

SHIVAY
DESIGNS & DEVELOPMENTS LTD
+44 7410377527 info@upcgrp.com

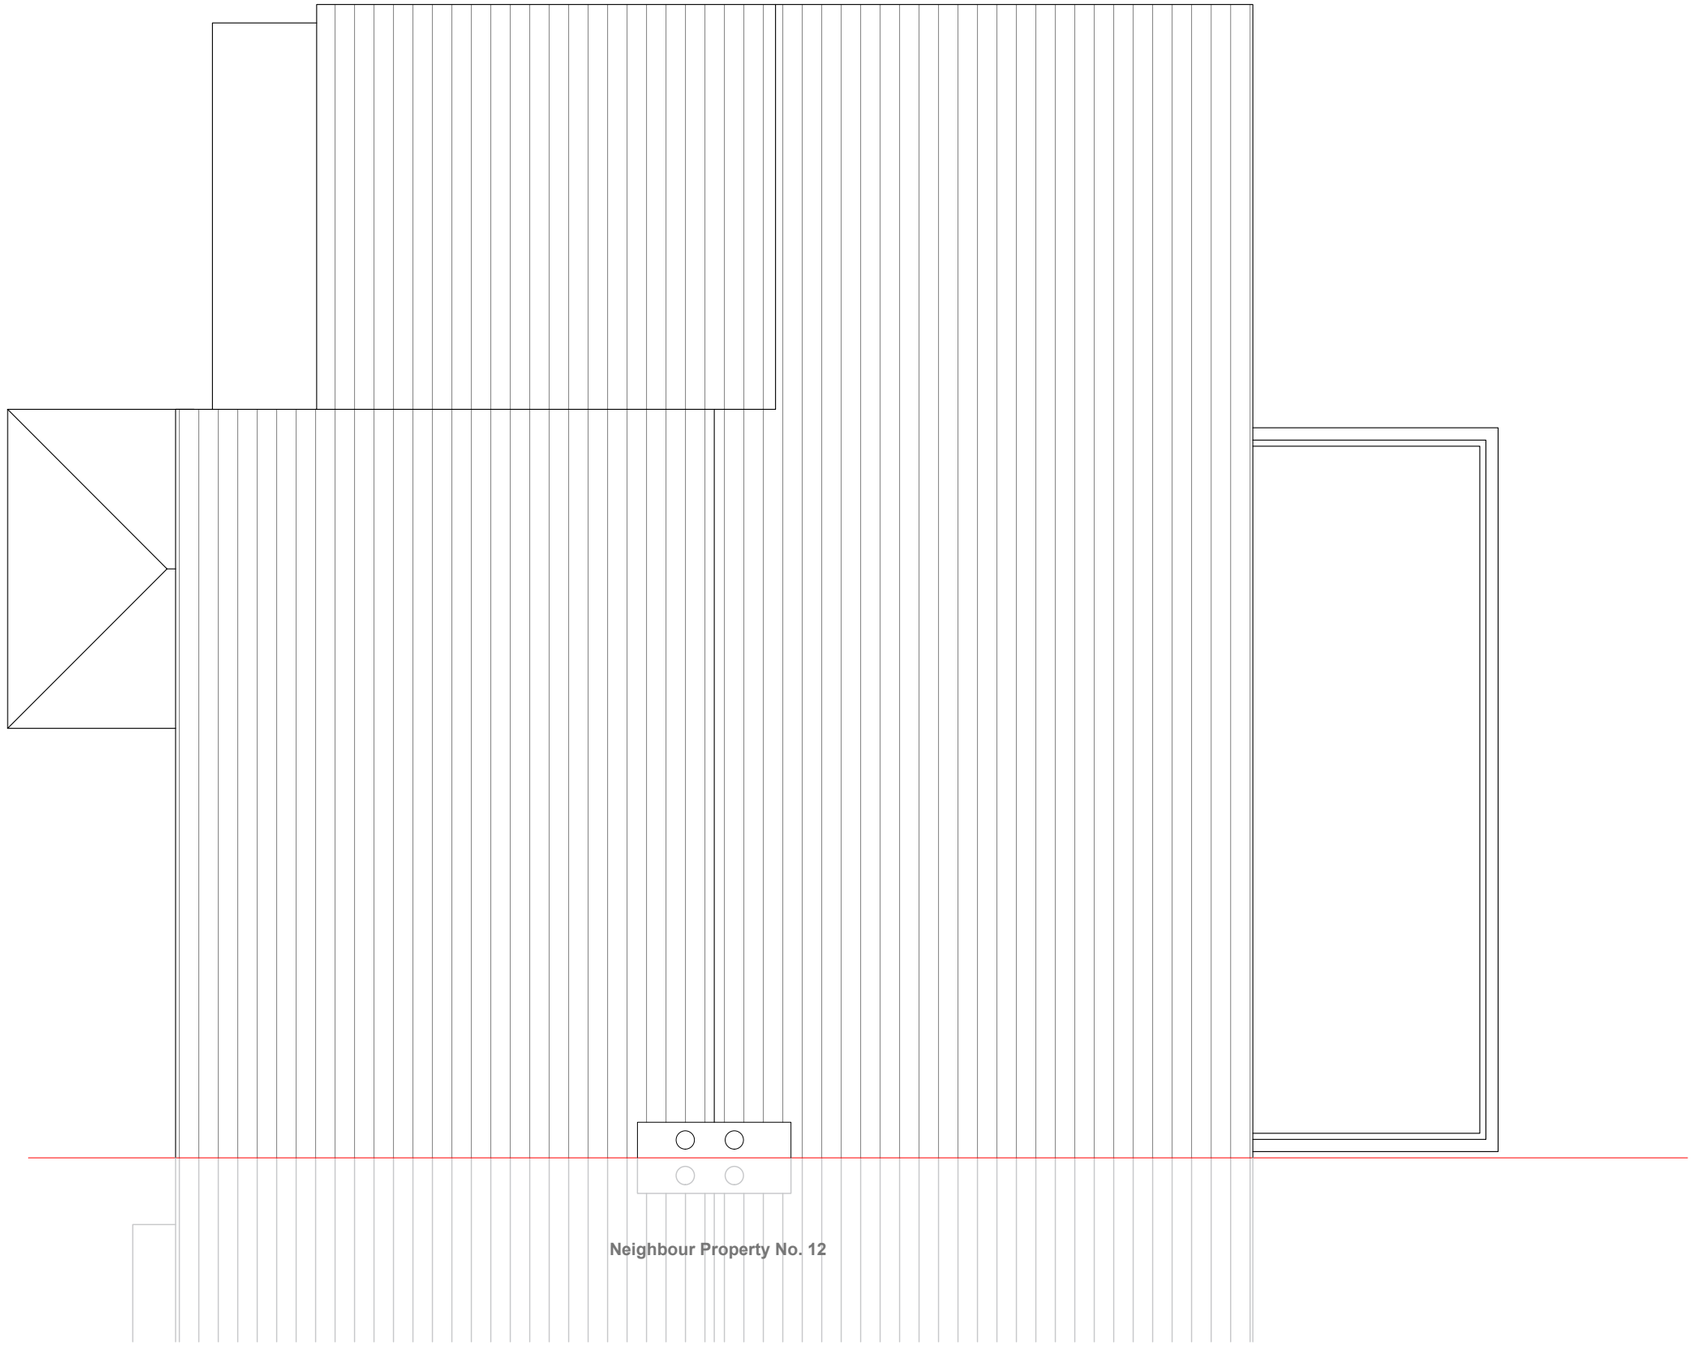

Existing Roof Plan

Scale 1:50

Notes

All plans, sections & elevations are based on measured readings and scaled dimension.

Any discrepancies be reported immediately.

To be read in conjunction with Structural Engineers' drawings and Mechanical and Electrical drawings

All Materials To Match Existing

Revisions

Drawing name: Existing - Roof Plan

Drawing no: 14 PA 03

Rev:

Project: 14 Bondfield Ave, Hayes UB4 9HZ


Scale: 1:50 @ A3

Status: Planning

SHIVAY DESIGNS & DEVELOPMENTS LTD
+44 7410377527 info@upcgrp.com




Existing Front Elevation
Scale 1:100

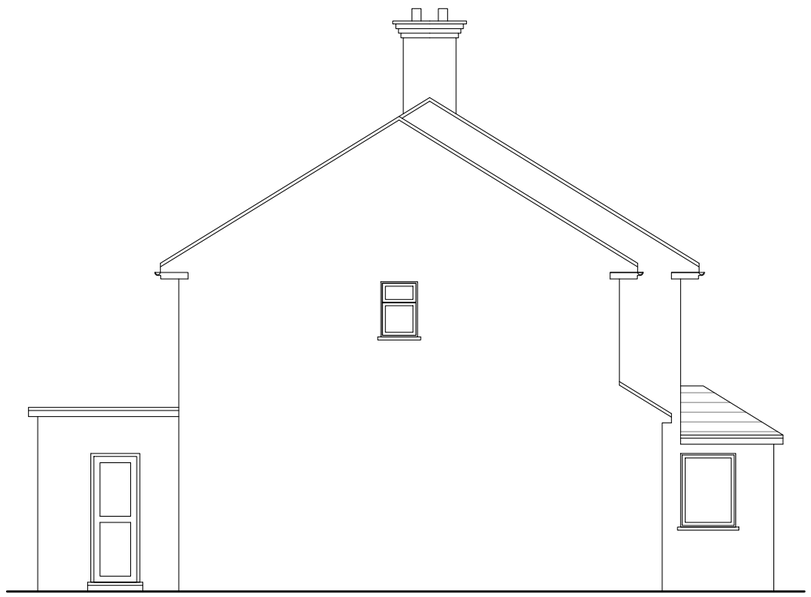

Existing Side Elevation
Scale 1:100



Existing Rear Elevation
Scale 1:100

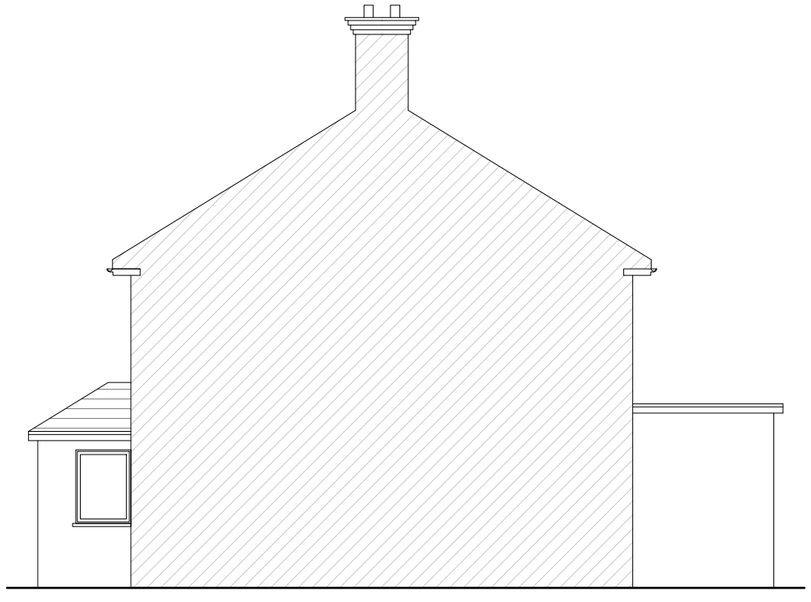

Existing Side Elevation
Scale 1:100

Notes

All plans, sections & elevations are based on measured readings and scaled dimension.

Any discrepancies be reported immediately.

To be read in conjunction with Structural Engineers' drawings and Mechanical and Electrical drawings

All Materials To Match Existing

Revisions

Drawing name: Existing - Elevations

Drawing no: 14 PA 04


Rev:

Project: 14 Bondfield Ave, Hayes UB4 9HZ

Scale: 1:100 @ A3

Status: Planning

SHIVAY DESIGNS & DEVELOPMENTS LTD
+44 7410375527 info@upcgrp.com

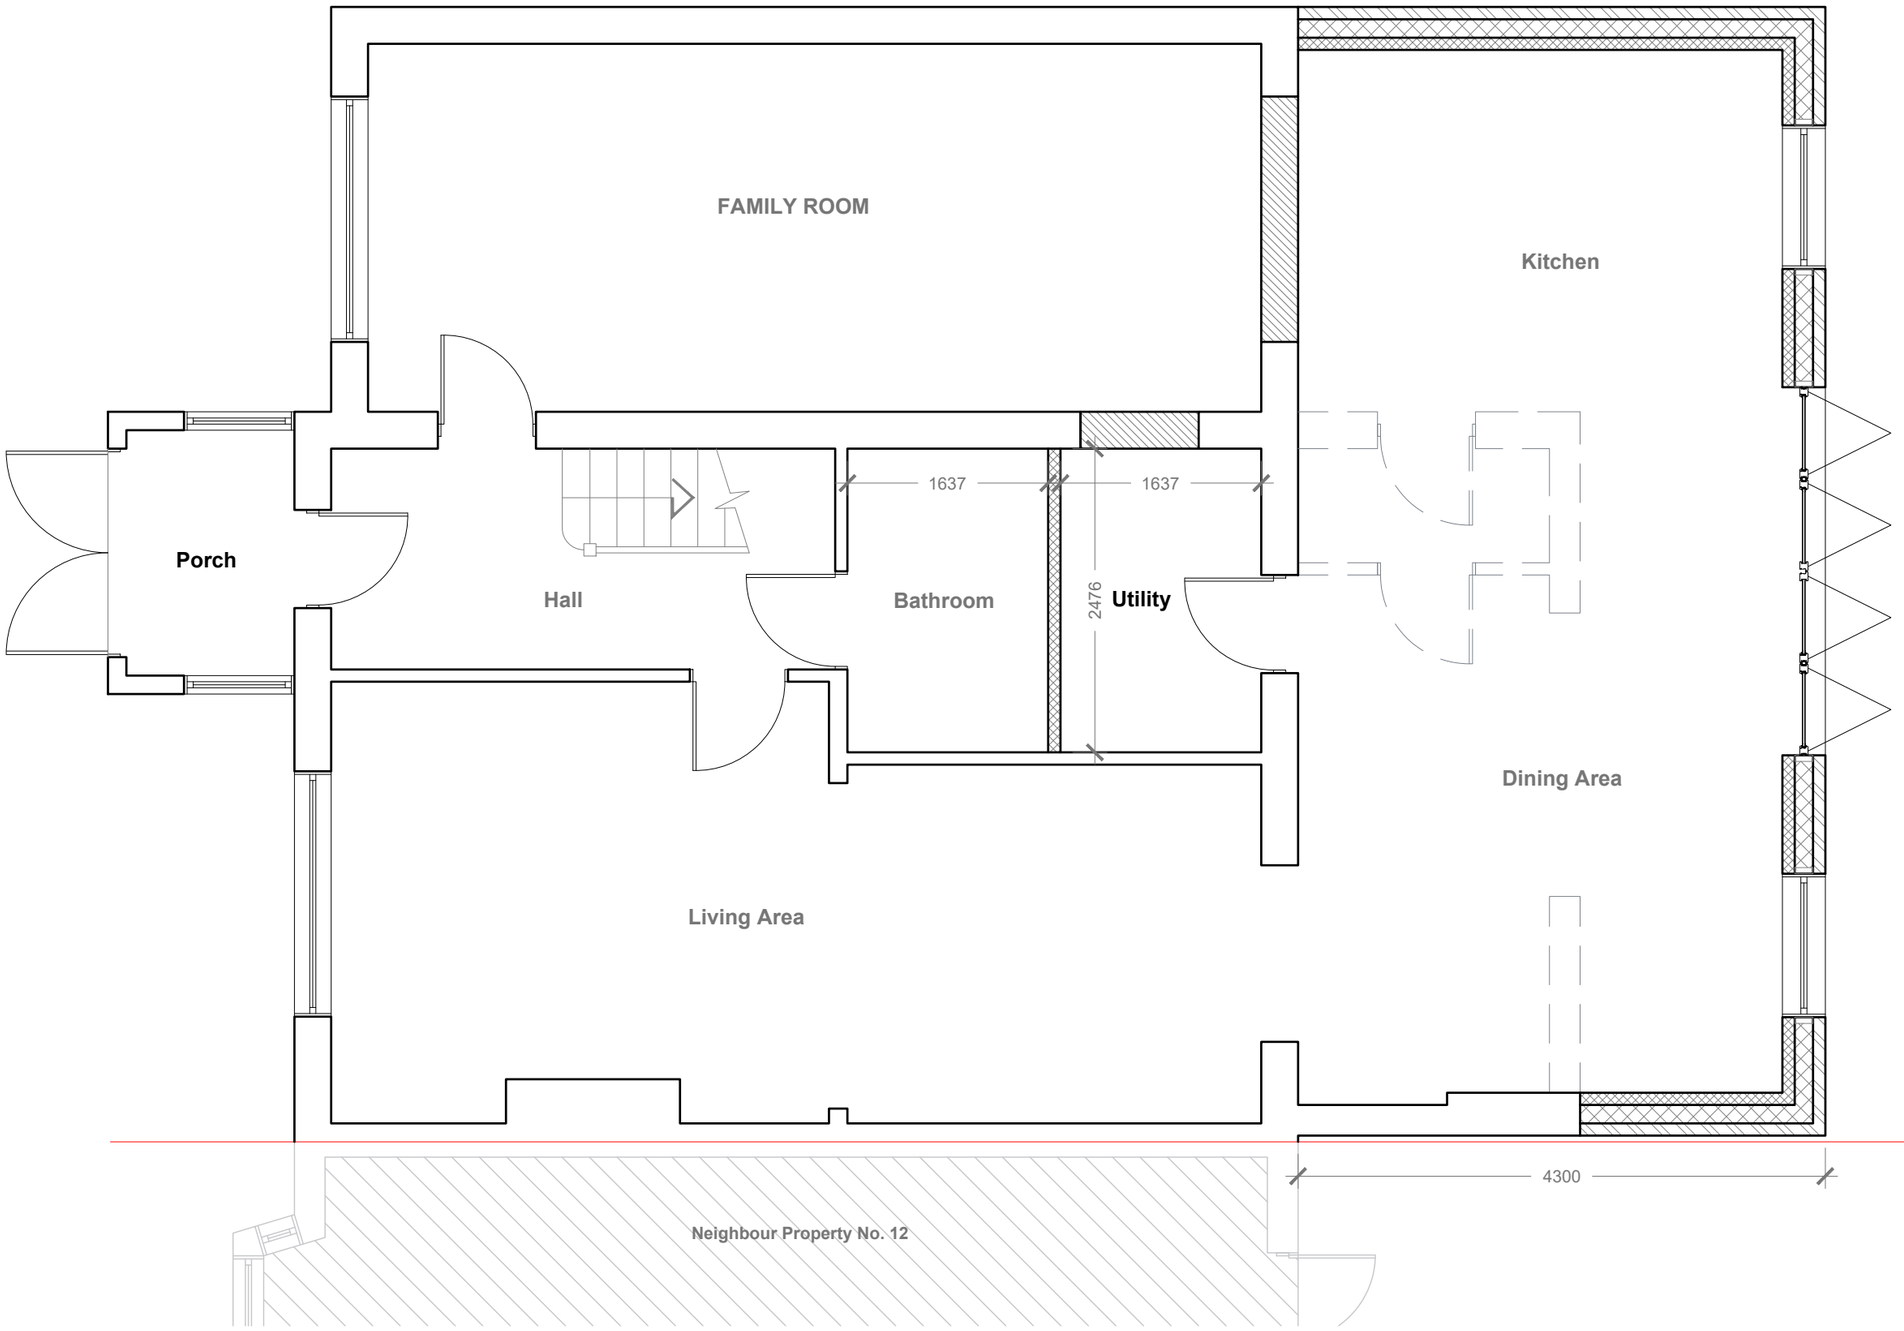

Proposed Ground Floor Plan

Scale 1:50

Notes	Revisions	Drawing name	Drawing no	Rev
All plans, sections & elevations are based on measured readings and scaled dimension. Any discrepancies be reported immediately. To be read in conjunction with Structural Engineers' drawings and Mechanical and Electrical drawings All Materials To Match Existing		Proposed - Ground Floor Plan	14 PA 05	
		Project: 14 Bondfield Ave, Hayes UB4 9HZ		
		Scale: 1:50 @ A3	Status: Planning	

SHIVAY DESIGNS & DEVELOPMENTS LTD
+44 7410377527 info@upcgrp.com



Proposed Roof Plan

Scale 1:50

Notes

All plans, sections & elevations are based on measured readings and scaled dimension.

Any discrepancies be reported immediately.

To be read in conjunction with Structural Engineers' drawings and Mechanical and Electrical drawings

All Materials To Match Existing

Revisions

Drawing name: Proposed- Roof Plan

Drawing no: 14 PA 06

Rev:

Project: 14 Bondfield Ave, Hayes UB4 9HZ


Scale: 1:50 @ A3

Status: Planning

SHIVAY DESIGNS & DEVELOPMENTS LTD
+44 7410377527 info@upcgrp.com




Proposed Front Elevation
Scale 1:100

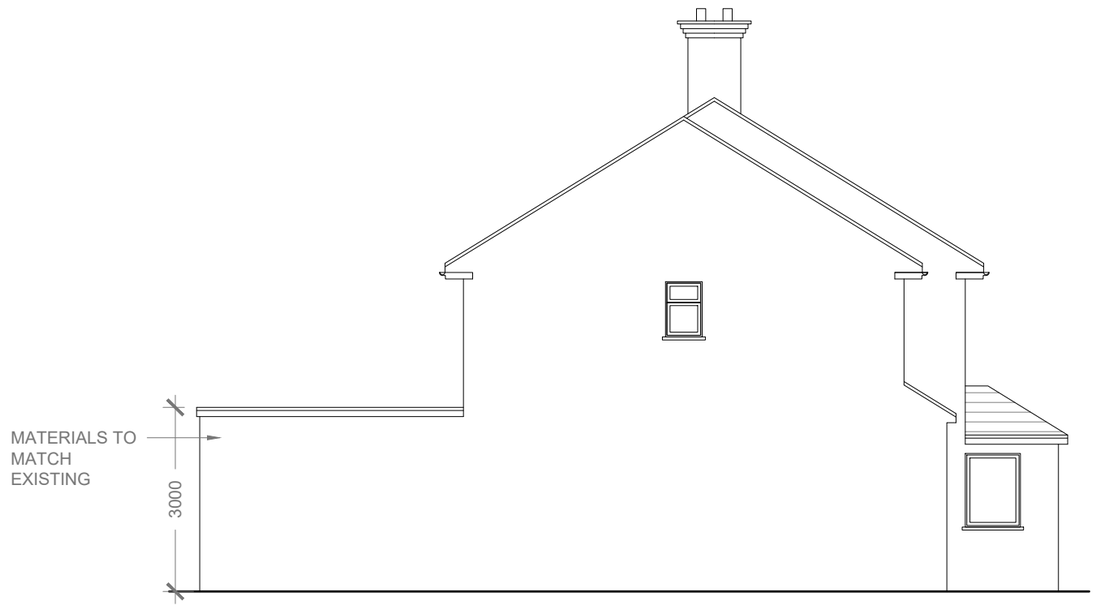

Proposed Side Elevation
Scale 1:100



Proposed Rear Elevation
Scale 1:100

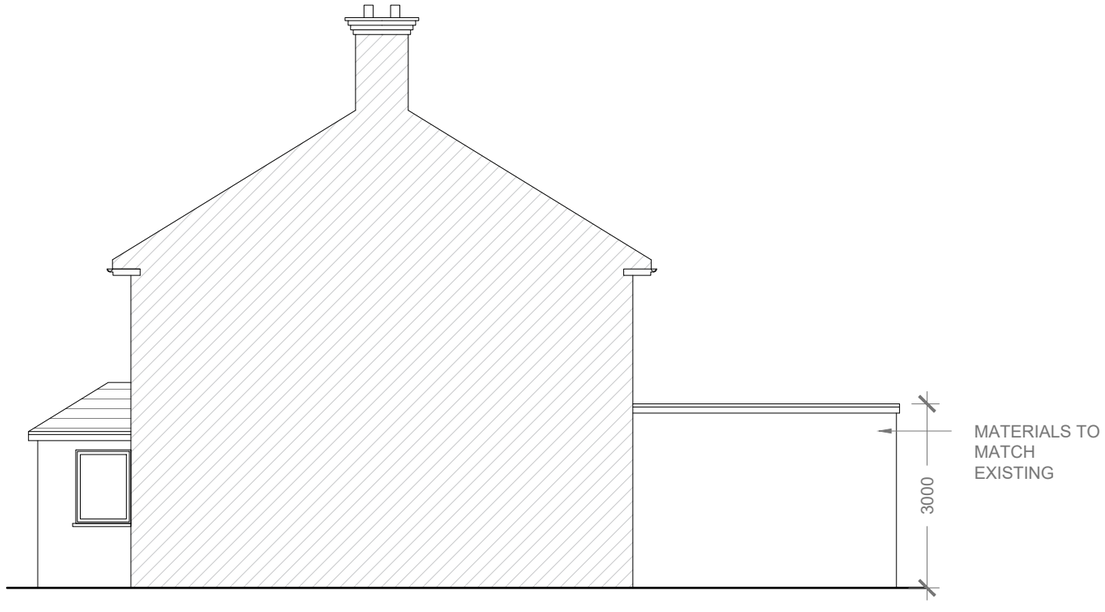

Proposed Side Elevation
Scale 1:100

Notes

All plans, sections & elevations are based on measured readings and scaled dimension.

Any discrepancies be reported immediately.

To be read in conjunction with Structural Engineers' drawings and Mechanical and Electrical drawings

All Materials To Match Existing

Revisions

Drawing name: Existing - Elevations

Drawing no: 14 PA 07

Rev:

Project: 14 Bondfield Ave, Hayes UB4 9HZ

Scale: 1:100 @ A3

Status: Planning

SHIVAY
DESIGNS & DEVELOPMENTS LTD
+44 7410375527 info@upcgrp.com



Location Plan
Scale 1:1250



Block Plan
Scale 1:500

N

1:1250 5 20
0 10 50 100 Meter

1:500
0 10 50 Meter

Notes

All plans, sections & elevations are based on measured readings and scaled dimension.

Any discrepancies be reported immediately.

To be read in conjunction with Structural Engineers' drawings and Mechanical and Electrical drawings

All Materials To Match Existing

Revisions

Drawing name: Proposed - Block Plan Location Plan

Drawing no: 14 OS 01

Rev:

Project: 14 Bondfield Ave, Hayes UB4 9HZ

Scale: 1:500 / 1250 @ A4

Status: Planning

SHIVAY DESIGNS & DEVELOPMENTS LTD
+44 7410377527 info@upcgrp.com