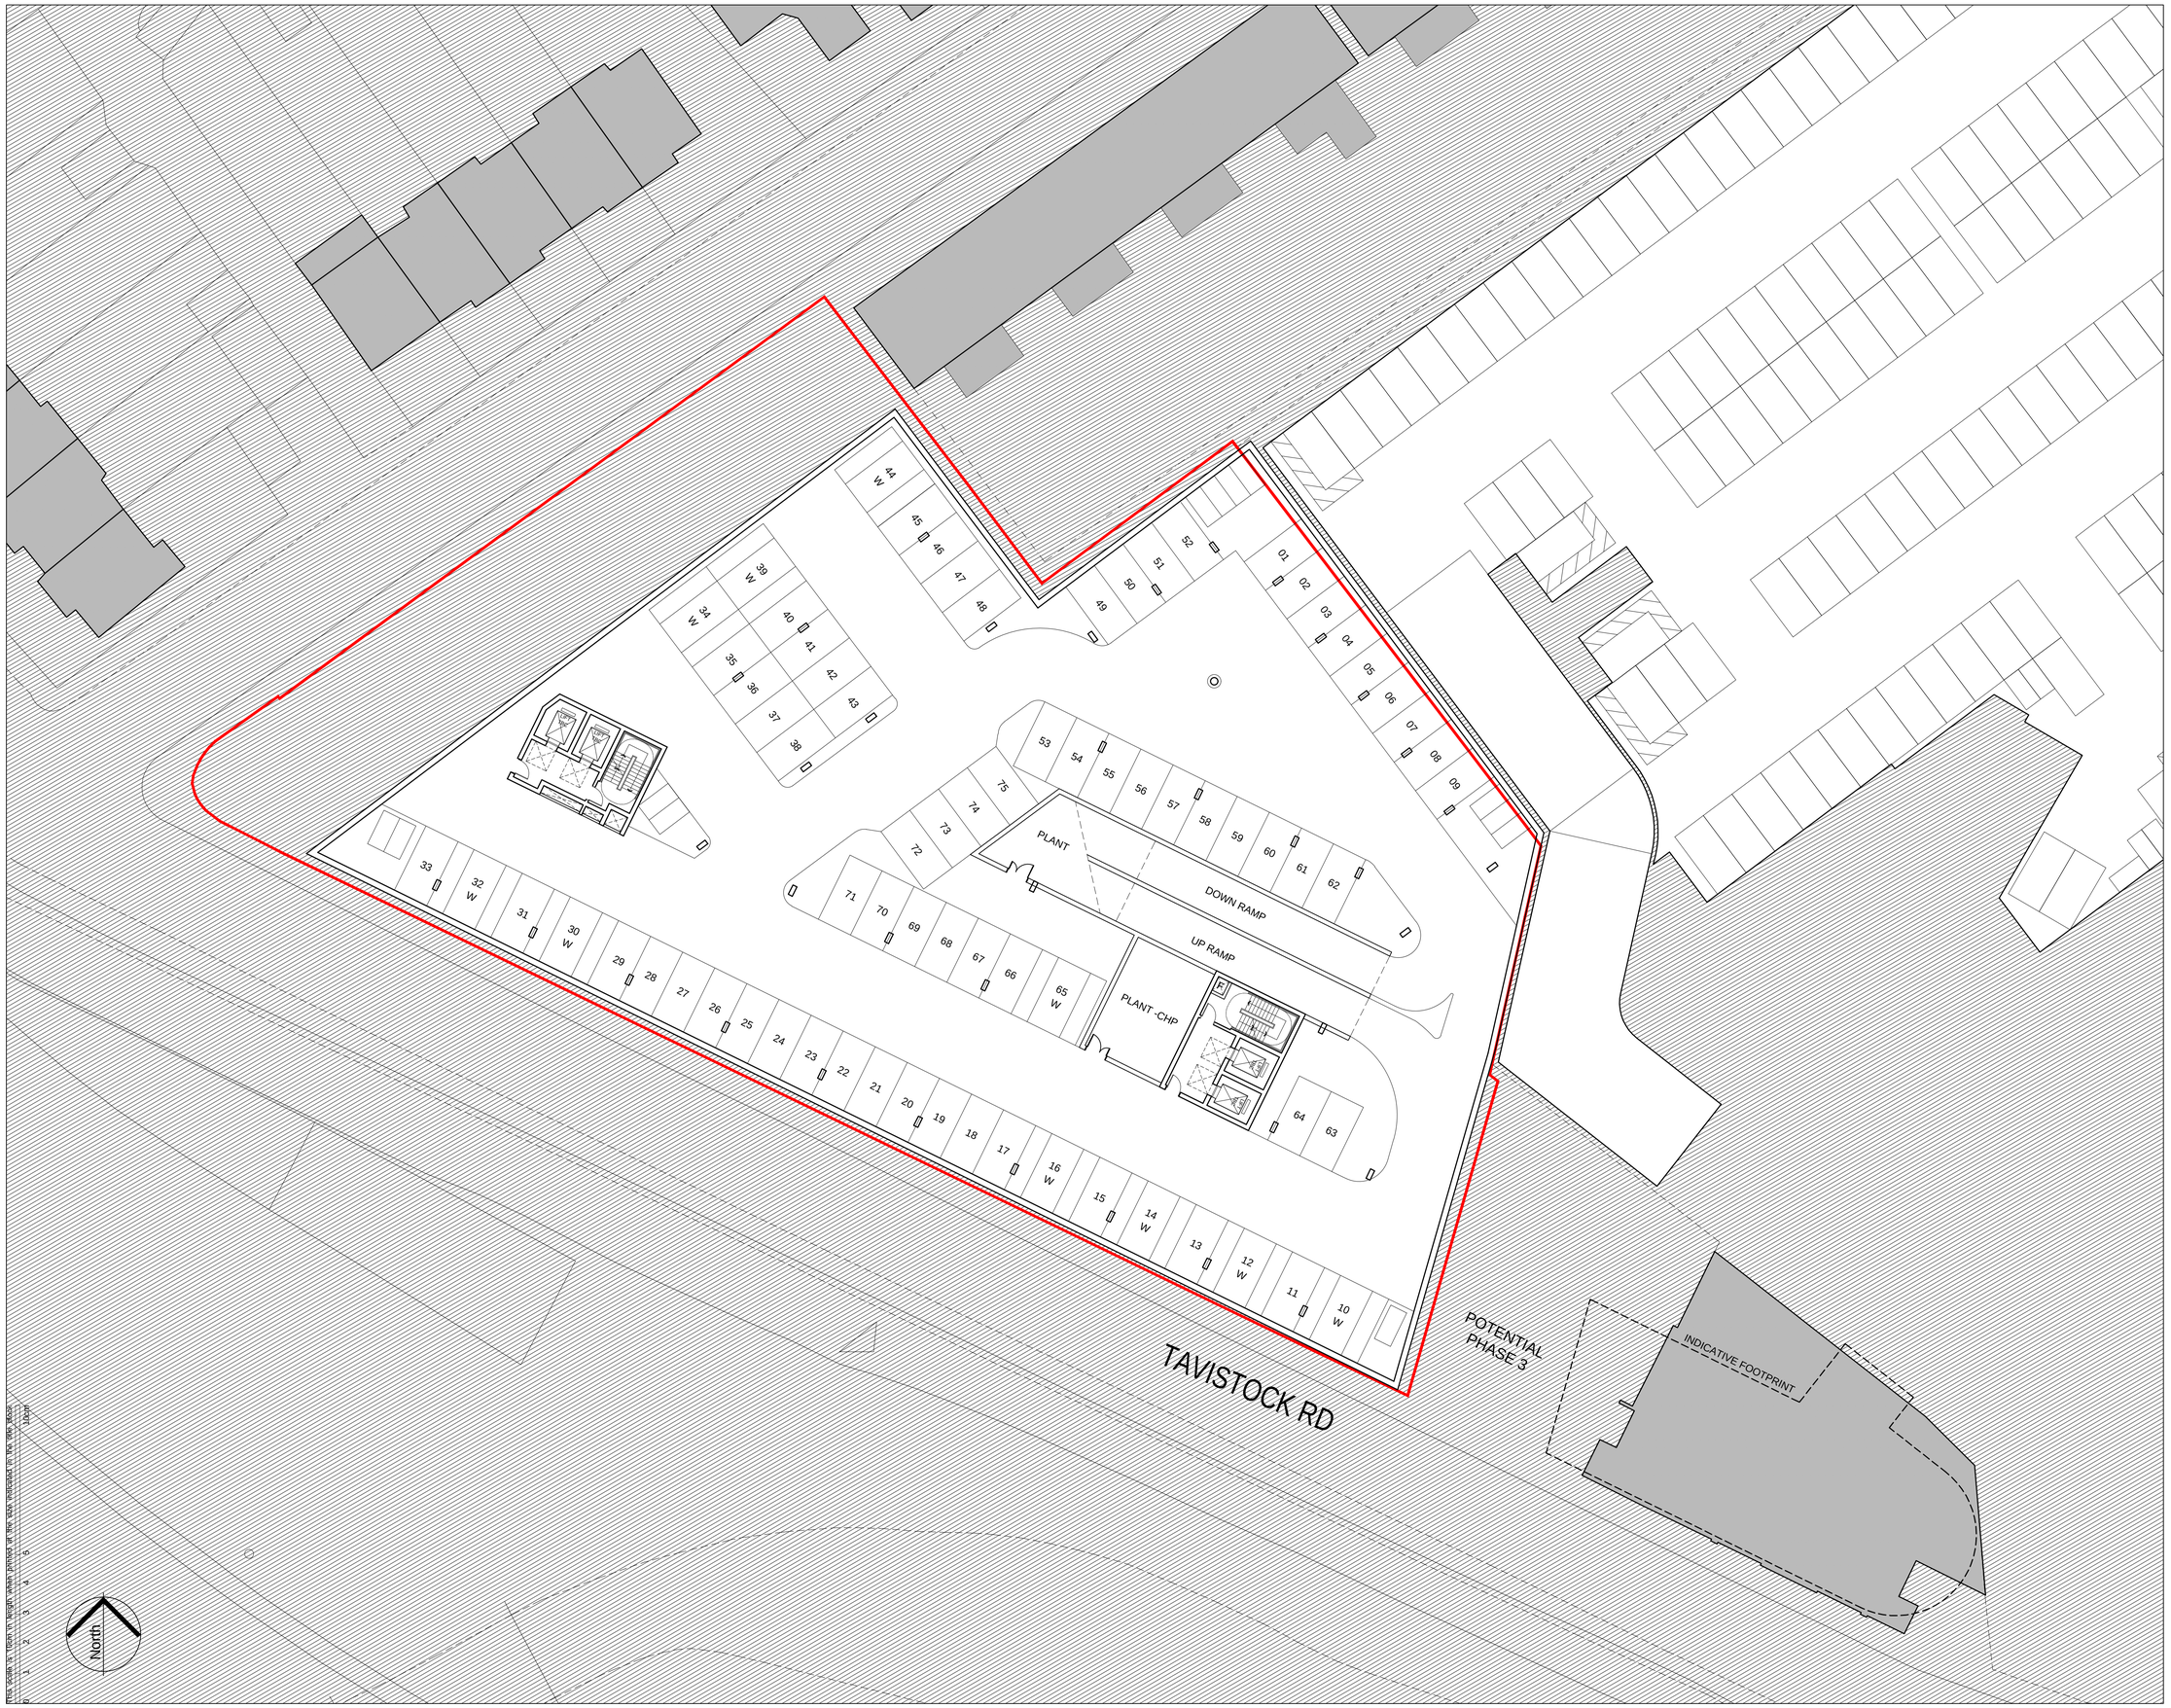


NOTES

Copyright Rolfe Judd Ltd

1 The Contractor must check and confirm all dimensions
2 All discrepancies must be reported and resolved by the Architect before works commence
3 This drawing is not to be scaled
4 All work and materials to be in accordance with current applicable Statutory Legislation and to comply with all relevant Codes of Practice and British Standards

Rev		Date
1E	Issued for Planning	19/01/18
1D	Issued for Planning	17/11/17
1C	Issued for Planning	30/10/17
1B	Issued for Planning	18/08/17
1A	Issued for Planning	11/08/17

Rolfe Judd
Architecture Planning Interiors
Old Church Court, Claylands Road, The Oval, London SW8 1NZ
T 020 7556 1500
www.rolfe-judd.co.uk

Client
Redrow Homes Ltd (London)

Project
Padcroft Phase II

Drawing
As Proposed
Basement Plan

Scale	Date	Status
1:200 (A1)	Aug 17	Planning

Job Number	Drawing Number	Revision
5935	**T(20)P-1**	**1E**

G:\5935\T_Series\T20\T20P-1

This drawing is the property of Rolfe Judd Ltd. It may not be used or reproduced without our consent. Do not scale from this drawing. Check all dimensions on site. Report any discrepancies immediately.



NOTES

Copyright Rolfe Judd Ltd

1 The Contractor must check and confirm all dimensions
2 All discrepancies must be reported and resolved by the Architect before works commence
3 This drawing is not to be scaled
4 All work and materials to be in accordance with current applicable Statutory Legislation and to comply with all relevant Codes of Practice and British Standards

Rev		Date
1E	Issued for Planning	19/01/18
1D	Issued for Planning	17/11/17
1C	Issued for Planning	30/10/17
1B	Issued for Planning	18/08/17
1A	Issued for Planning	11/08/17

Rolfe Judd
Architecture Planning Interiors
Old Church Court, Claylands Road, The Oval, London SW8 1NZ
T 020 7556 1500
www.rolfe-judd.co.uk

Client
Redrow Homes Ltd (London)


Project
Padcroft Phase II

Drawing
As Proposed
Ground Floor Plan

Scale	Date	Status
1:200 (A1)	Aug 17	Planning

Job Number	Drawing Number	Revision
5935	T(20)P00	1E

G:\5935\T_Series\T20\T20P00

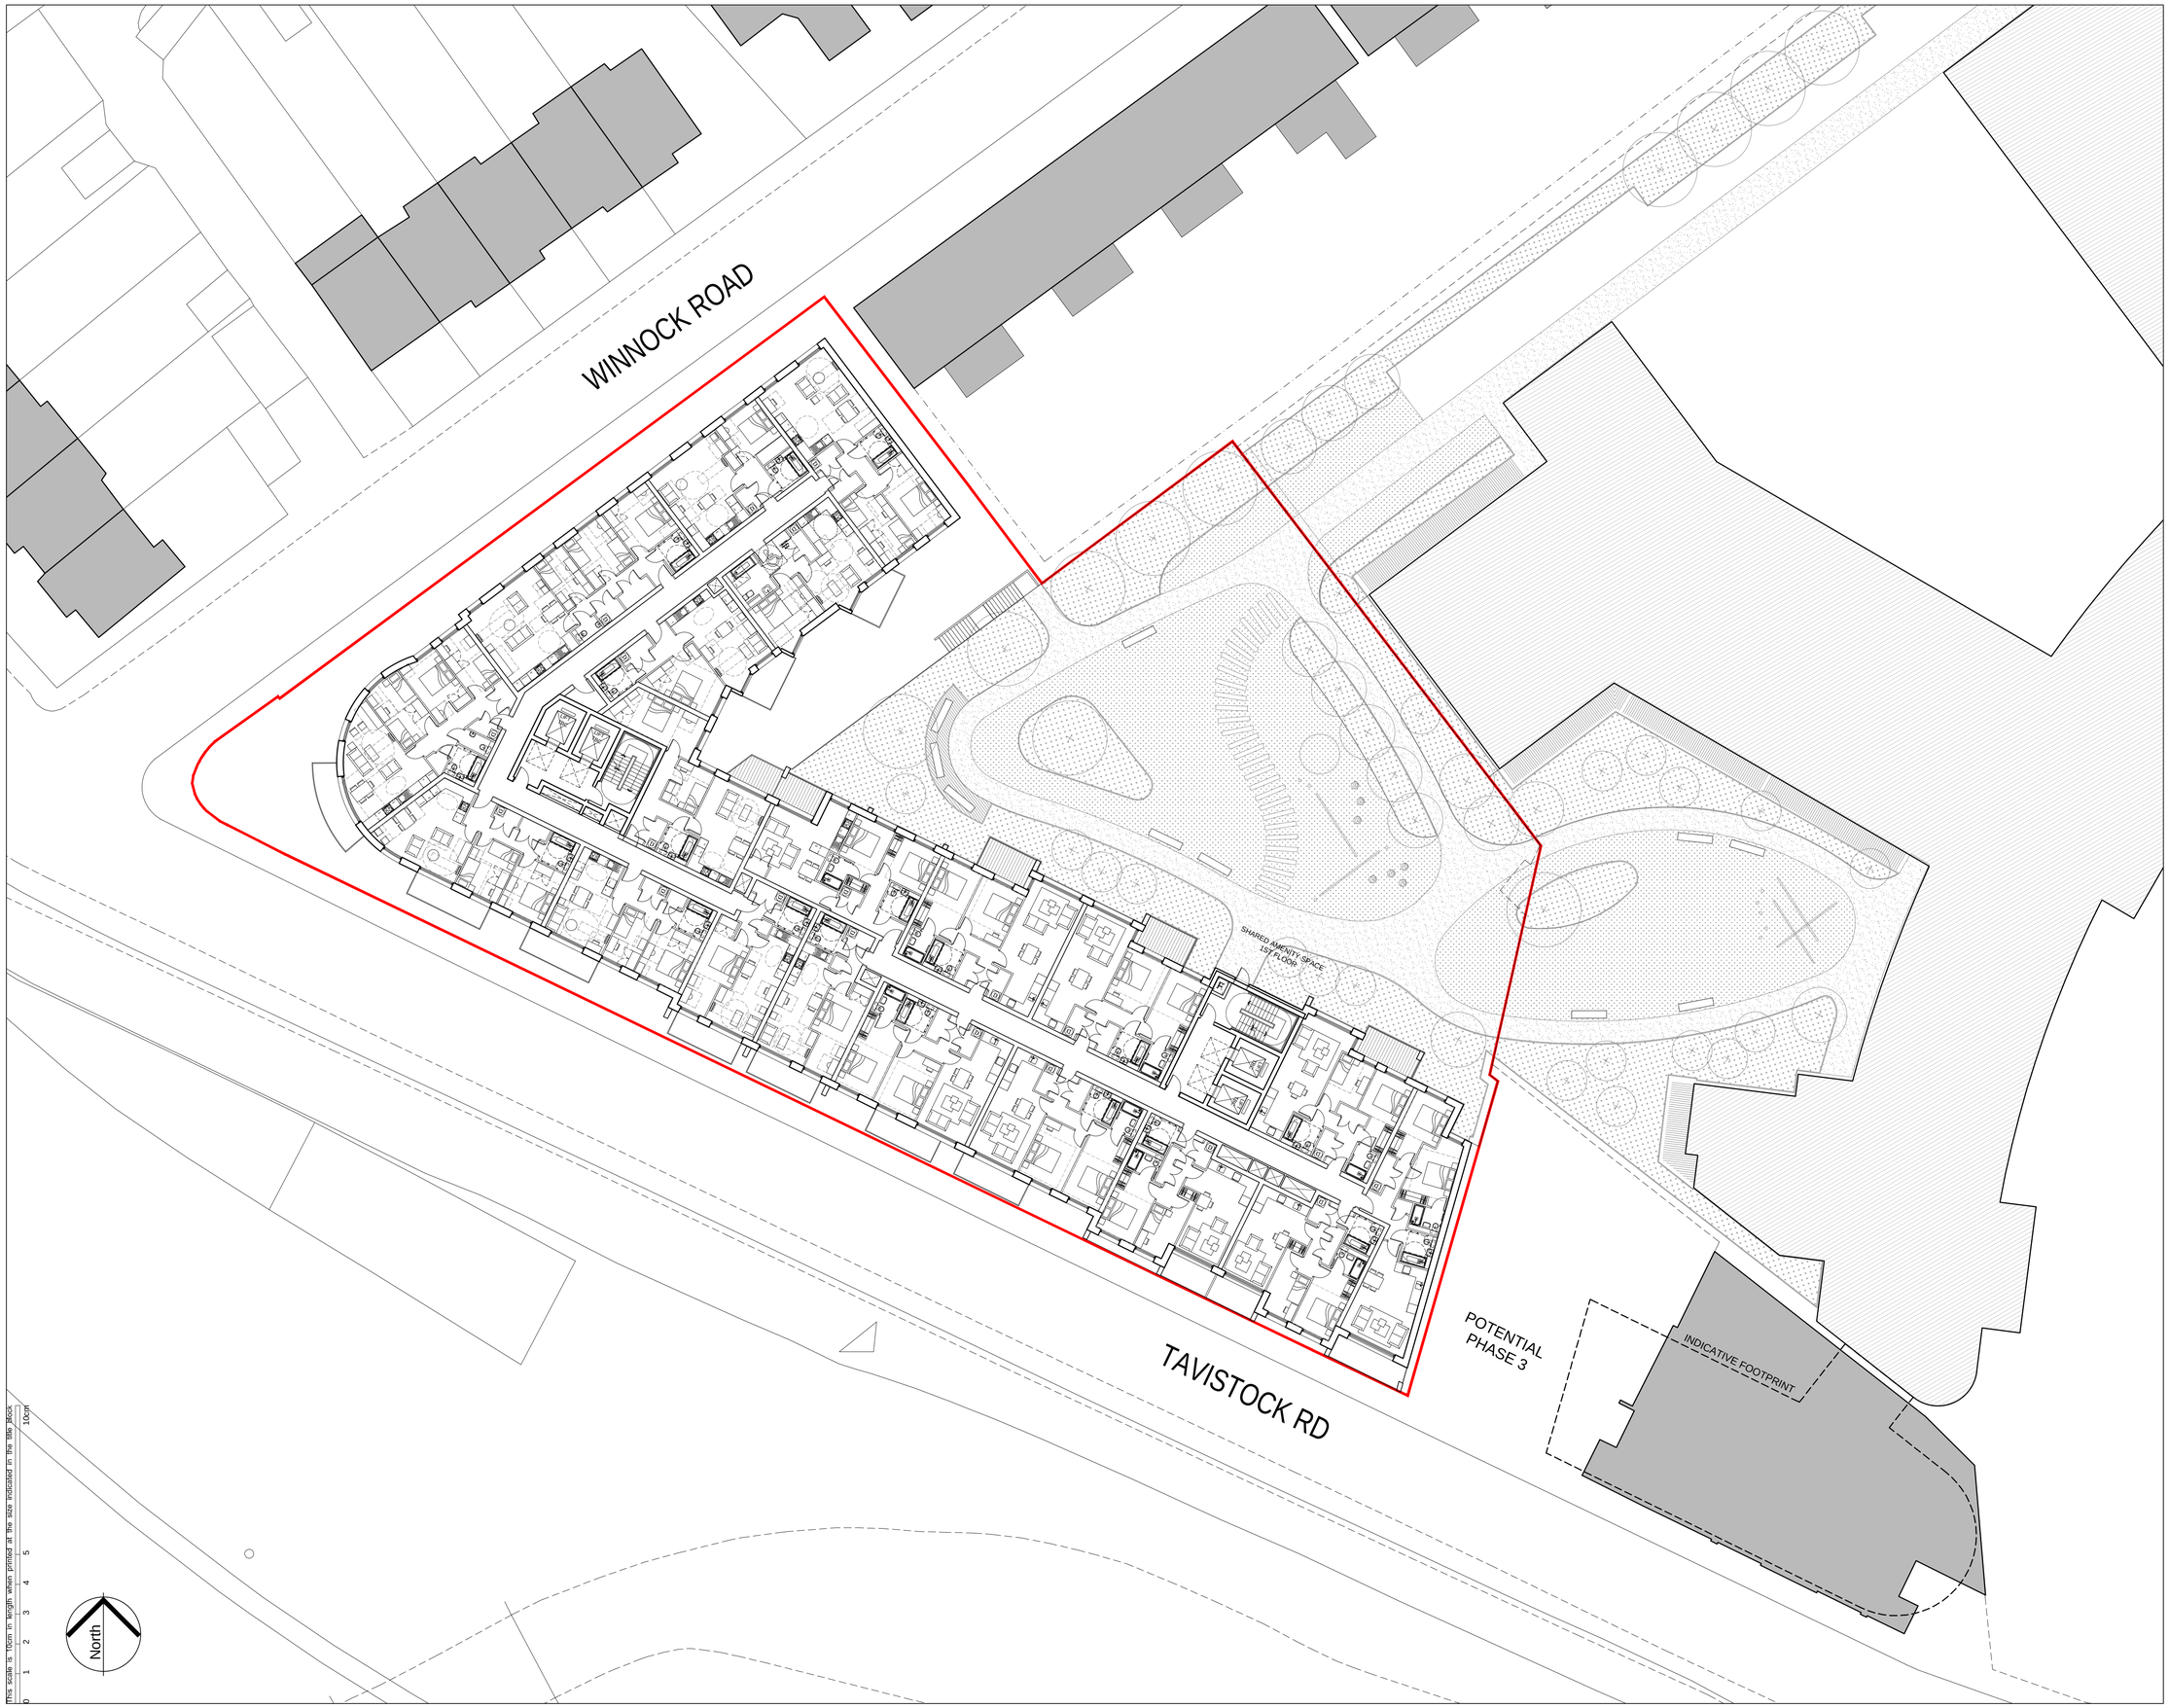

NOTES

Copyright Rolfe Judd Ltd

1 The Contractor must check and confirm all dimensions

2 All discrepancies must be reported and resolved by the Architect before works commence

3 This drawing is not to be scaled

4 All work and materials to be in accordance with current applicable Statutory Legislation and to comply with all relevant Codes of Practice and British Standards

Rev		Date
1E	Issued for Planning	19/01/18
1D	Issued for Planning	17/11/17
1C	Issued for Planning	30/10/17
1B	Issued for Planning	18/08/17
1A	Issued for Planning	11/08/17

Rolfe Judd
Architecture Planning Interiors
Old Church Court, Claylands Road, The Oval, London SW8 1NZ
T 020 7556 1500
www.rolfe-judd.co.uk

Client
Redrow Homes Ltd (London)


Project
Padcroft Phase II

Drawing
As Proposed
First Floor Plan

Scale	Date	Status
1:200 (A1)	Aug 17	Planning

Job Number	Drawing Number	Revision
5935	**T(20)P01**	**1E**

G:\5935\T_Series\T20\T20P01

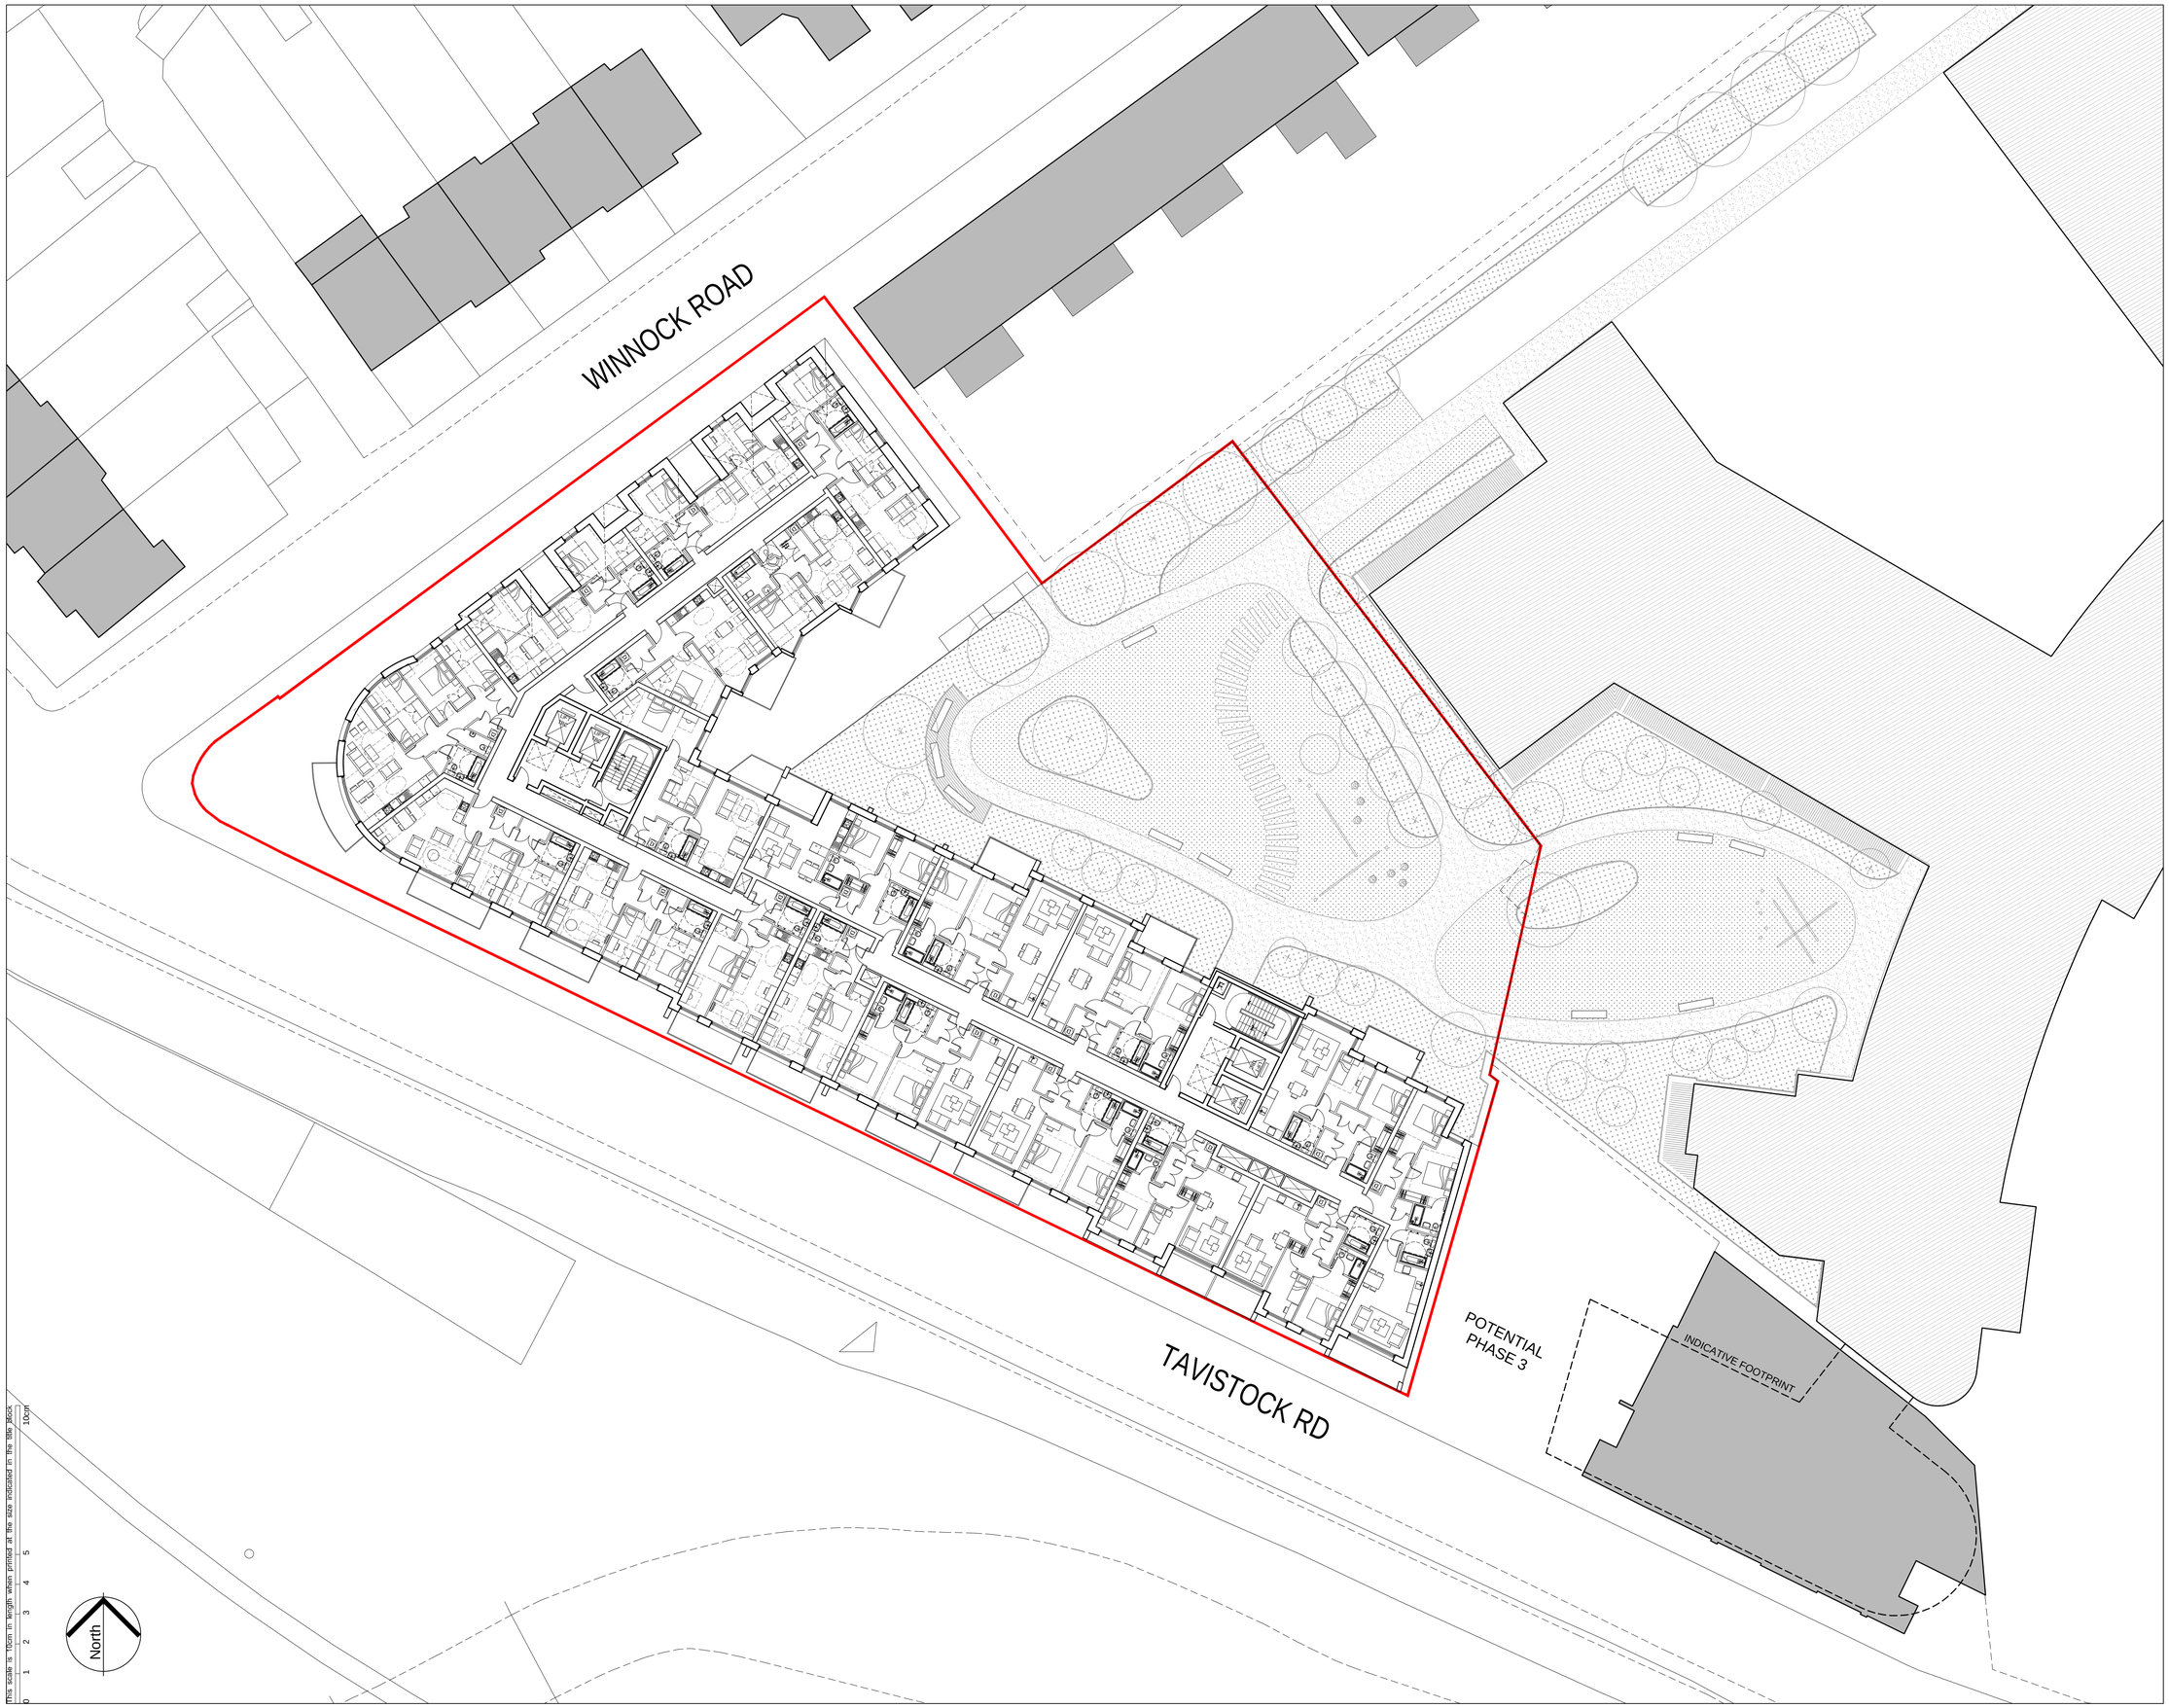

NOTES

Copyright Rolfe Judd Ltd

1 The Contractor must check and confirm all dimensions

2 All discrepancies must be reported and resolved by the Architect before works commence

3 This drawing is not to be scaled

4 All work and materials to be in accordance with current applicable Statutory Legislation and to comply with all relevant Codes of Practice and British Standards

Rev		Date
1E	Issued for Planning	19/01/18
1D	Issued for Planning	17/11/17
1C	Issued for Planning	30/10/17
1B	Issued for Planning	18/08/17
1A	Issued for Planning	11/08/17

Rolfe Judd
Architecture Planning Interiors
Old Church Court, Claylands Road, The Oval, London SW8 1NZ
T 020 7556 1500
www.rolfe-judd.co.uk

Client
Redrow Homes Ltd (London)


Project
Padcroft Phase II

Drawing
As Proposed
Second Floor Plan

Scale	Date	Status
1:200 (A1)	Aug 17	Planning

Job Number	Drawing Number	Revision
5935	**T(20)P02**	**1E**

G:\5935\T_Series\T20\T20P02

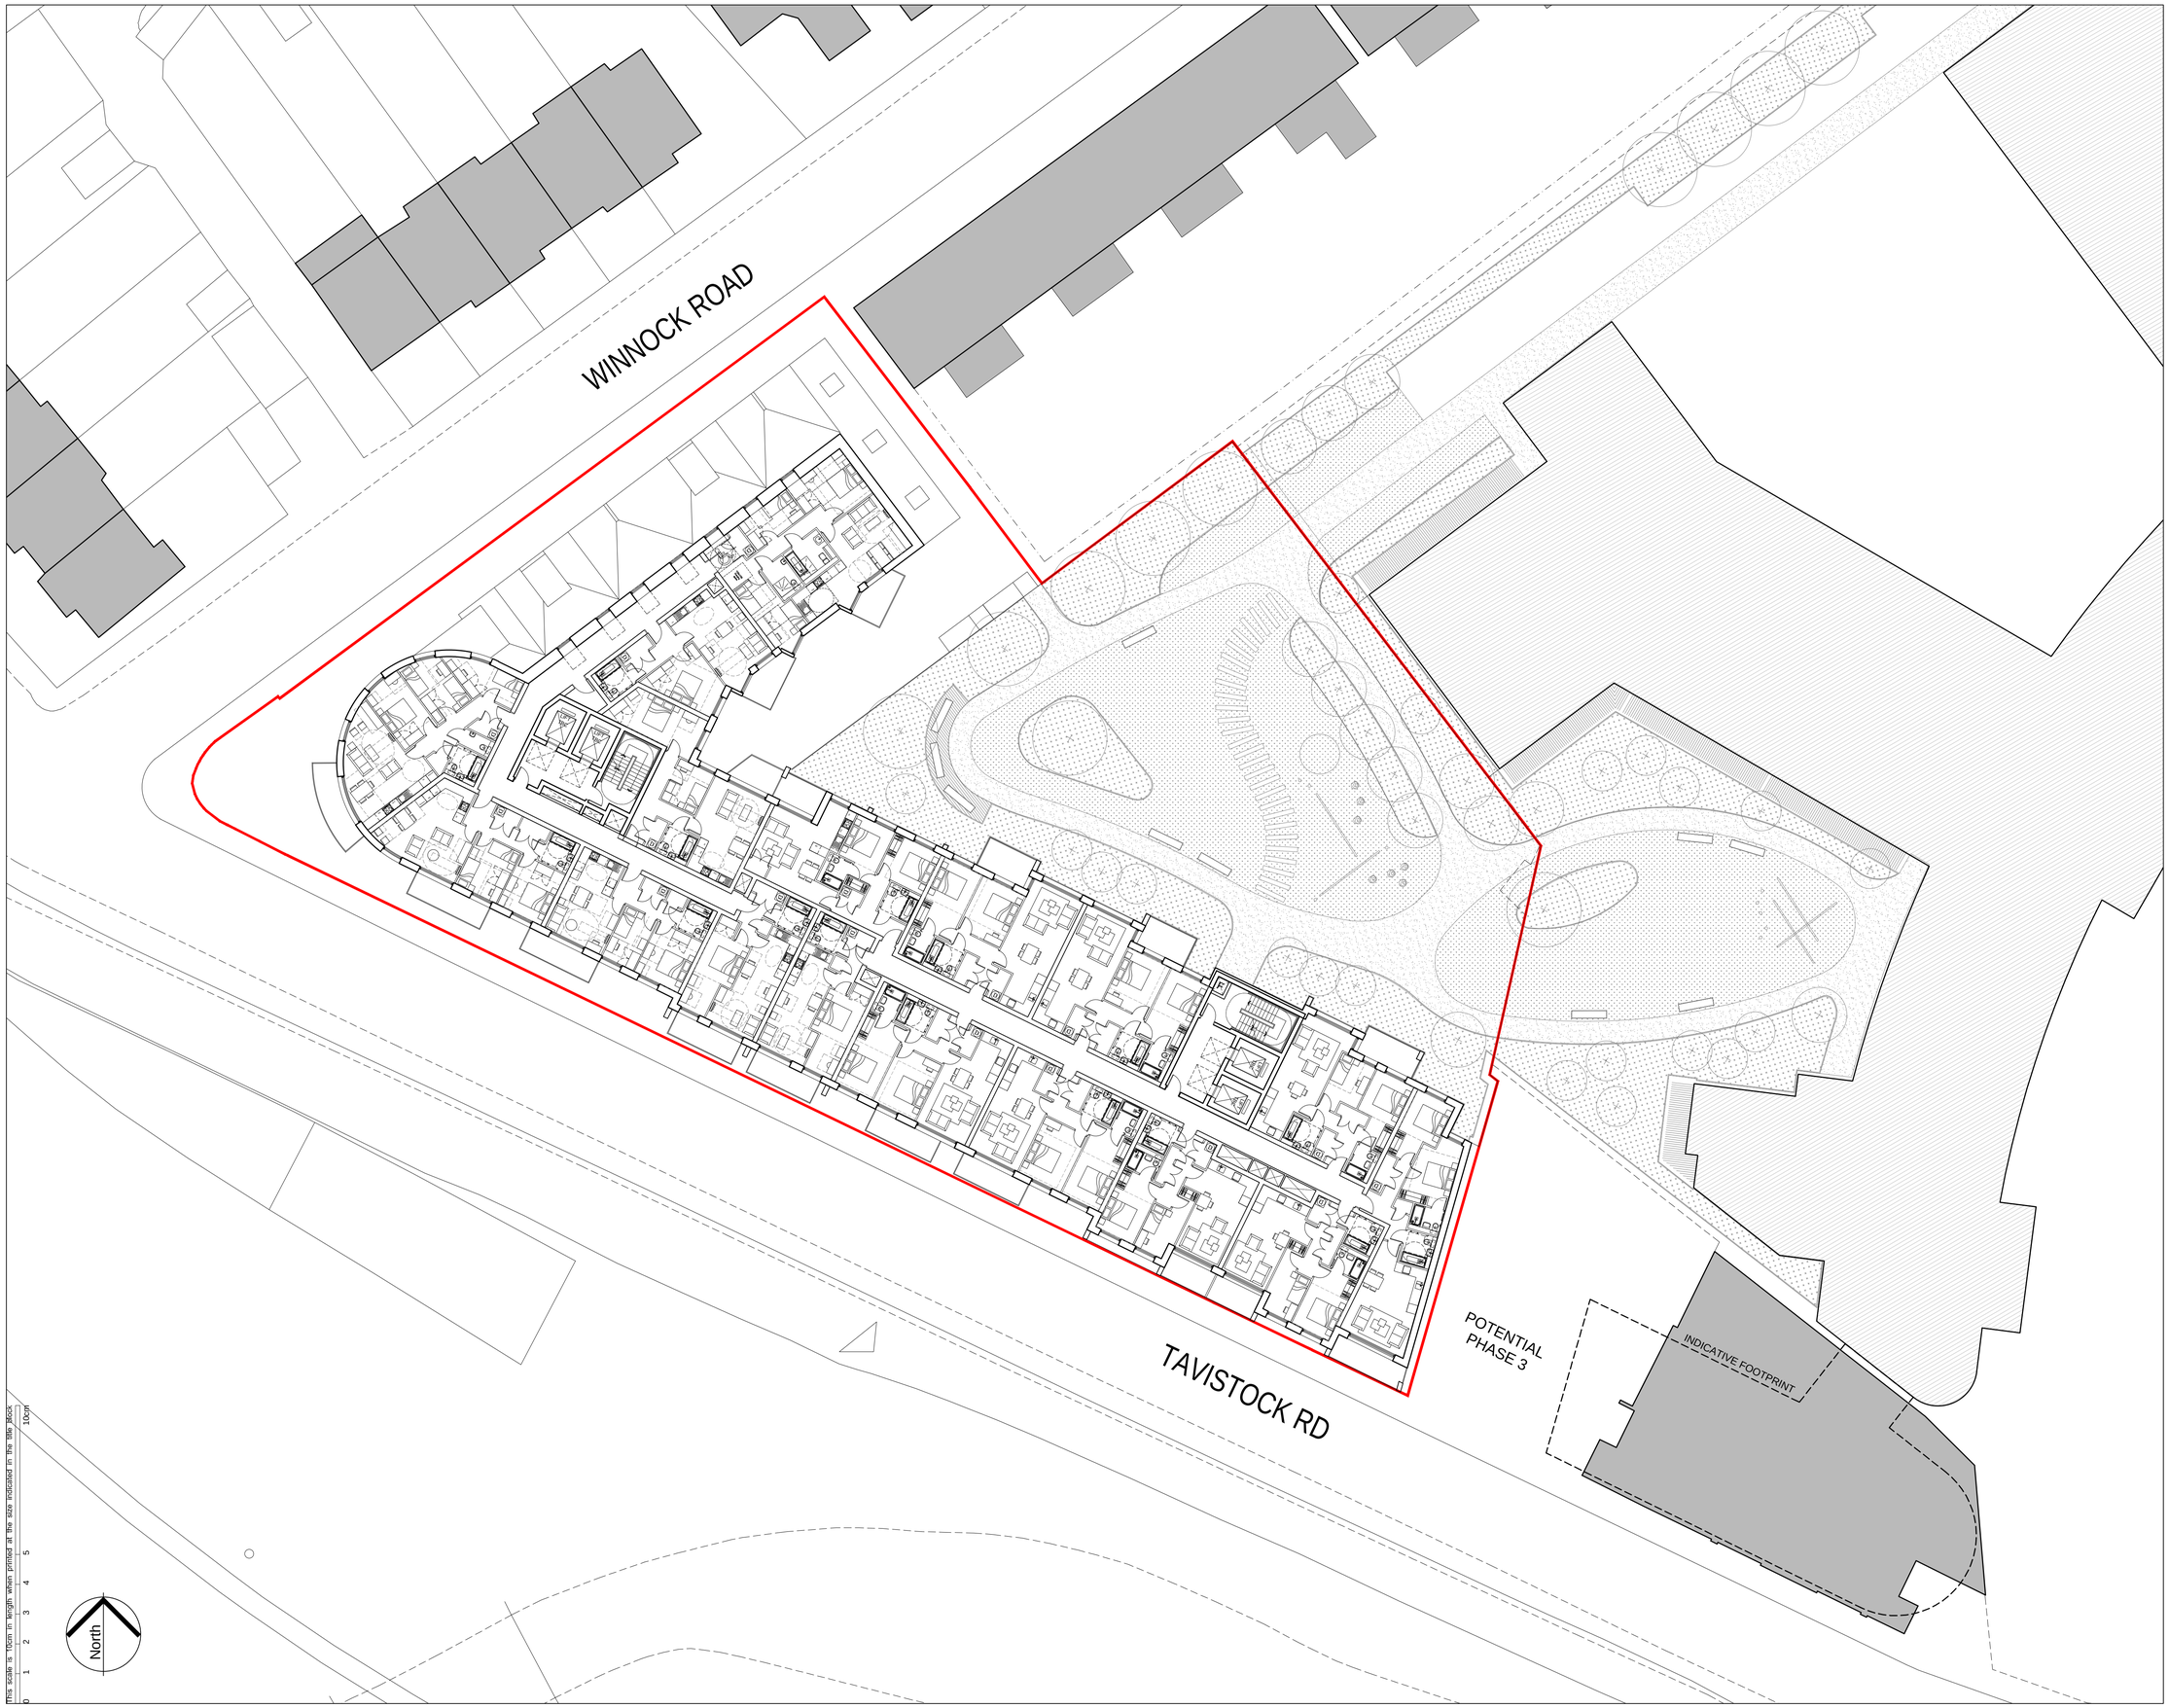

NOTES

Copyright Rolfe Judd Ltd

1 The Contractor must check and confirm all dimensions

2 All discrepancies must be reported and resolved by the Architect before works commence

3 This drawing is not to be scaled

4 All work and materials to be in accordance with current applicable Statutory Legislation and to comply with all relevant Codes of Practice and British Standards

Rev		Date
1E	Issued for Planning	19/01/18
1D	Issued for Planning	17/11/17
1C	Issued for Planning	30/10/17
1B	Issued for Planning	18/08/17
1A	Issued for Planning	11/08/17

Rolfe Judd
Architecture Planning Interiors
Old Church Court, Claylands Road, The Oval, London SW8 1NZ
T 020 7556 1500
www.rolfe-judd.co.uk

Client
Redrow Homes Ltd (London)


Project
Padcroft Phase II

Drawing
As Proposed
Third Floor Plan

Scale	Date	Status
1:200 (A1)	Aug 17	Planning

Job Number	Drawing Number	Revision
5935	**T(20)P03**	**1E**

G:\5935\T_Series\T20\T20P03

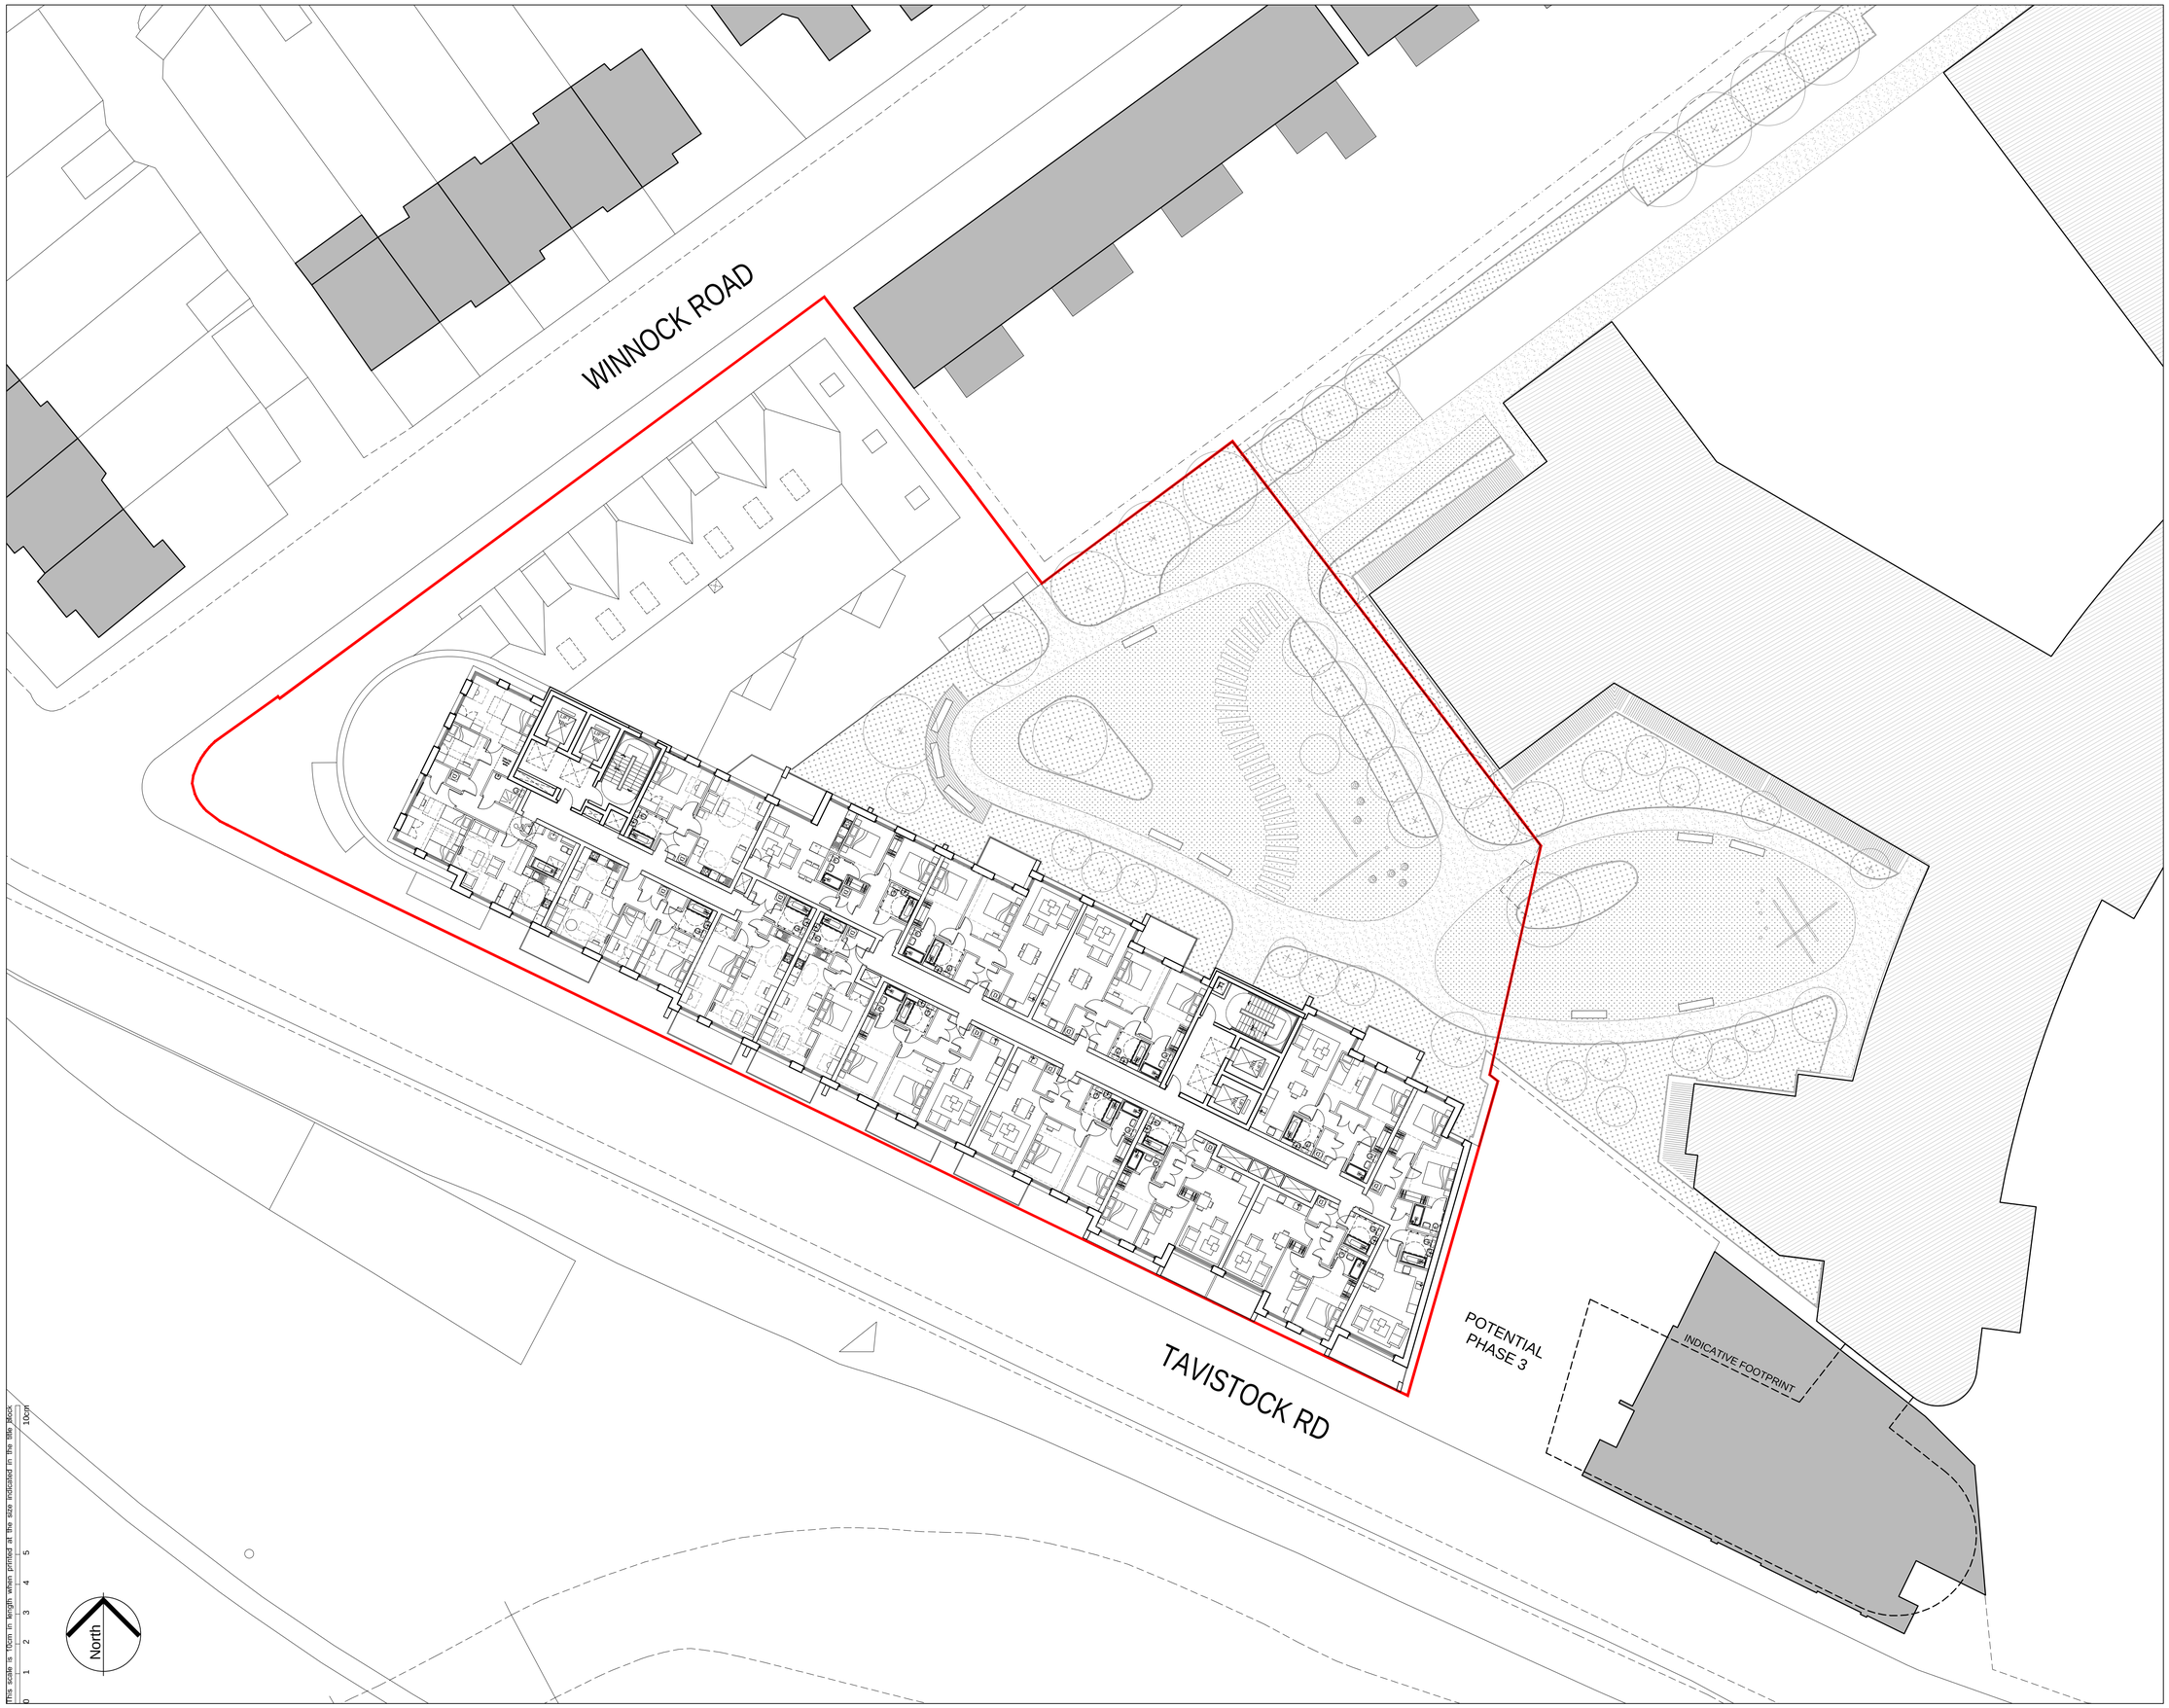

NOTES

Copyright Rolfe Judd Ltd

1 The Contractor must check and confirm all dimensions

2 All discrepancies must be reported and resolved by the Architect before works commence

3 This drawing is not to be scaled

4 All work and materials to be in accordance with current applicable Statutory Legislation and to comply with all relevant Codes of Practice and British Standards

Rev		Date
1E	Issued for Planning	19/01/18
1D	Issued for Planning	17/11/17
1C	Issued for Planning	30/10/17
1B	Issued for Planning	18/08/17
1A	Issued for Planning	11/08/17

Rolfe Judd
Architecture Planning Interiors
Old Church Court, Claylands Road, The Oval, London SW8 1NZ
T 020 7556 1500
www.rolfe-judd.co.uk

Client
Redrow Homes Ltd (London)


Project
Padcroft Phase II

Drawing
As Proposed
Fourth Floor Plan

Scale	Date	Status
1:200 (A1)	Aug 17	Planning

Job Number	Drawing Number	Revision
5935	**T(20)P04**	**1E**

G:\5935\T_Series\T20\T20P04

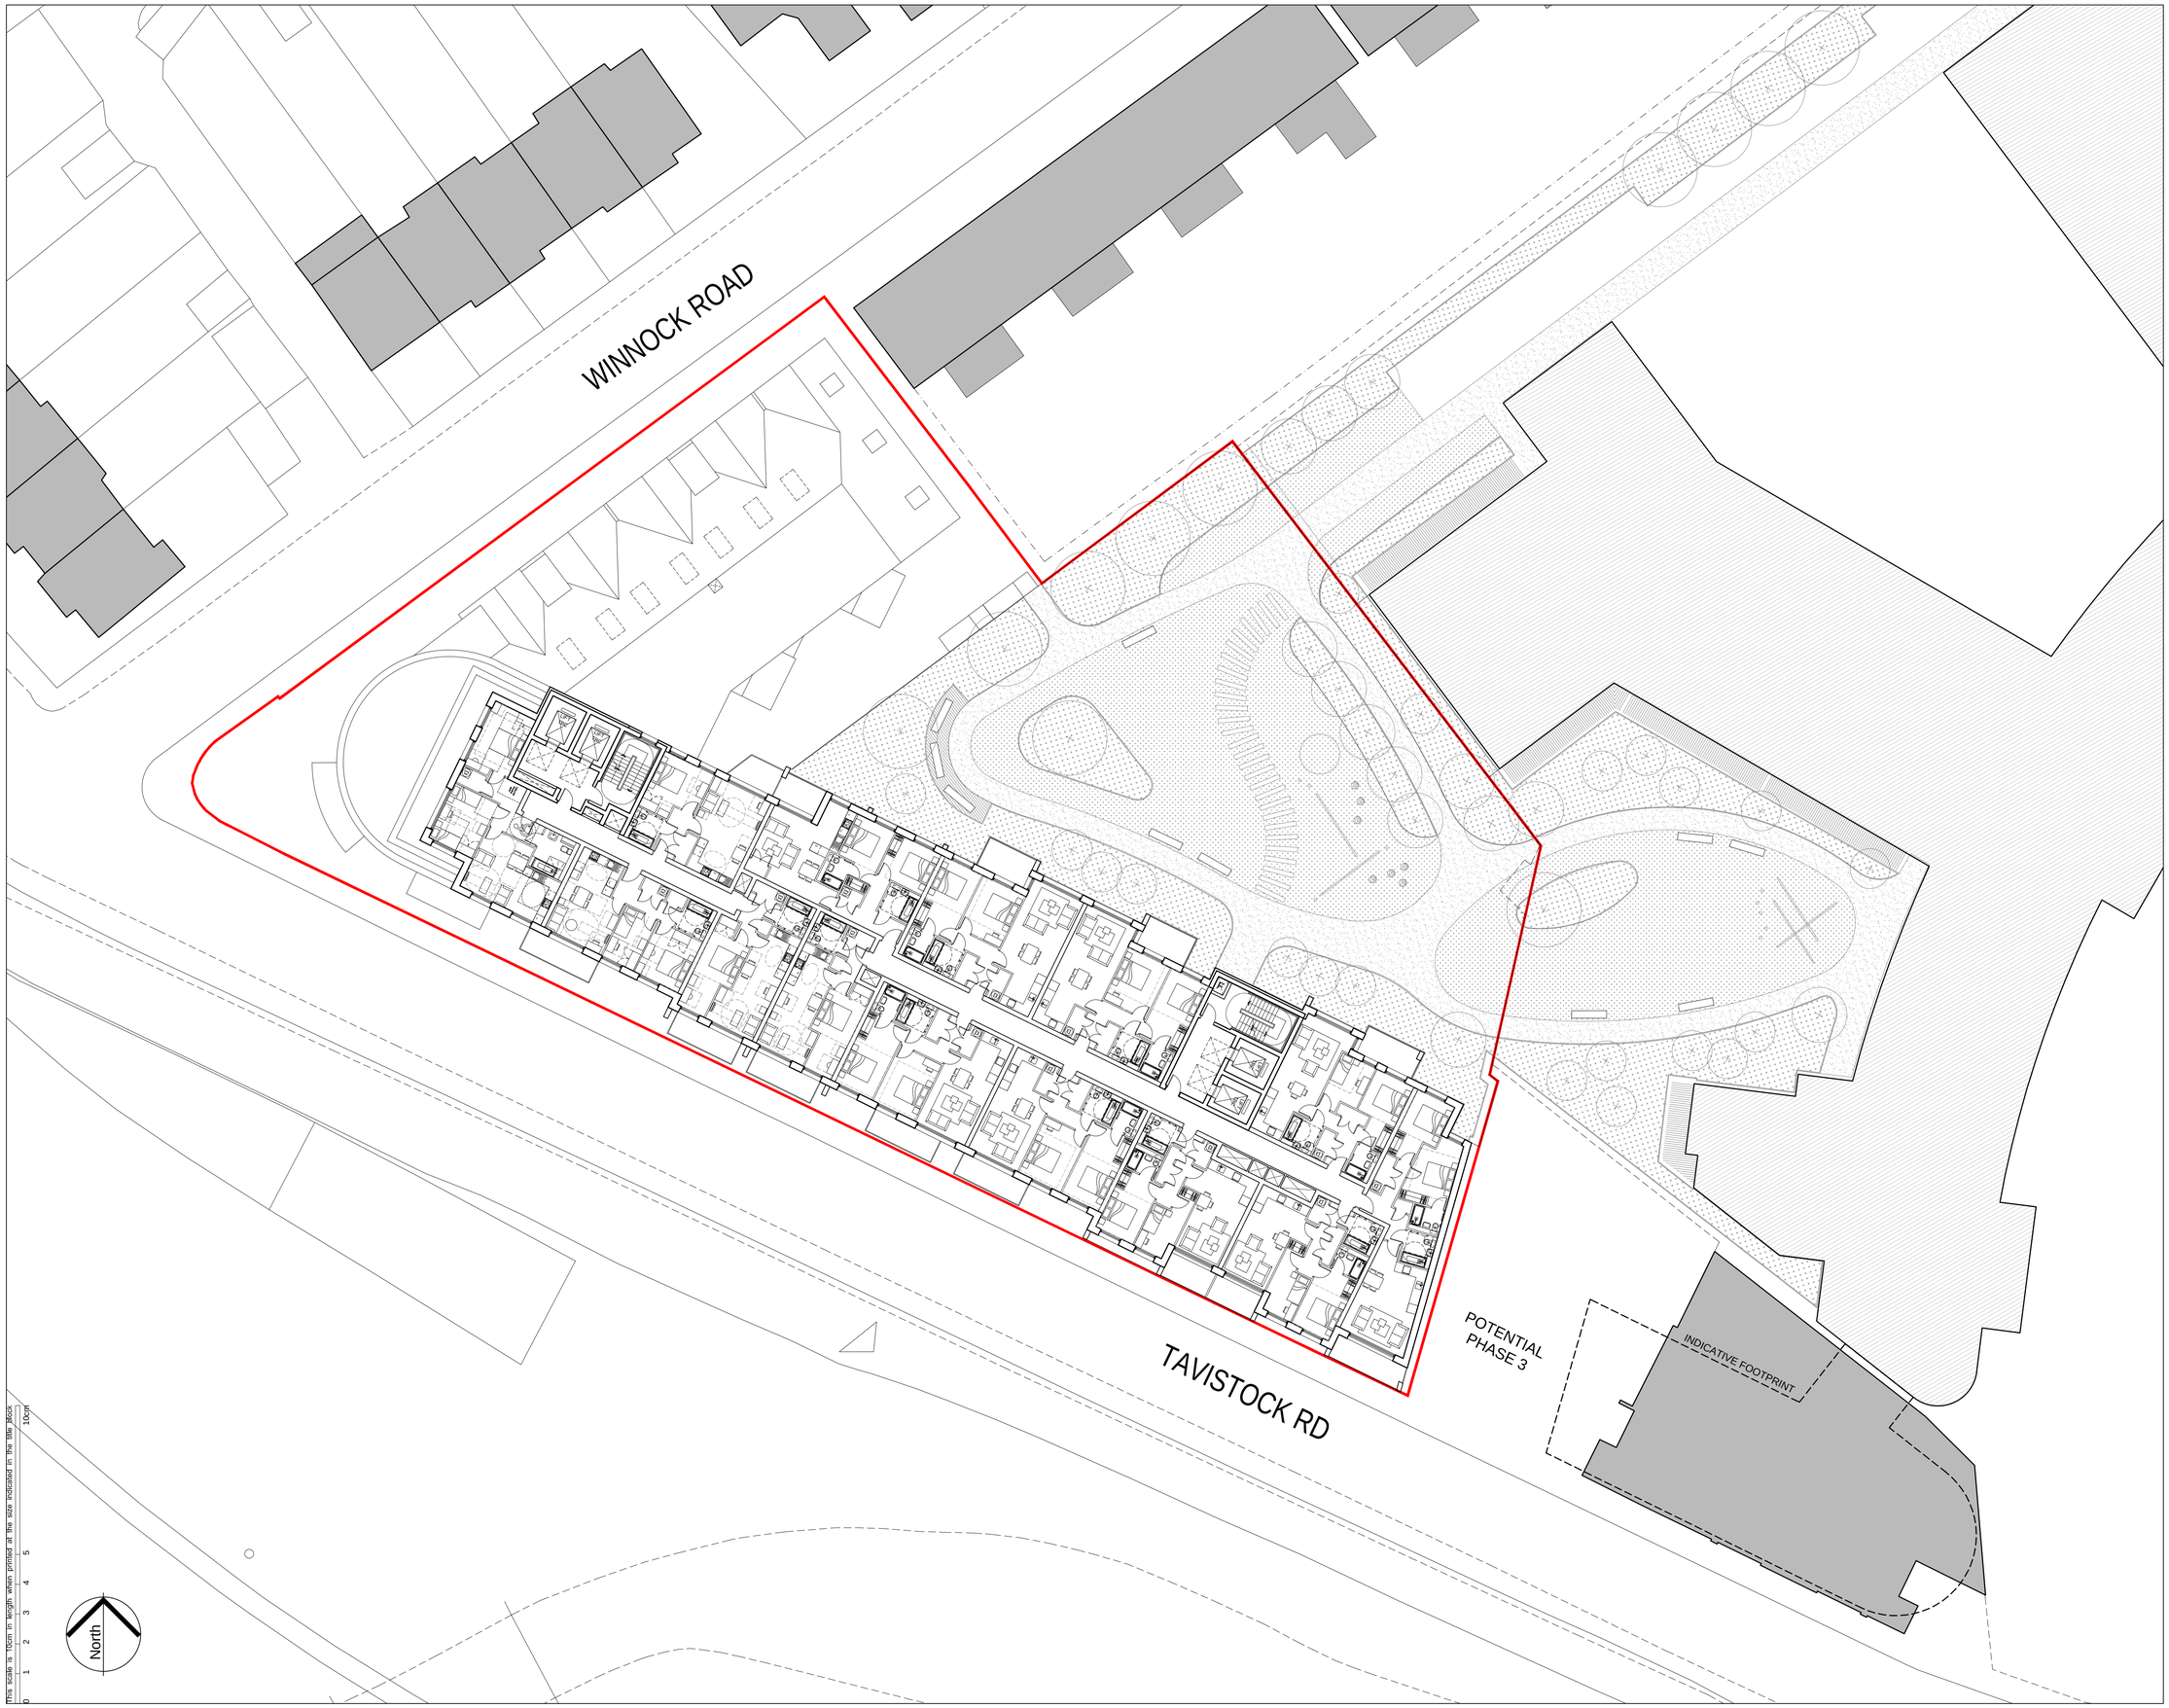

NOTES

Copyright Rolfe Judd Ltd

1 The Contractor must check and confirm all dimensions

2 All discrepancies must be reported and resolved by the Architect before works commence

3 This drawing is not to be scaled

4 All work and materials to be in accordance with current applicable Statutory Legislation and to comply with all relevant Codes of Practice and British Standards

Rev		Date
1E	Issued for Planning	19/01/18
1D	Issued for Planning	17/11/17
1C	Issued for Planning	30/10/17
1B	Issued for Planning	18/08/17
1A	Issued for Planning	11/08/17

Rolfe Judd
Architecture Planning Interiors
Old Church Court, Claylands Road, The Oval, London SW8 1NZ
T 020 7556 1500
www.rolfe-judd.co.uk

Client
Redrow Homes Ltd (London)

Project
Padcroft Phase II

Drawing
As Proposed
Fifth Floor Plan

Scale	Date	Status
1:200 (A1)	Aug 17	Planning

Job Number	Drawing Number	Revision
5935	**T(20)P05**	**1E**

G:\5935\T_Series\T20\T20P05