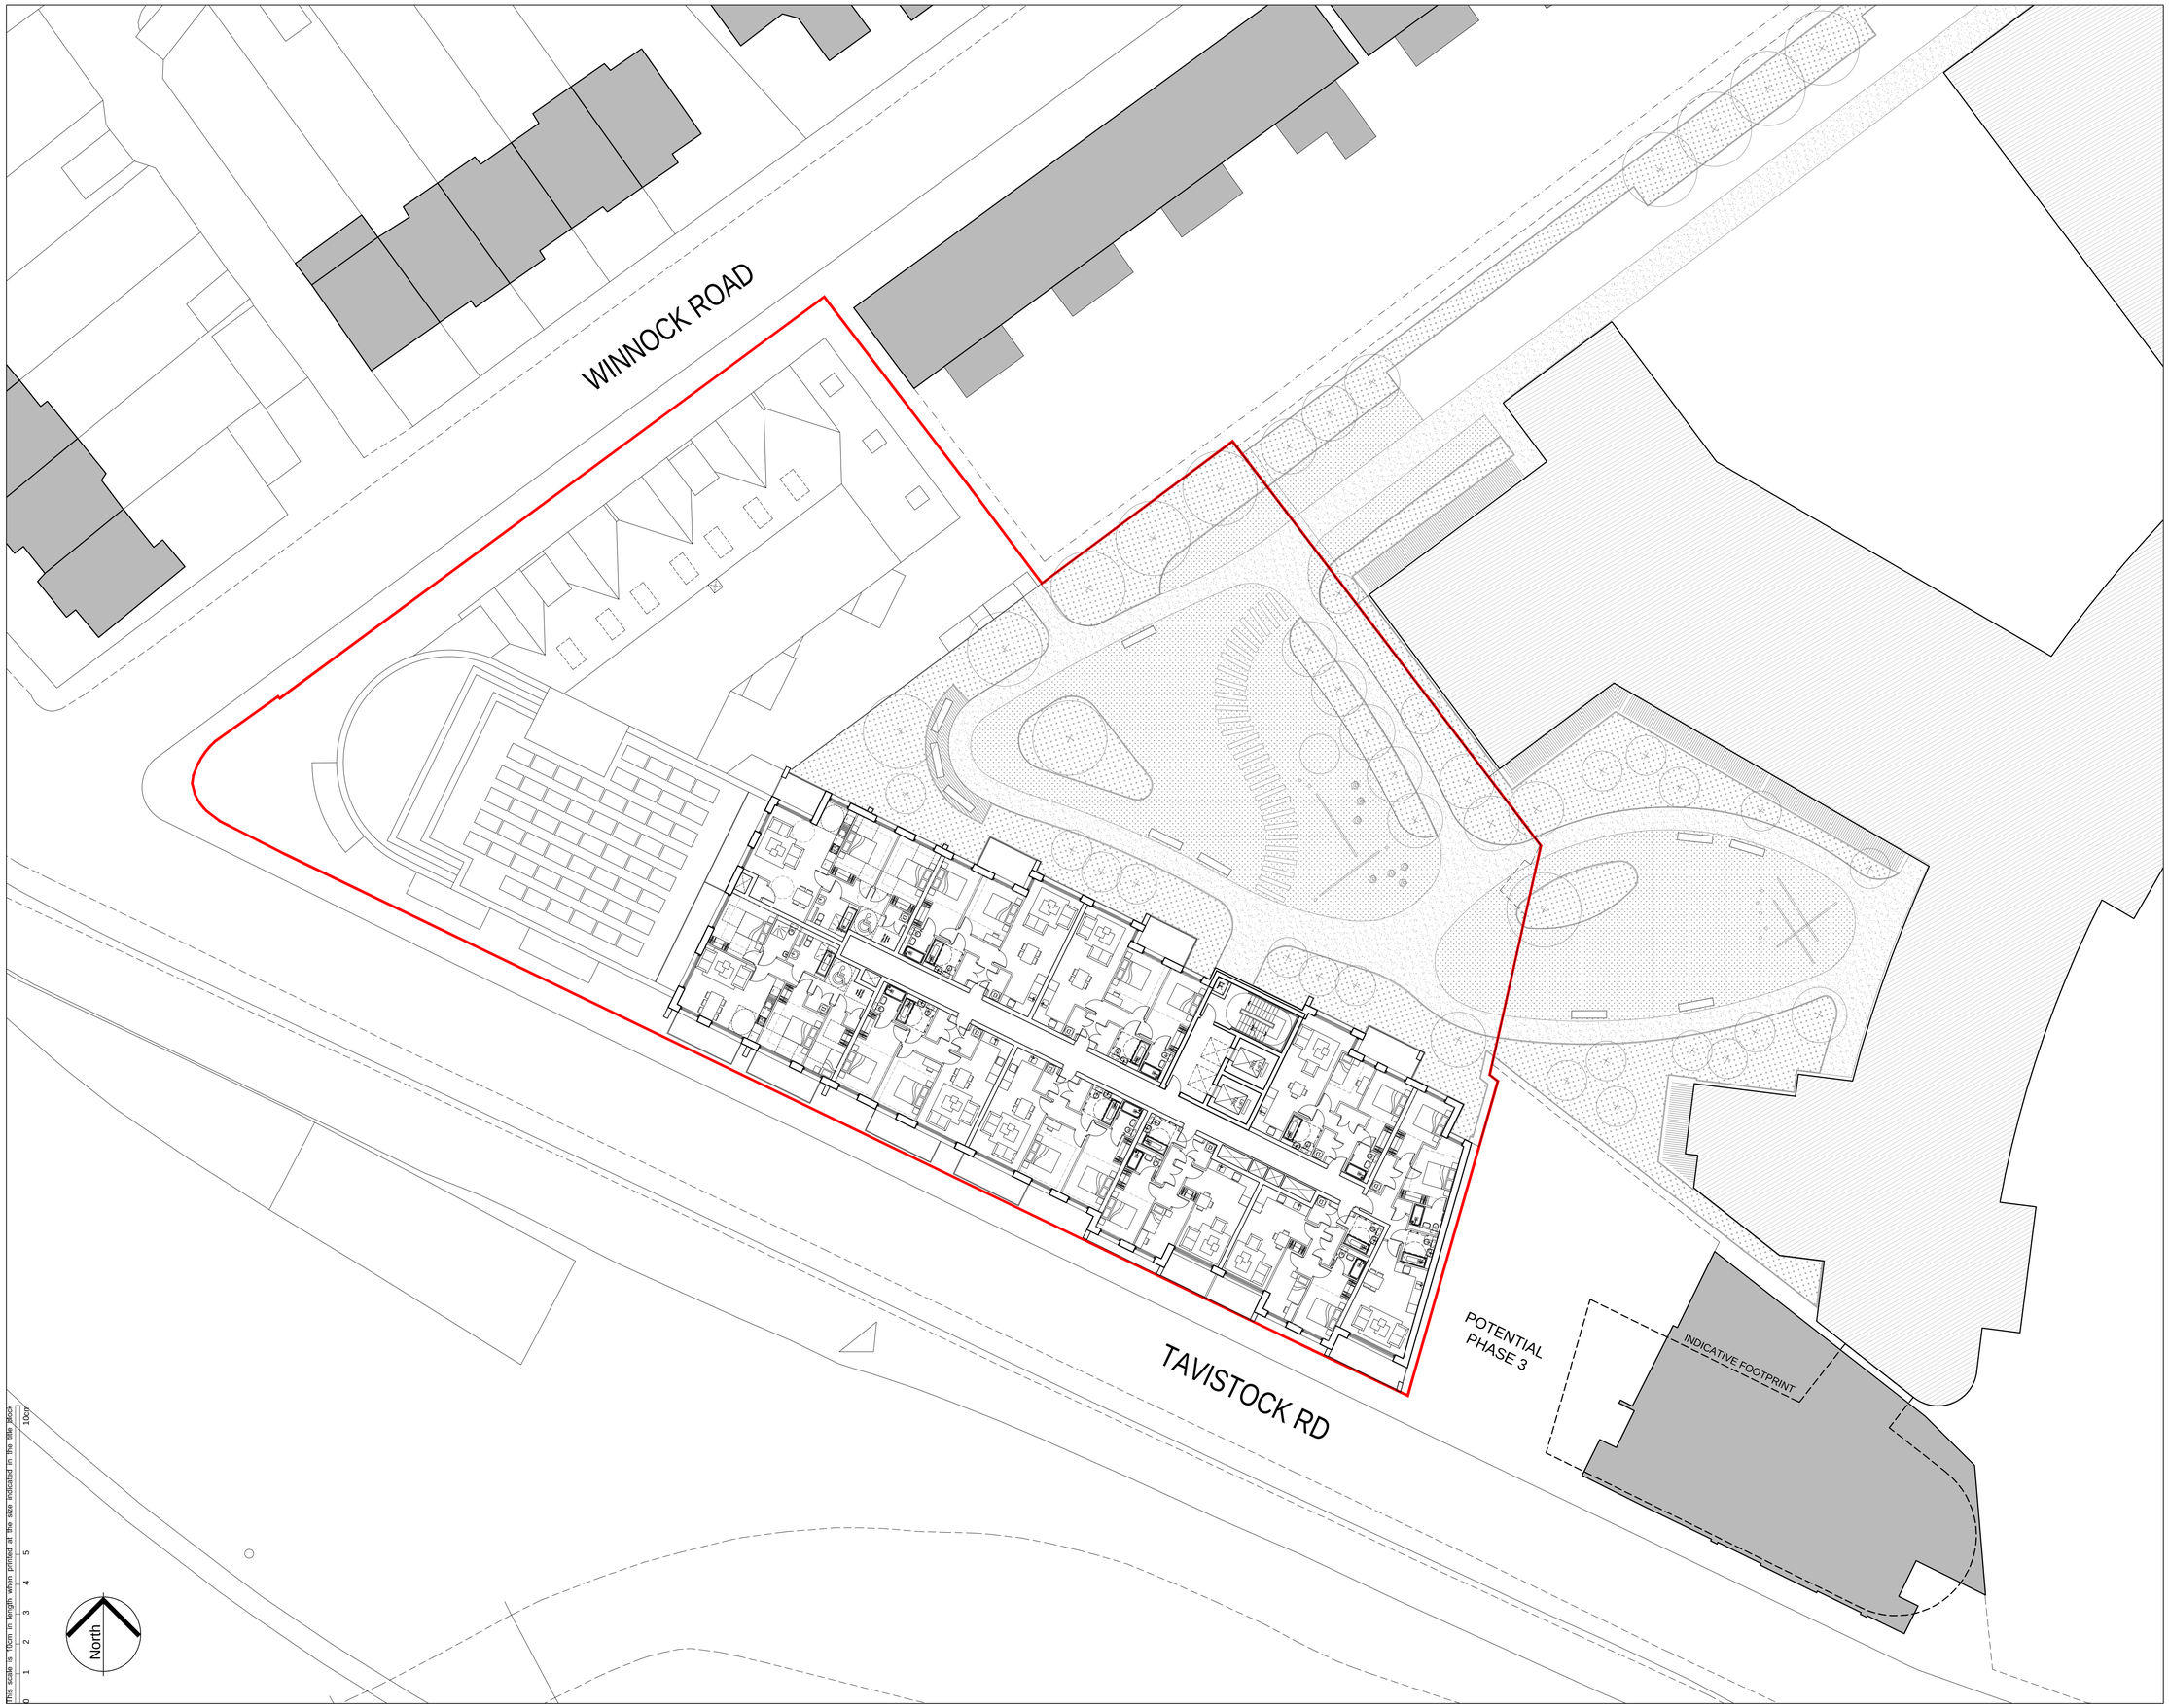


NOTES

Copyright Rolfe Judd Ltd

1 The Contractor must check and confirm all dimensions

2 All discrepancies must be reported and resolved by the Architect before works commence

3 This drawing is not to be scaled

4 All work and materials to be in accordance with current applicable Statutory Legislation and to comply with all relevant Codes of Practice and British Standards

Rev		Date
1E	Issued for Planning	19/01/18
1D	Issued for Planning	17/11/17
1C	Issued for Planning	30/10/17
1B	Issued for Planning	18/08/17
1A	Issued for Planning	11/08/17

Rolfe Judd
Architecture Planning Interiors
Old Church Court, Claylands Road, The Oval, London SW8 1NZ
T 020 7556 1500
www.rolfe-judd.co.uk

Client
Redrow Homes Ltd (London)


Project
Padcroft Phase II

Drawing
As Proposed
Sixth Floor Plan

Scale	Date	Status
1:200 (A1)	Aug 17	Planning

Job Number	Drawing Number	Revision
5935	**T(20)P06**	**1E**

G:\5935\T_Series\T20\T20P06

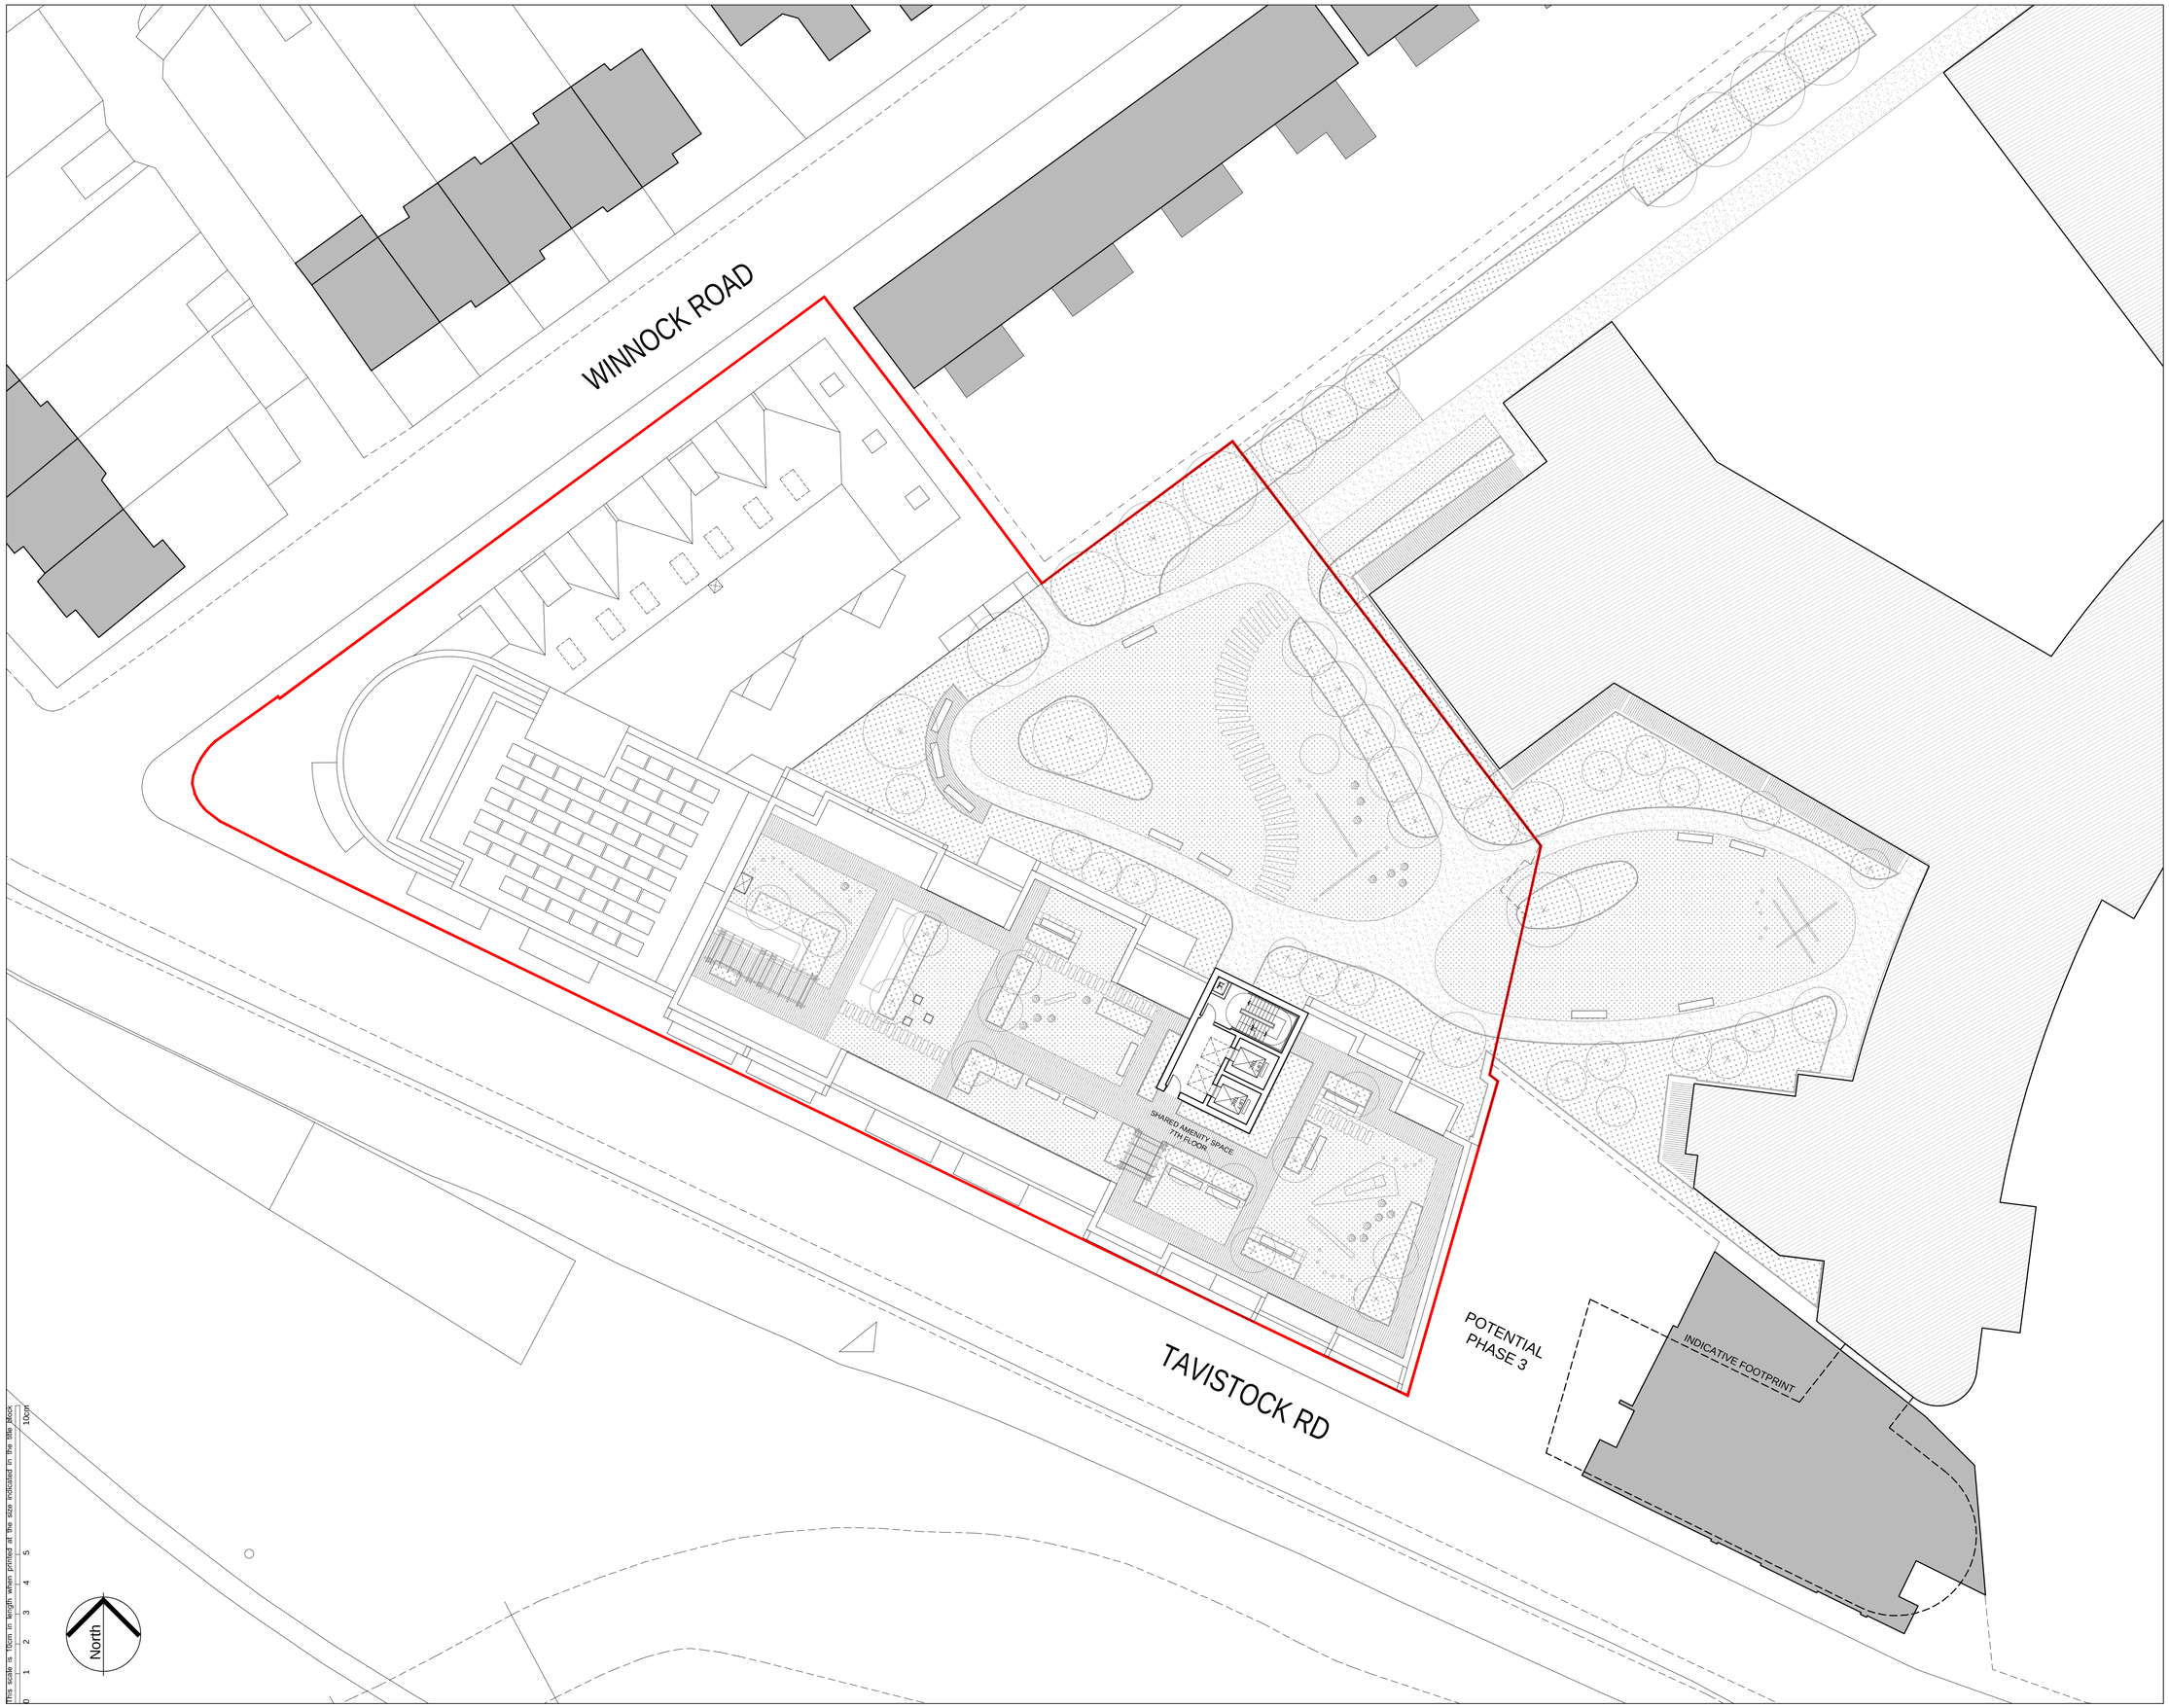

NOTES

Copyright Rolfe Judd Ltd

1 The Contractor must check and confirm all dimensions

2 All discrepancies must be reported and resolved by the Architect before works commence

3 This drawing is not to be scaled

4 All work and materials to be in accordance with current applicable Statutory Legislation and to comply with all relevant Codes of Practice and British Standards

Rev		Date
1E	Issued for Planning	19/01/18
1D	Issued for Planning	17/11/17
1C	Issued for Planning	30/10/17
1B	Issued for Planning	18/08/17
1A	Issued for Planning	11/08/17

Rolfe Judd
Architecture Planning Interiors
Old Church Court, Claylands Road, The Oval, London SW8 1NZ
T 020 7556 1500
www.rolfe-judd.co.uk

Client
Redrow Homes Ltd (London)

Project
Padcroft Phase II

Drawing
As Proposed
Seventh Floor Plan

Scale	Date	Status
1:200 (A1)	Aug 17	Planning


Job Number	Drawing Number	Revision
5935	**T(20)P07**	**1E**


G:\5935\T_Series\T20\T20P07

Copyright Rolfe Judd Ltd


NOTES

1 The Contractor must check and confirm all dimensions
2 All discrepancies must be reported and resolved by the Architect before works commence
3 This drawing is not to be scaled
4 All work and materials to be in accordance with current applicable Statutory Legislation and to comply with all relevant Codes of Practice and British Standards

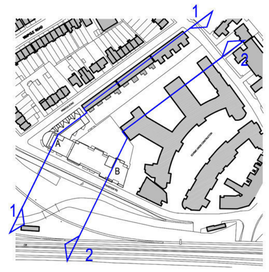

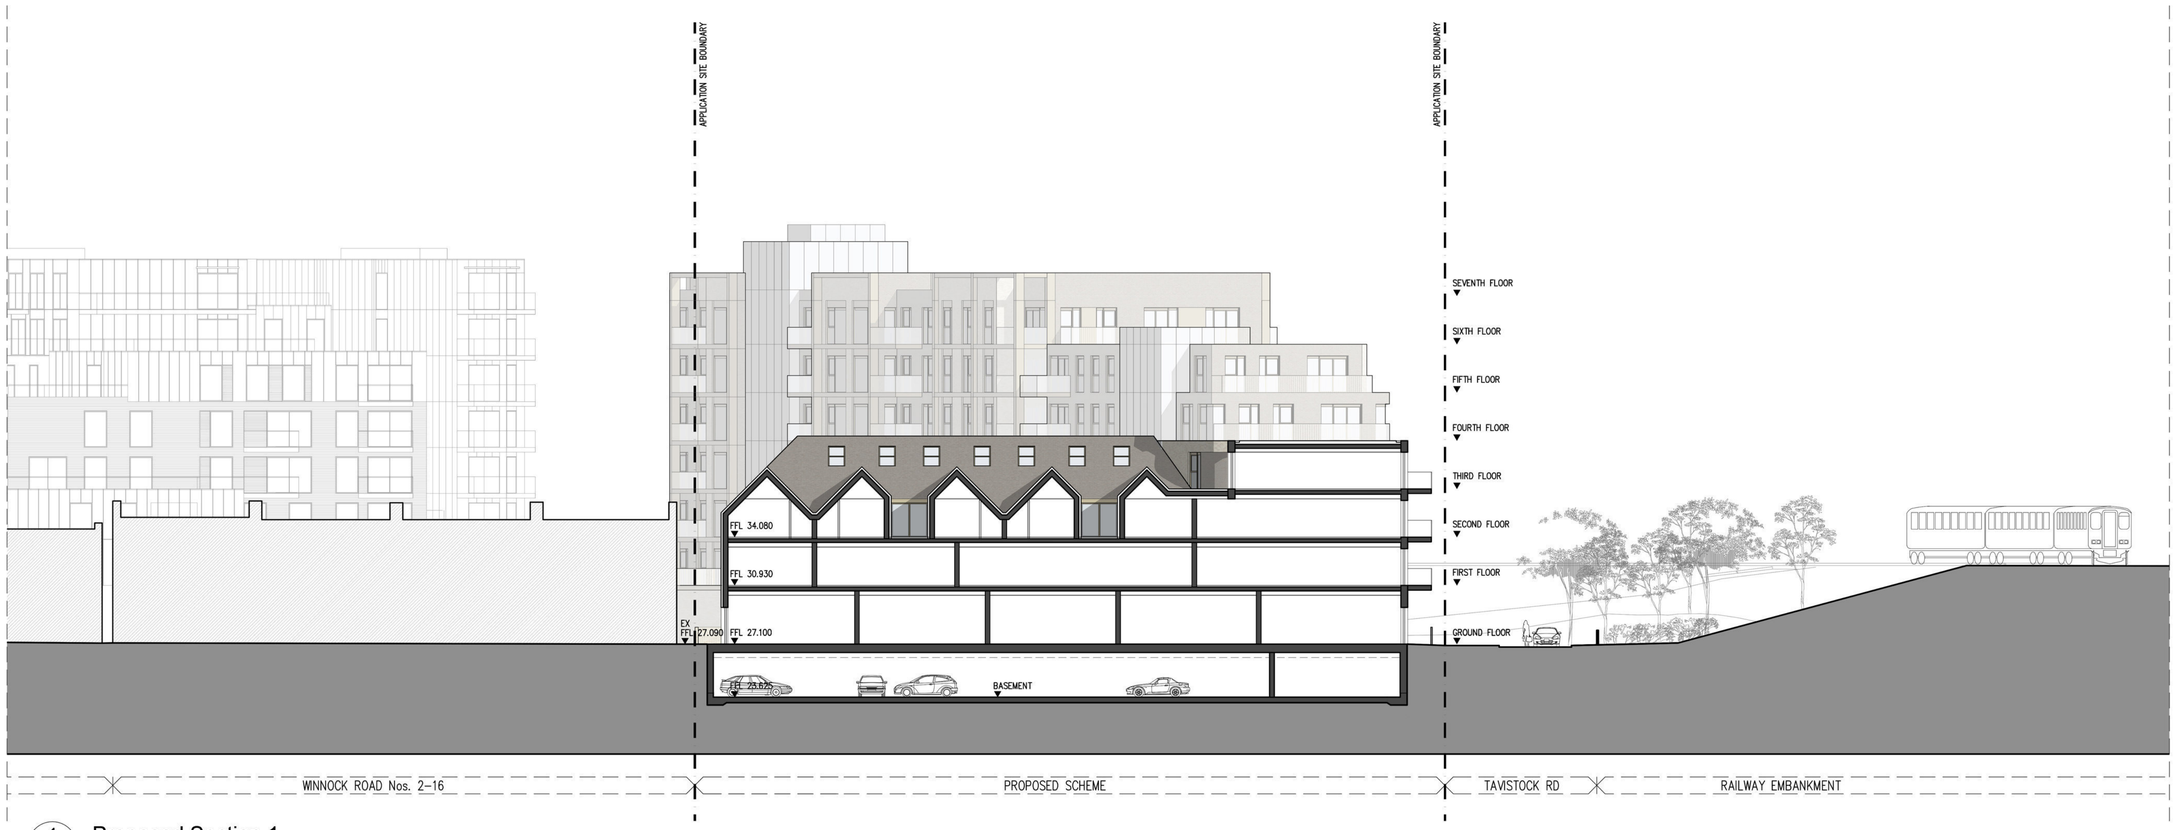

1 - Proposed Section 1
SCALE: 1:200 (A1)

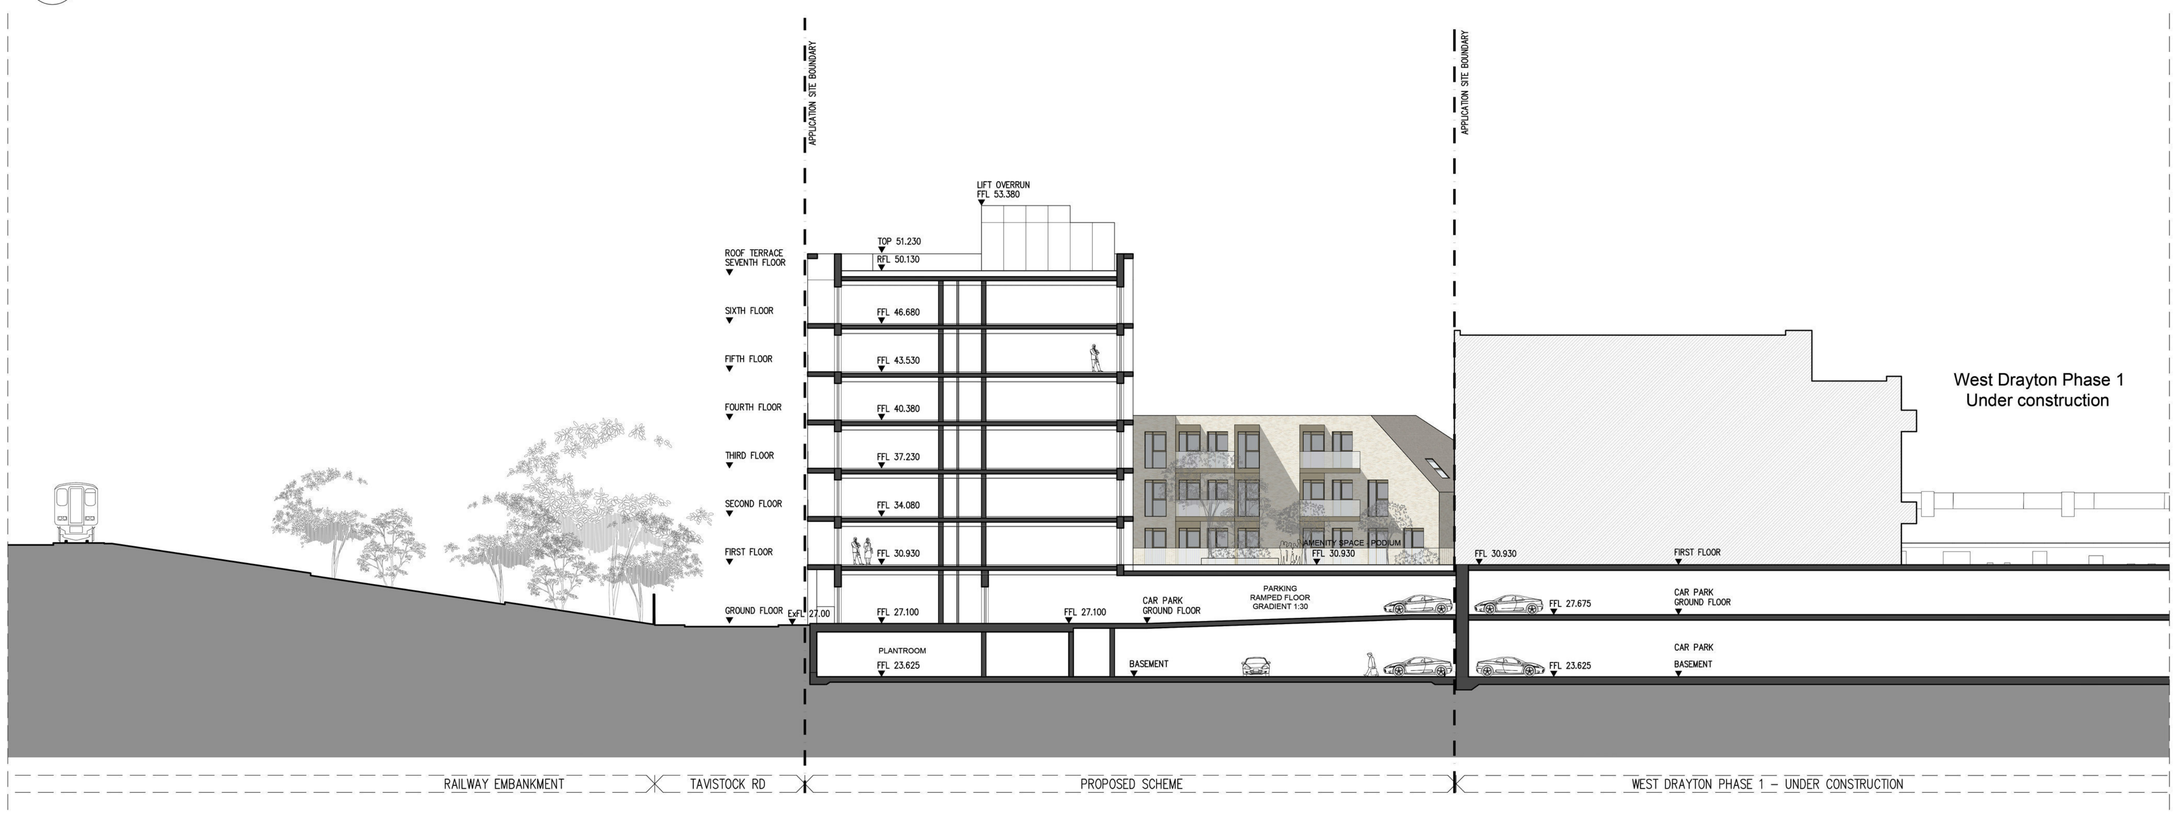

2 - Proposed Section 2
SCALE: 1:200 (A1)

This scale is 10cm in length when printed at the size indicated in the title block
0 1 2 3 4 5 10cm

Rev		Date
1E	Issued for Planning	19/01/18
1D	Issued for Planning	17/11/17
1C	Issued for Planning	27/10/17
1B	Issued for Planning	18/08/17
1A	Issued for Planning	11/08/17

Rolfe Judd
Architecture Planning Interiors
Old Church Court, Claylands Road, The Oval, London SW8 1NZ
T 020 7556 1500
www.rolfe-judd.co.uk

Client
Redrow Homes Ltd (London)

Project
Padcroft Phase II

Drawing
Proposed sections 1 & 2

Scale	Date	Status
1:200 (A1)	Aug 17	Planning

Job Number	Drawing Number	Revision
5935	T(20)S01	1E

G:\5935\T_Series\T20\T20S01