Plot boundary

Property boundary



© Crown copyright and database rights 2020 OS 100042766


10 0 10 20 30 40 50

Metres

N

Location map

1 : 1250

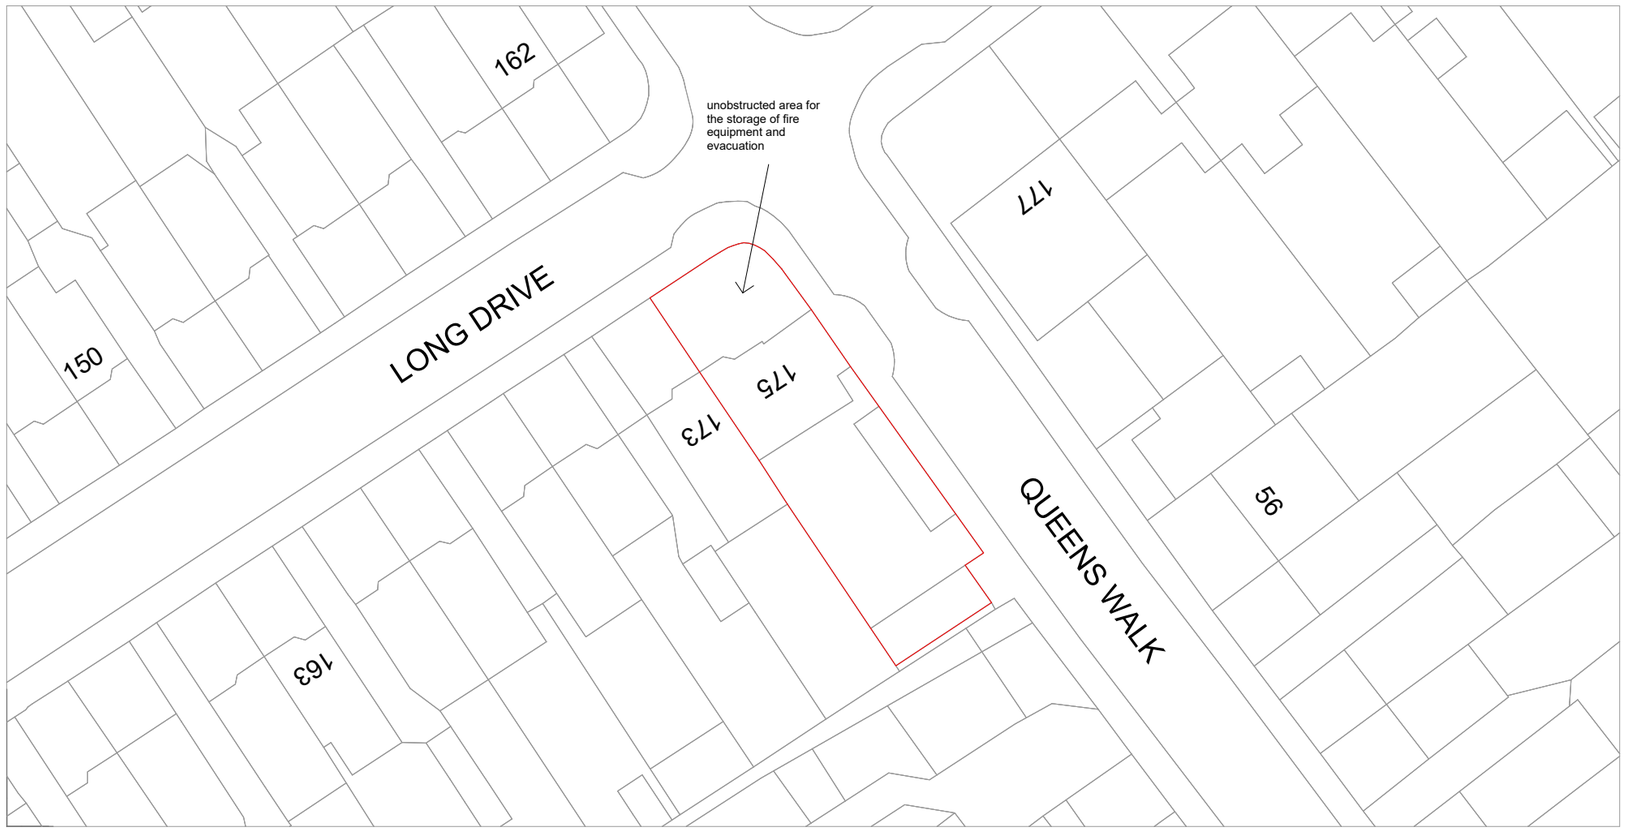

© Crown copyright and database rights 2020 OS 100042766

Development

Plot Boundary

Property boundary

N

Site Plan

1 : 500

10 0 10 20 30 40 50

Metres

© ***All plans are copyright protected*** -DO NOT REPRODUCE WITHOUT PERMISSION

PROGRAMME:

KEY:

	Neighbouring context	**RWP**	Rain Water Pipe
	Existing walls	**SVP**	Soil Vent Pipe
	Proposed walls		Boundary line
	Proposed rooflight		Existing removed
MH	Manhole		Existing beam
B	Boiler		1.9 m head height
EM	Electric Meter		1.5 m head hieght
GM	Gas Meter		Ridge line

REVISION NOTES:

REV:	DATE:	DESCRIPTION:

GENERAL NOTES:

1. All Dimensions are in millimetres unless otherwise stated
2. All work to be carried out in accordance with current building regulations and all relevant british standards/codes of practice.
3. The Contractor is responsible for the correct setting out of the works on site, all dimensions to be checked prior to fabrication of materials and commencement of works.
4. This Drawing is to be read in conjunction with all relevant drawings and specifications
5. Exact SVP and Boiler position to be determined onsite by contractor
6. A 'macerator toilet' would be required for a certain designs if the toilet location is away from existing SVP
7. Steels imbedded into ceiling may be charged additionally by your contractor
8. All proposed materials are to be similar in appearance to that of the existing house, unless otherwise stated.
9. Skylights must not protrude past the roof slope by more than 150mm
10. Glazing which exceeds 25% of the added floor area will result in extra charges for S.A.P Calculations
11. Windows on a side elevation at first floor level or above must be obscured glazing and non openable below 1.7m
12. Load-bearing partitions and/or posts are shown in a rough position. The exact position is to be confirmed by a structural engineer prior to construction.
13. All doors to a habitable room along a fire escape route must be FD30, existing doors that don't meet this requirement will need replacing.

FREEDOM HOMES
ARCHITECTS

Freedom Homes. Ealing Cross, 85 Uxbridge Rd, London W5 5BW

CLIENT: Bina Patel

PROJECT: Existing Drawings


PROJECT ADDRESS: 175 Long Drive, Ruislip, HA4 0HL

DRAWING TITLE: SITE PLAN_ LOCATION MAP

DRAWN BY:	LB	**CHECKED BY:**	LG
DATE:	28/08/2026	**Rev:** R00	**Rev. DATE:**
SCALE@A3:	1:500	**DRAWING No:**	LD-R00-EX-101


Ground Floor Plan.

1 : 100

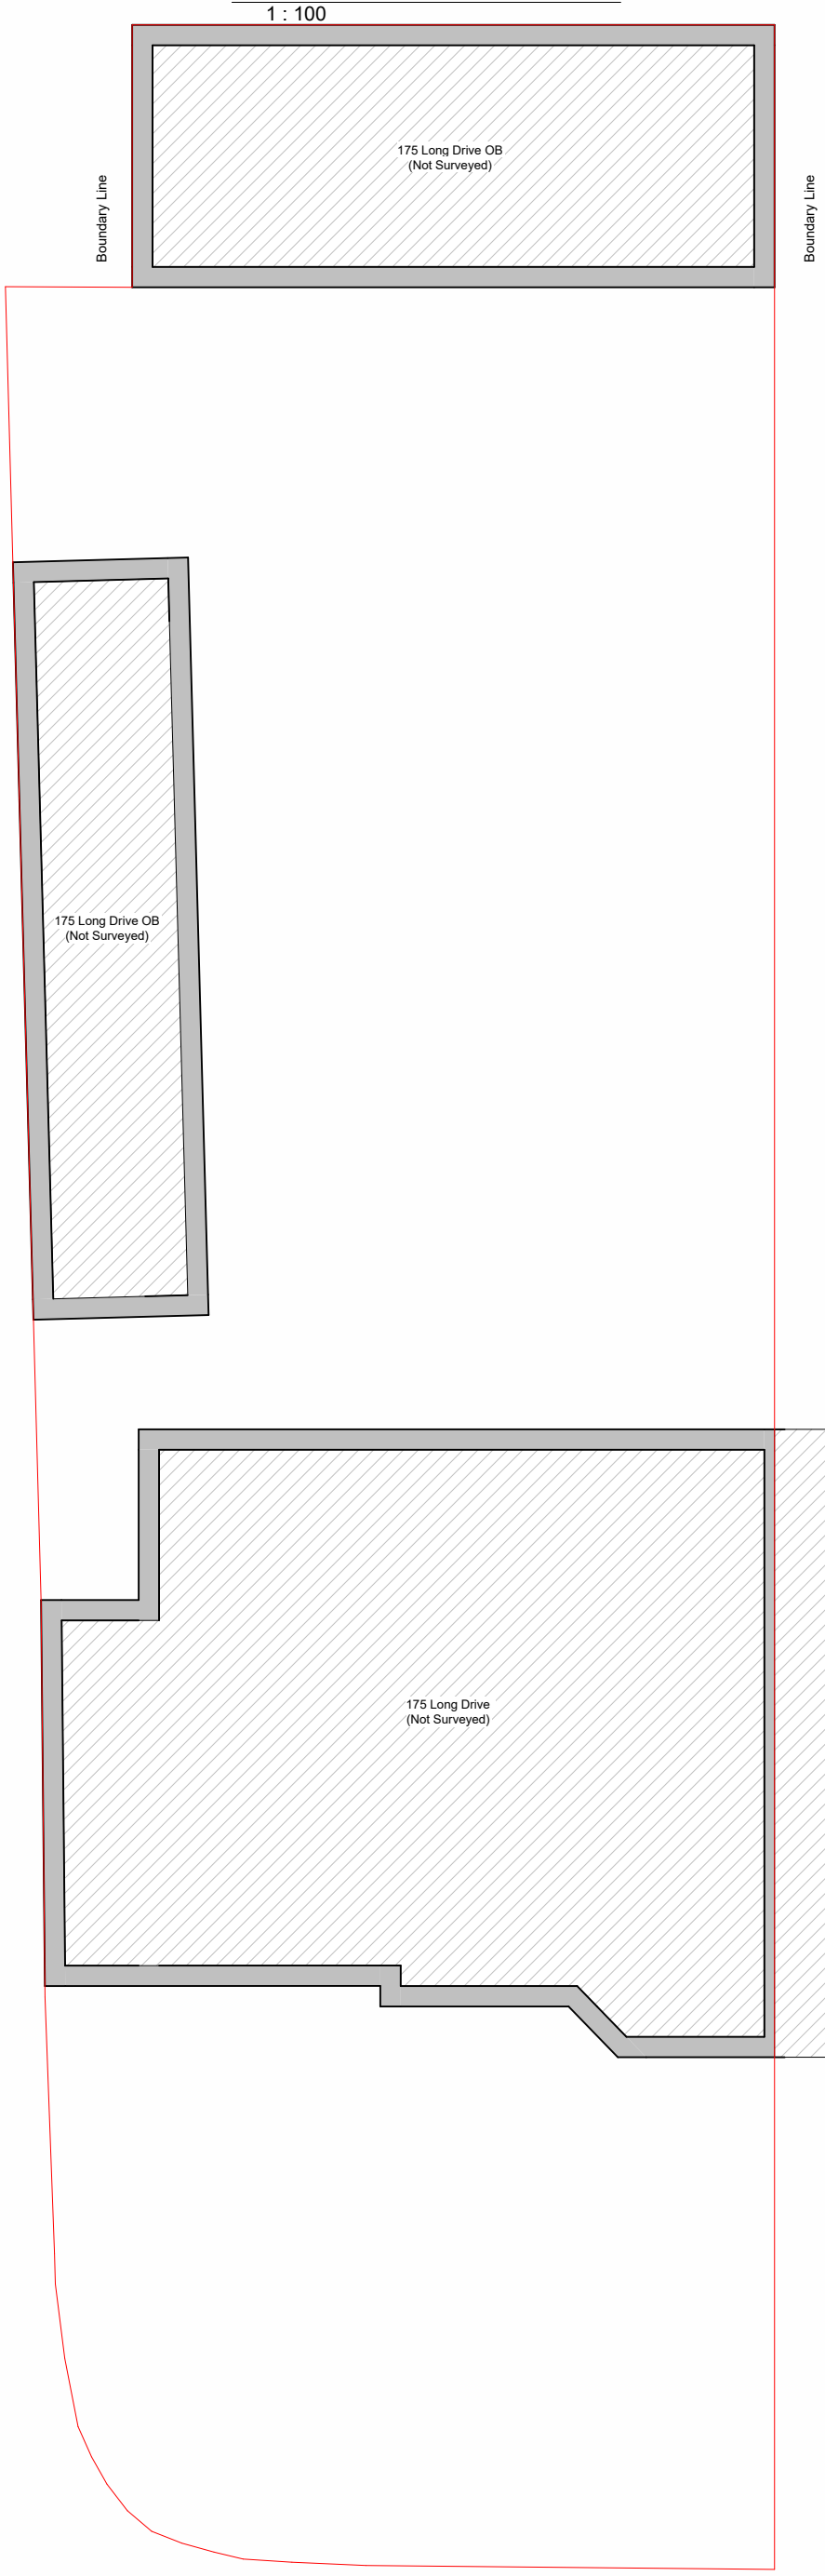

Roof Plan.

1 : 100

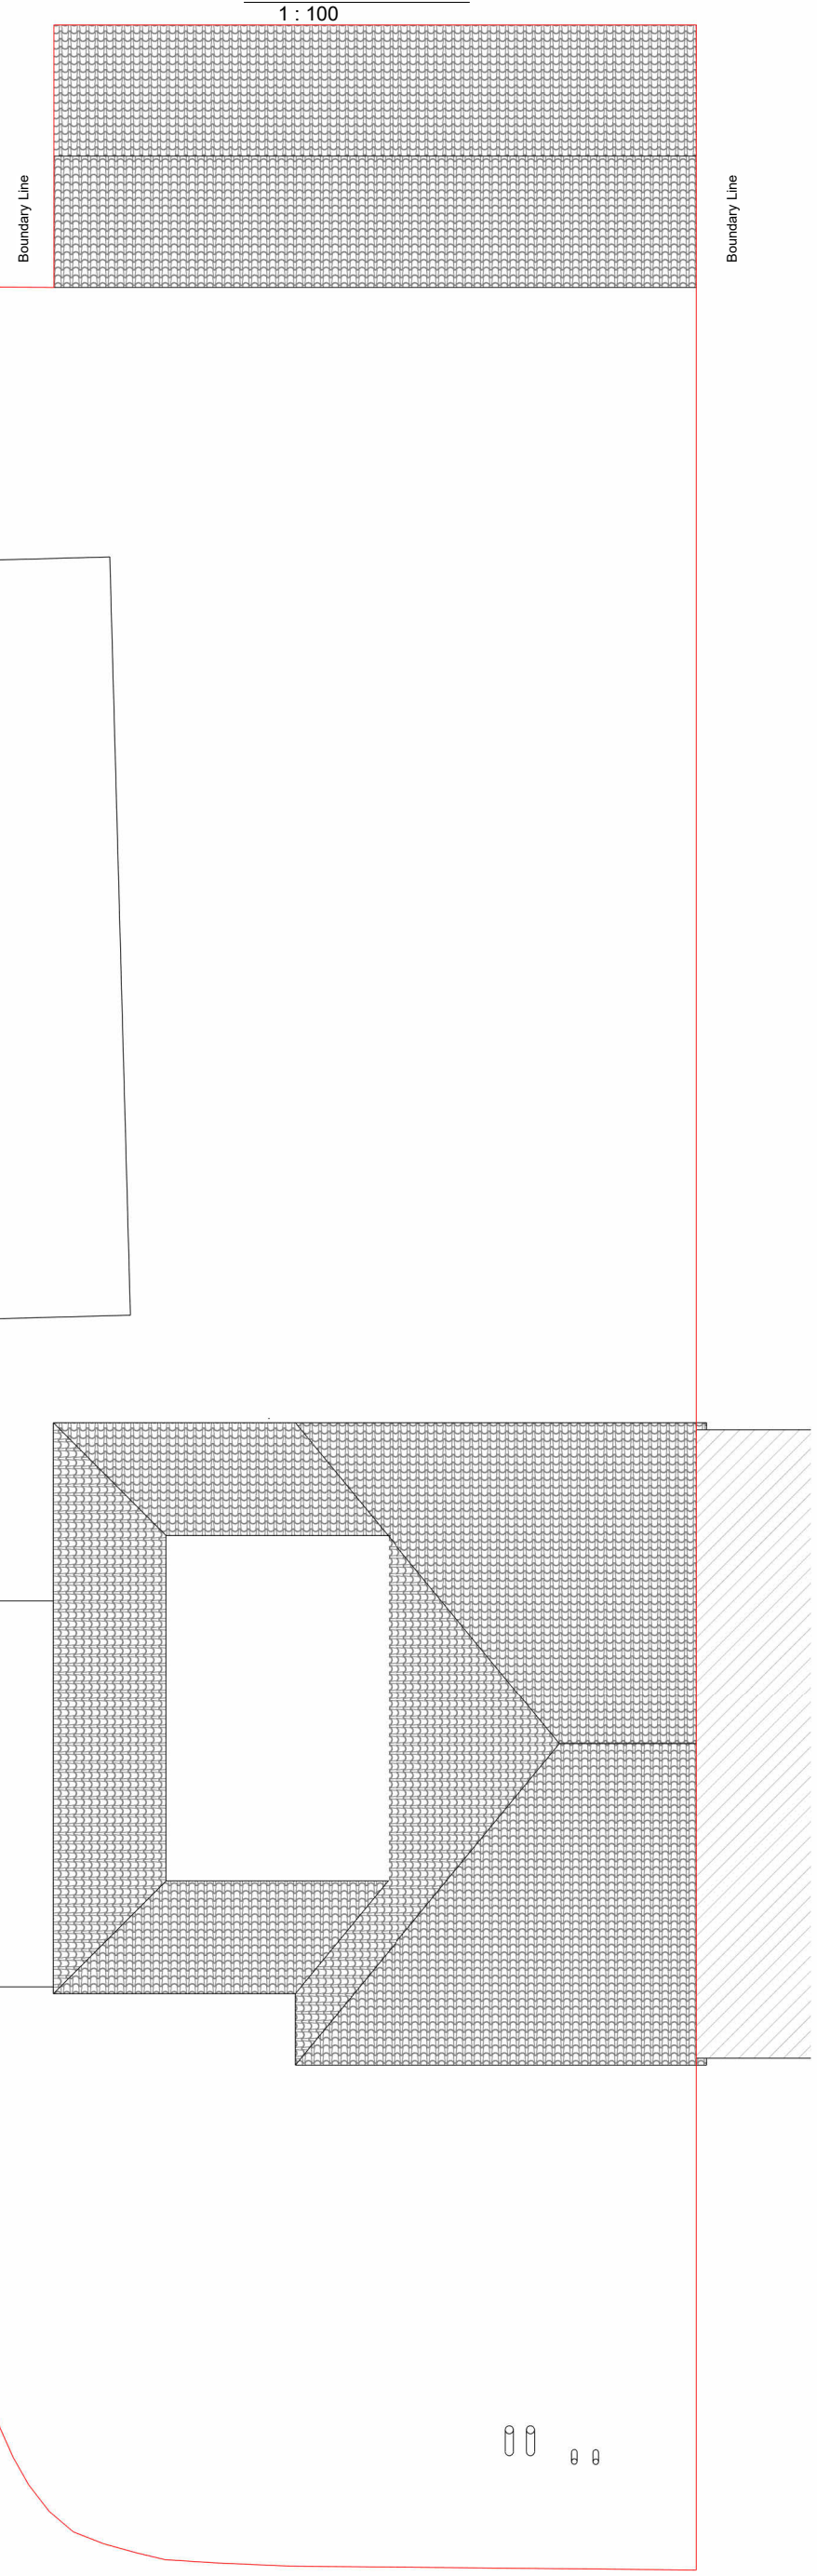

FREEDOM HOMES Freedom Homes. Ealing Cross, 85 Uxbridge Rd, London W5 5BW	175 Long Drive, Ruislip, HA4 0HL PROJECT ADDRESS:	Bina Patel CLIENT:		
		28/08/2026 Date:	1:100 Scale (@ A4)	R00 Rev. Date / Rev.
Existing Drawings PROJECT:	EXISTING FLOOR PLANS DRAWING TITLE:	Drawn by: LB Checked by: LG	LD-R00-EX-102 DRAWING NUMBER:	

1:100
0 1 2 3 4m