

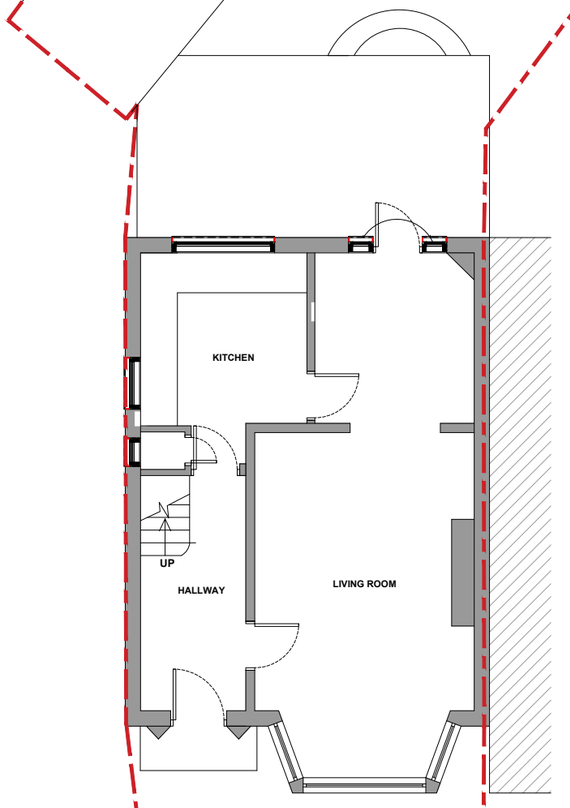


Pre Existing Ground Floor
Scale 1:100

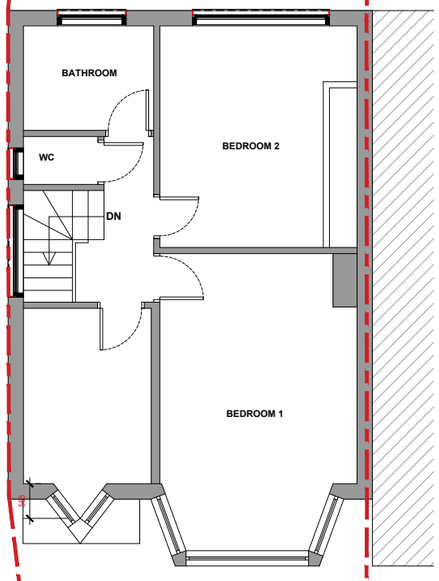

Pre Existing First Floor
Scale 1:100

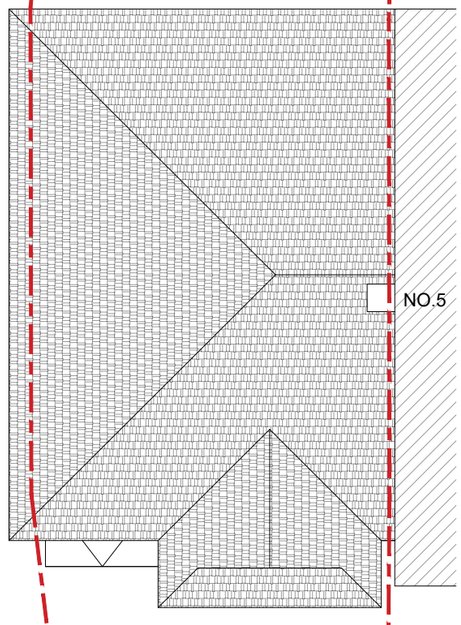

Pre Existing Roof Plan
Scale 1:100

SCALE BAR 1:100

0m 1m 2m 3m 4m 5m 10m

1. THE COPYRIGHT OF THIS DRAWING IS VESTED IN YourSpreadsheets AND IT MAY NOT BE REPRODUCED IN WHOLE OR PART OR USED FOR THE MANUFACTURE OF ANY ARTICLE WITHOUT THE EXPRESS PERMISSION OF THE COPYRIGHT HOLDERS.

2. WORK TO FIGURED DIMENSIONS ONLY.

3. THIS DRAWING IS TO BE READ IN CONJUNCTION WITH ALL RELEVANT ARCHITECTS, SERVICE ENGINEER'S AND YourSpreadsheets DRAWINGS AND SPECIFICATIONS.

REV	DESCRIPTION	BY	DATE
STATUS			

a : 128 City Rd, London, EC1V 2NX
m : 07563700650
t : 02035371402
e : info@pkydesign.co.uk


CLIENT

ADDRESS
4 Essex Close,
Ruislip,
HA4 9PX

PROJECT


TITLE
Existing Floor Plan

Scale	Date	Drawn	Checked
1:100	NOV 2026	KY	PKY Design
Job Number	Drawing Number		Revision
001	E-01		

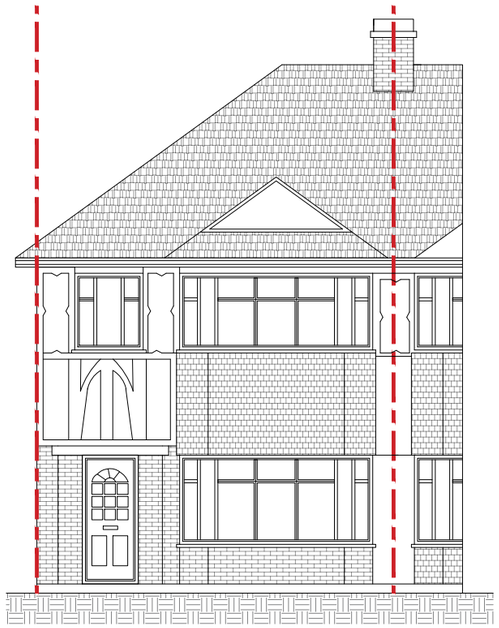


Pre Existing Front Elevation

Scale 1:100

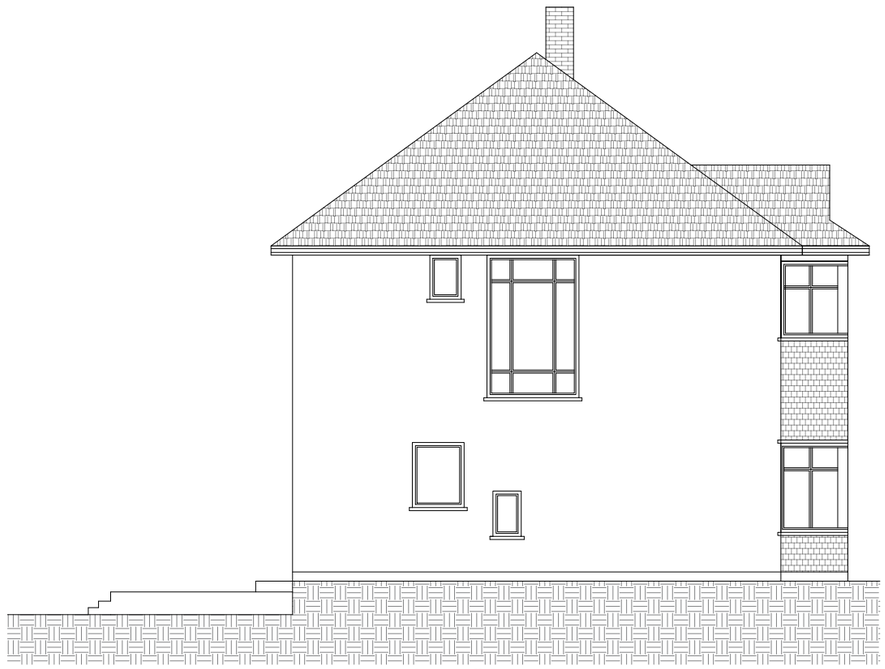


Pre Existing Side Elevation

Scale 1:100

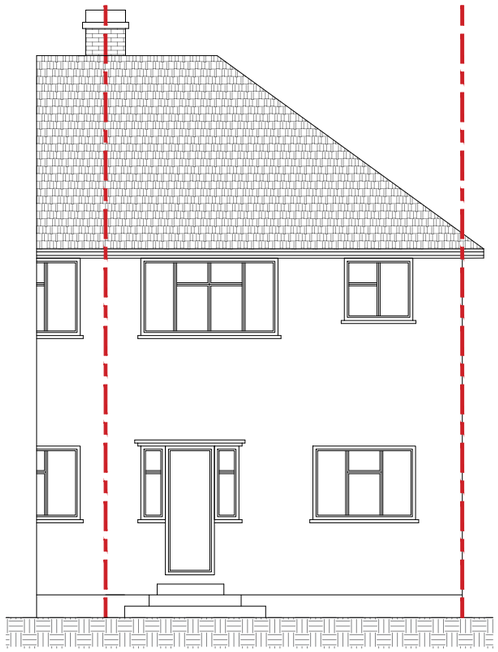

Pre Existing Rear Elevation


Scale 1:100

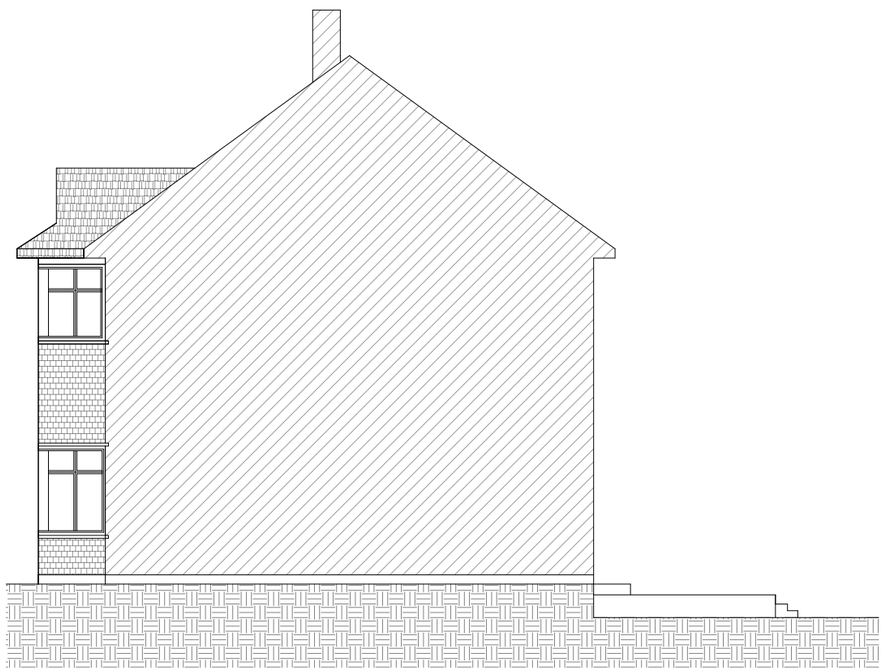

Pre Existing Side Elevation From (No-5)

Scale 1:100

SCALE BAR 1:100

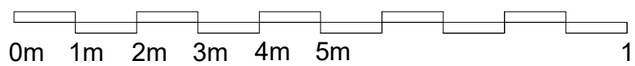

1. THE COPYRIGHT OF THIS DRAWING IS VESTED IN YourSpreadsheets AND IT MAY NOT BE REPRODUCED IN WHOLE OR PART OR USED FOR THE MANUFACTURE OF ANY ARTICLE WITHOUT THE EXPRESS PERMISSION OF THE COPYRIGHT HOLDERS.

2. WORK TO FIGURED DIMENSIONS ONLY.

3. THIS DRAWING IS TO BE READ IN CONJUNCTION WITH ALL RELEVANT ARCHITECTS, SERVICE ENGINEER'S AND YourSpreadsheets DRAWINGS AND SPECIFICATIONS.

REV	DESCRIPTION	BY	DATE

STATUS

a : 128 City Rd, London, EC1V 2NX
m : 07563700650
t : 02035371402
e : info@pkydesign.co.uk


CLIENT

ADDRESS
4 Essex Close,
Ruislip,
HA4 9PX

PROJECT


TITLE
Existing Elevations

Scale	Date	Drawn	Checked
1:100	NOV 2025	KY	PKY Design
Job Number	Drawing Number		Revision
001	E-02		

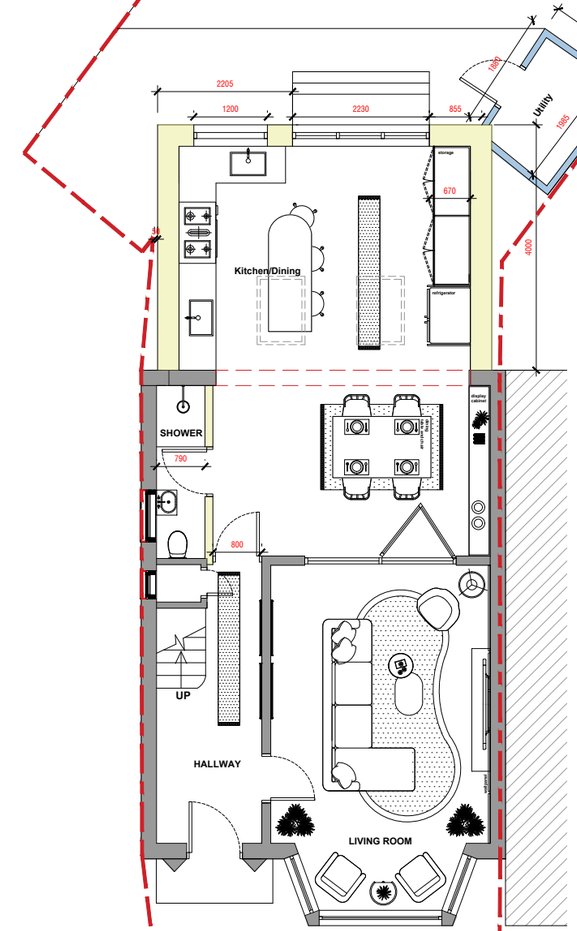


Existing Ground Floor

Scale 1:100

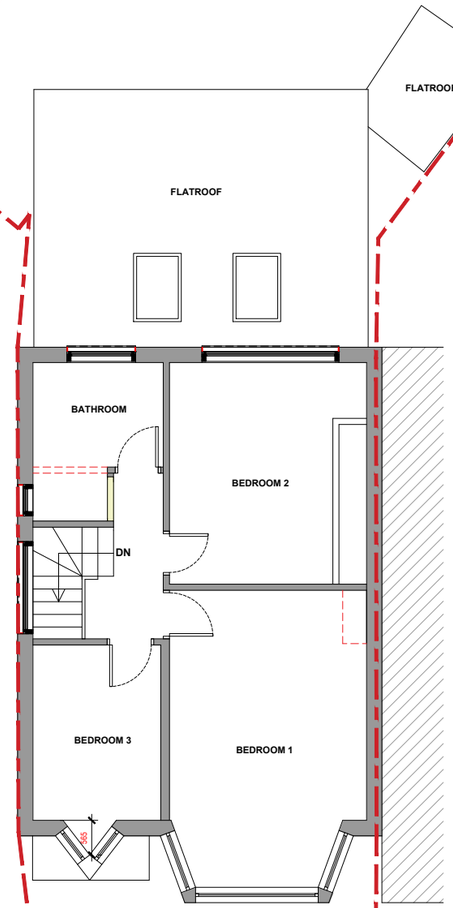

Existing First Floor

Scale 1:100

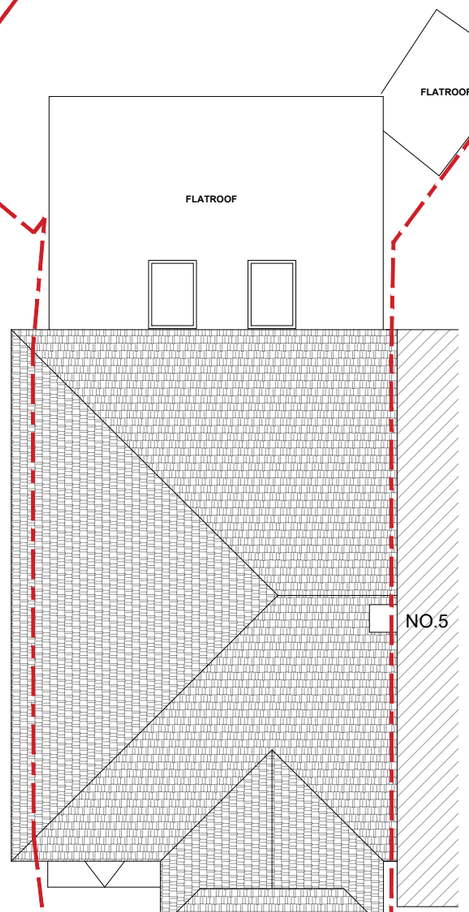

Existing Roof Plan

Scale 1:100

Legends

- Existing -
- Approved -
- Proposed -
- Demolition -

SCALE BAR 1:100

0m 1m 2m 3m 4m 5m 10m

1. THE COPYRIGHT OF THIS DRAWING IS VESTED IN YourSpreadsheets AND IT MAY NOT BE REPRODUCED IN WHOLE OR PART OR USED FOR THE MANUFACTURE OF ANY ARTICLE WITHOUT THE EXPRESS PERMISSION OF THE COPYRIGHT HOLDERS.

2. WORK TO FIGURED DIMENSIONS ONLY.

3. THIS DRAWING IS TO BE READ IN CONJUNCTION WITH ALL RELEVANT ARCHITECTS, SERVICE ENGINEER'S AND YourSpreadsheets DRAWINGS AND SPECIFICATIONS.

REV	DESCRIPTION	BY	DATE

STATUS

PKY

a : 128 City Rd, London, EC1V 2NX
m : 07563700650
t : 02035371402
e : info@pkydesign.co.uk


CLIENT

ADDRESS
4 Essex Close,
Ruislip,
HA4 9PX

PROJECT
Single Storey Rear Extension


TITLE
Proposed Floor Plans

Scale	Date	Drawn	Checked
1:100	NOV 2026	KY	PKY Design
Job Number	Drawing Number		Revision
001	P-01		

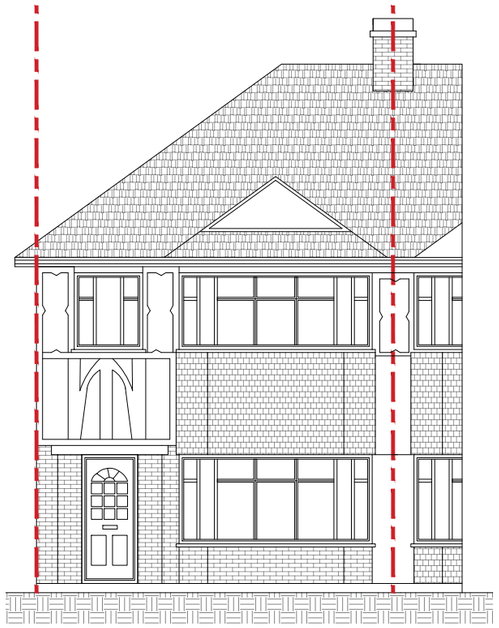


Existing Front Elevation

Scale 1:100

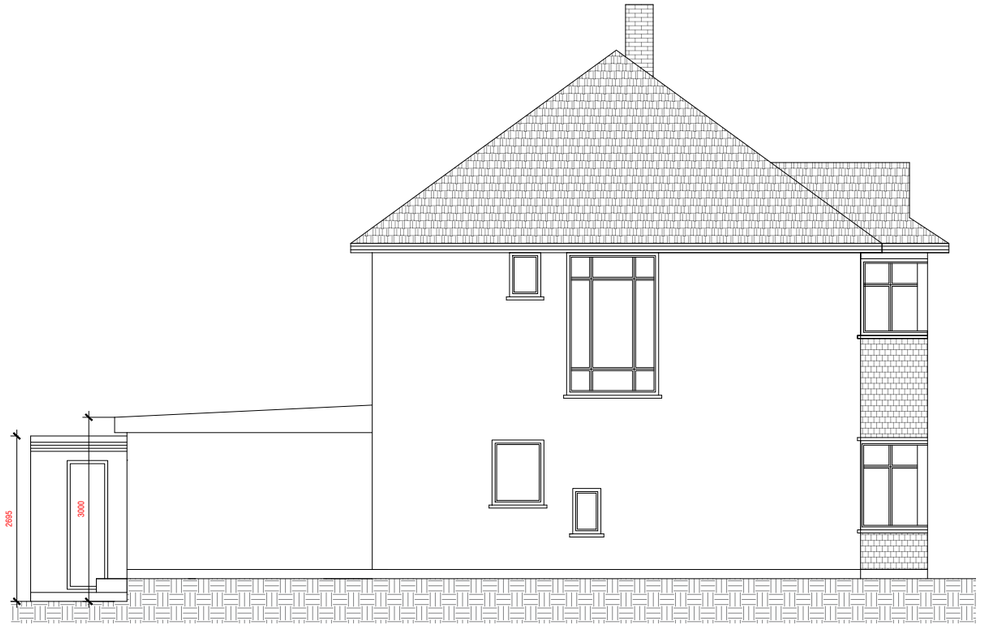


Existing Side Elevation

Scale 1:100

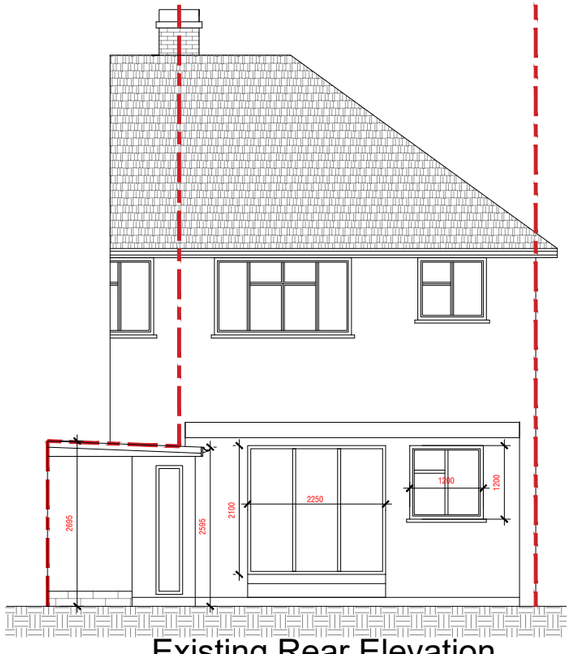

Existing Rear Elevation

Scale 1:100

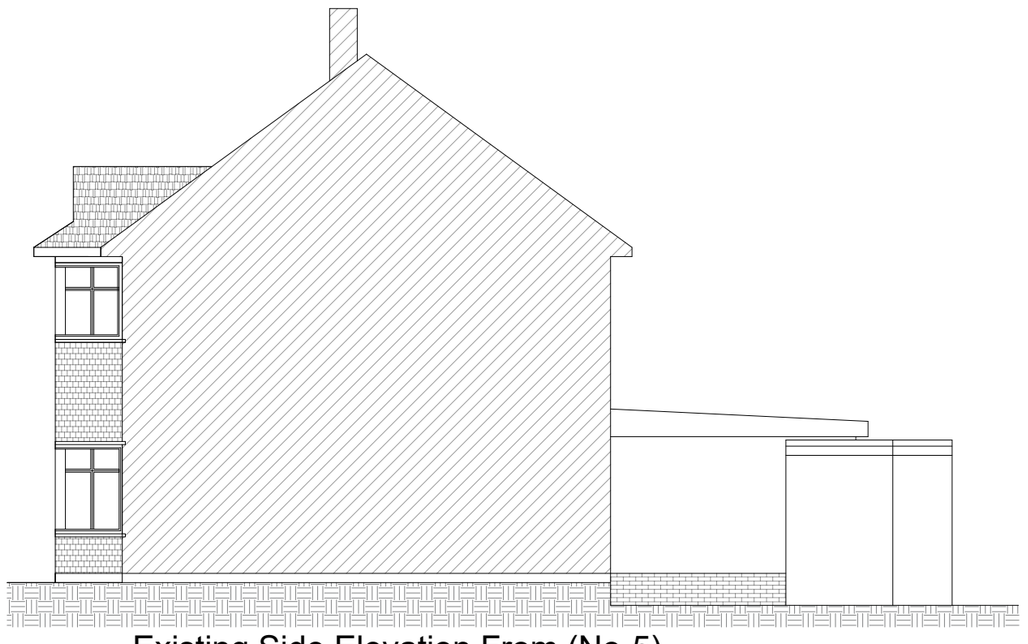

Existing Side Elevation From (No-5)

Scale 1:100

SCALE BAR 1:100

0m 1m 2m 3m 4m 5m 10m

1. THE COPYRIGHT OF THIS DRAWING IS VESTED IN YourSpreadsheets AND IT MAY NOT BE REPRODUCED IN WHOLE OR PART OR USED FOR THE MANUFACTURE OF ANY ARTICLE WITHOUT THE EXPRESS PERMISSION OF THE COPYRIGHT HOLDERS.

2. WORK TO FIGURED DIMENSIONS ONLY.

3. THIS DRAWING IS TO BE READ IN CONJUNCTION WITH ALL RELEVANT ARCHITECTS, SERVICE ENGINEER'S AND YourSpreadsheets DRAWINGS AND SPECIFICATIONS.

REV	DESCRIPTION	BY	DATE

STATUS

a : 128 City Rd, London, EC1V 2NX
m : 07563700650
t : 02035371402
e : info@pkydesign.co.uk

CLIENT

ADDRESS
4 Essex Close,
Ruislip,
HA4 9PX

PROJECT

Single Storey Rear Extension

TITLE

Proposed Elevations

Scale	Date	Drawn	Checked
1:100	NOV 2026	KY	PKY Design
Job Number	Drawing Number		Revision
001	P-02		